
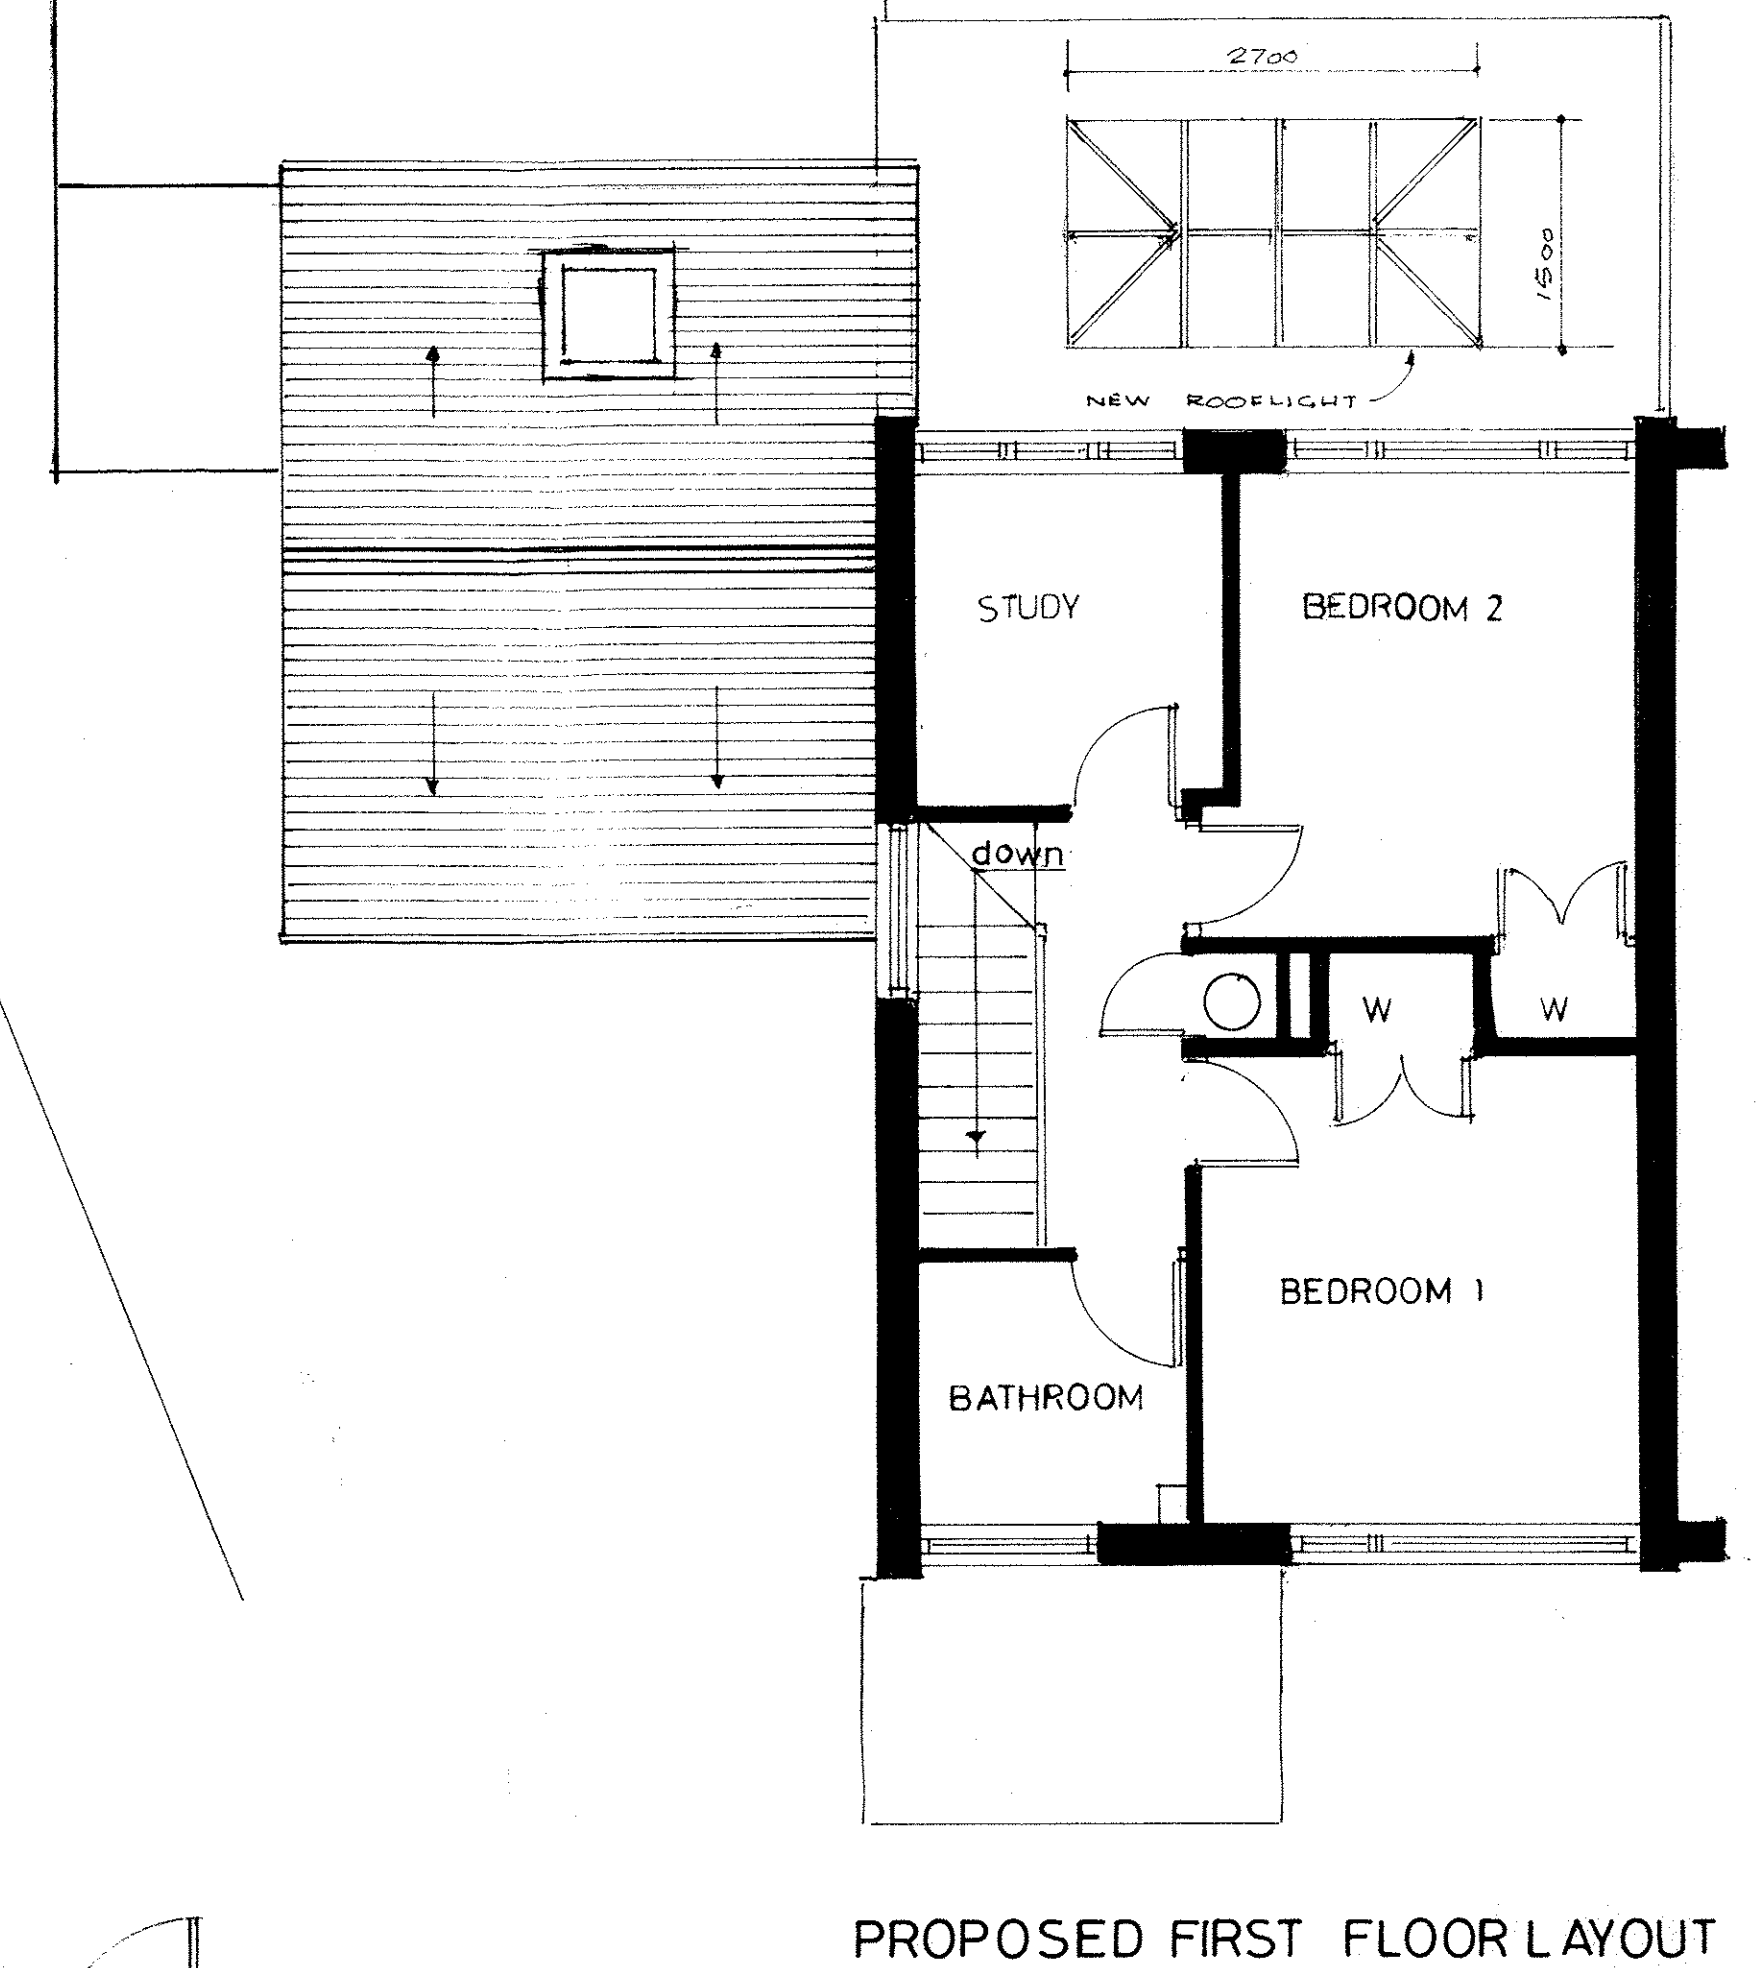
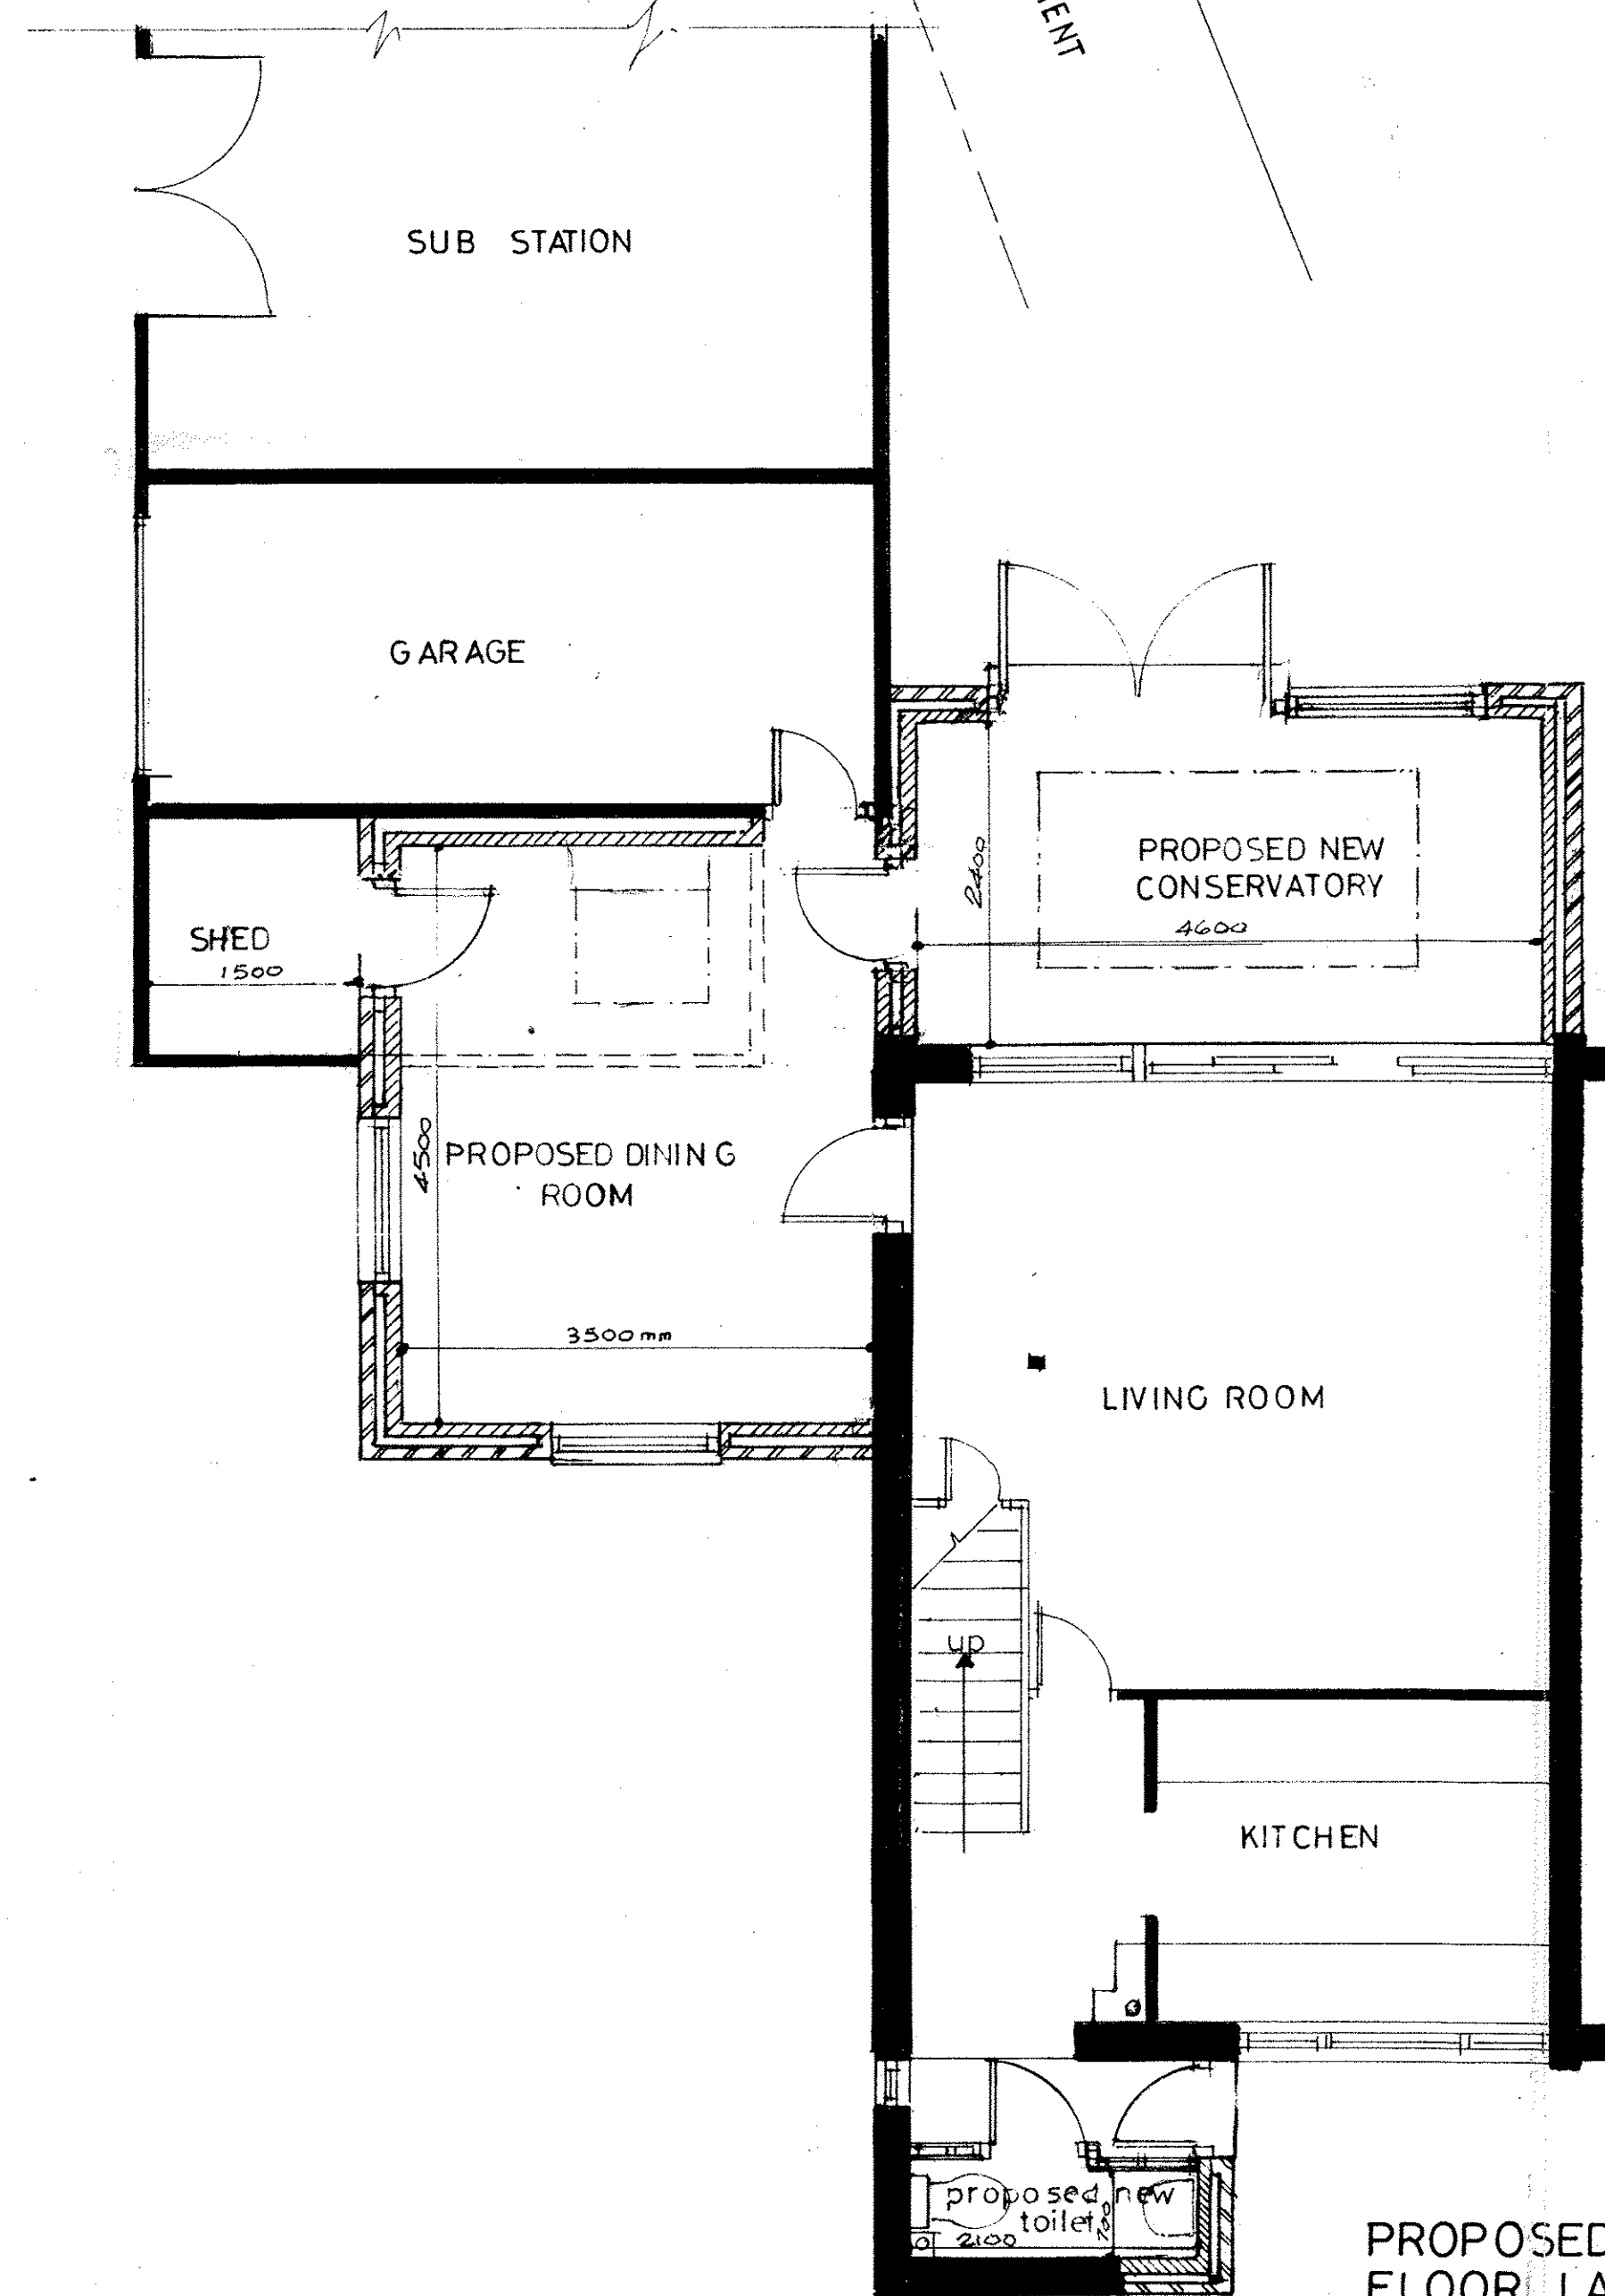
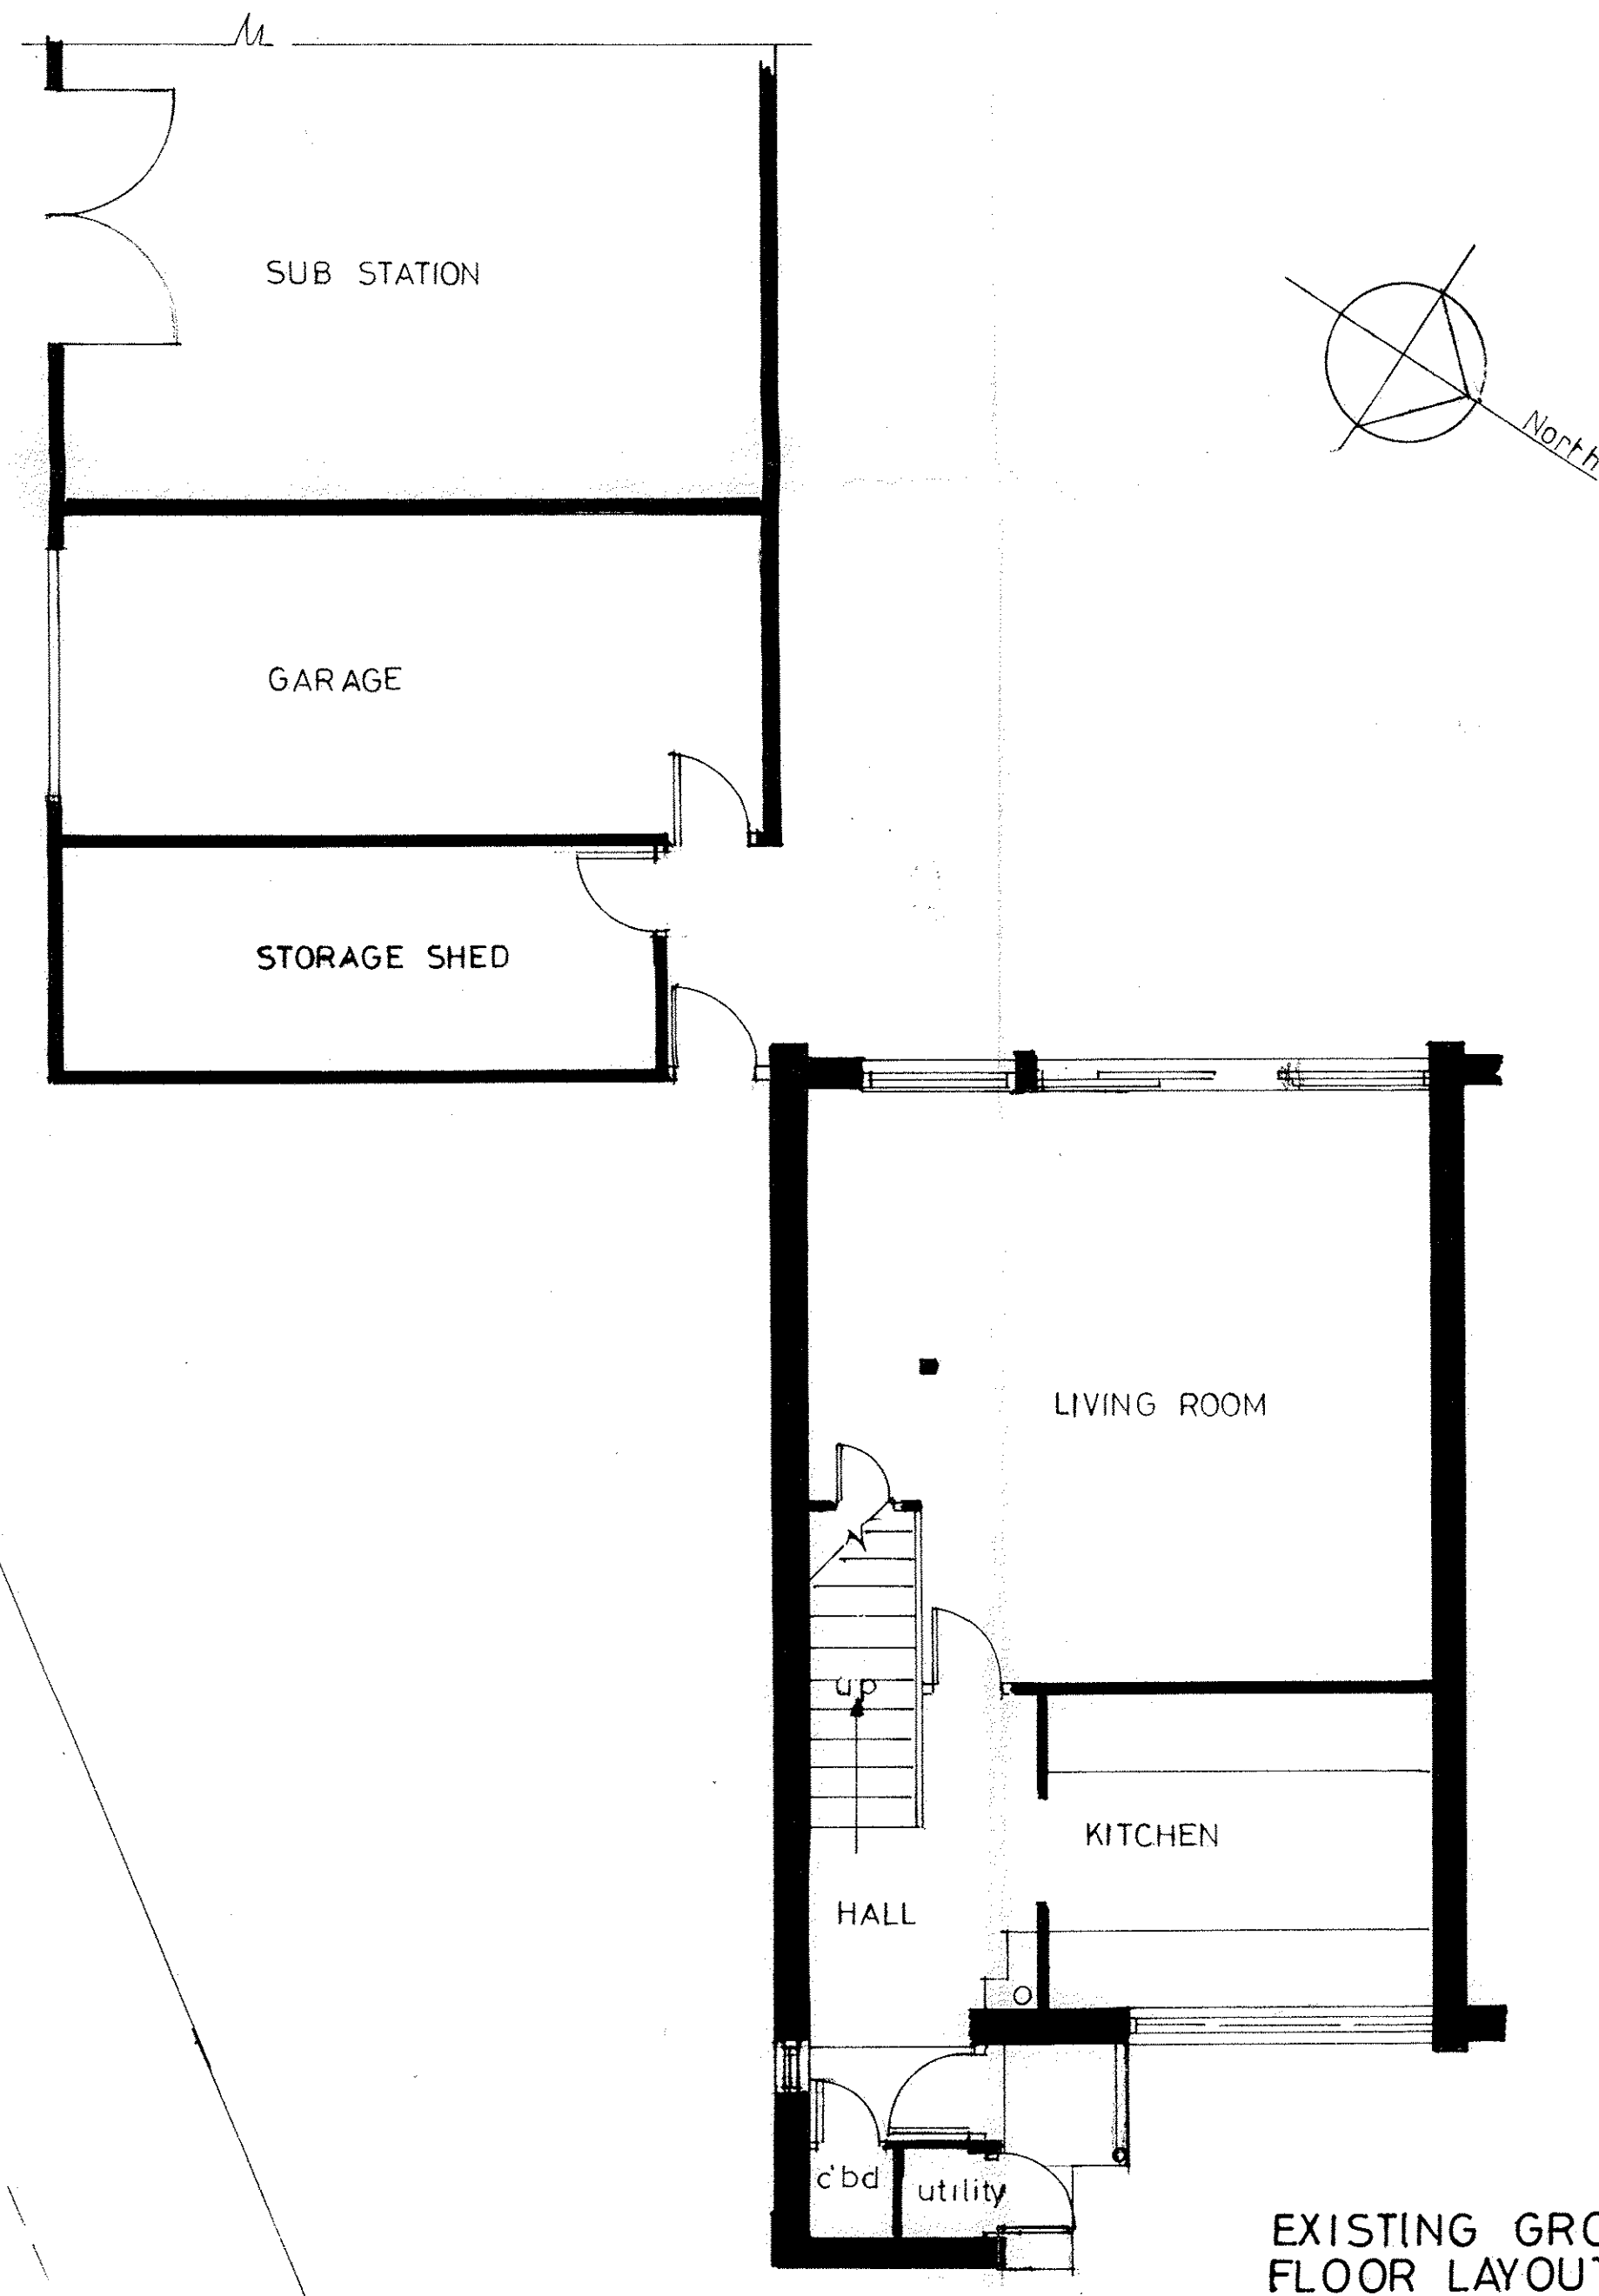
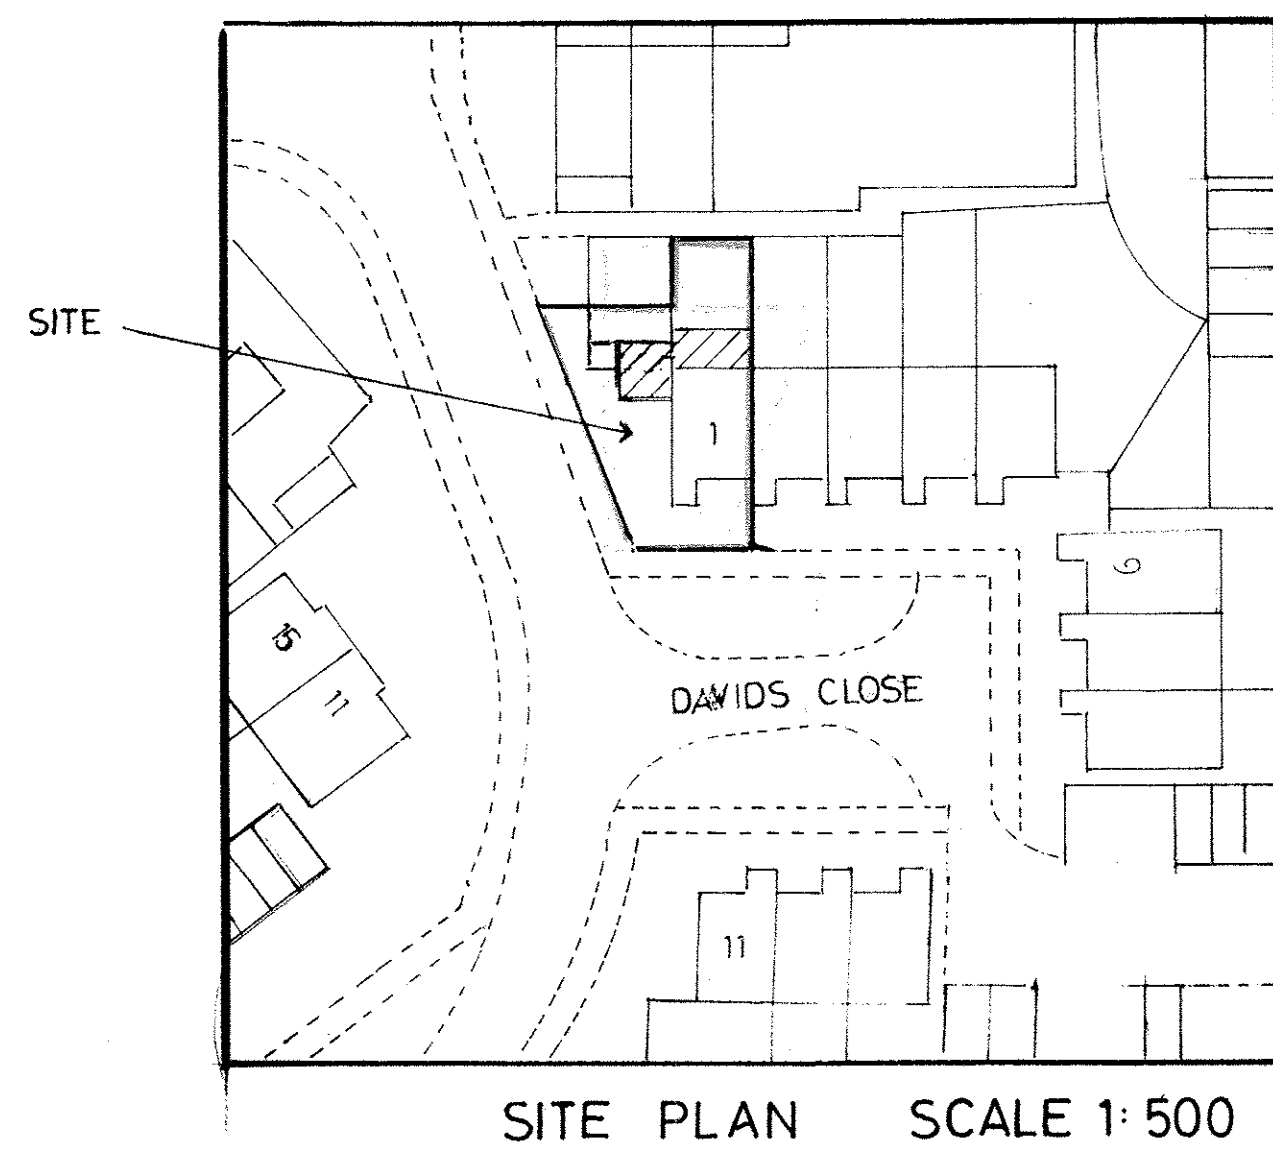


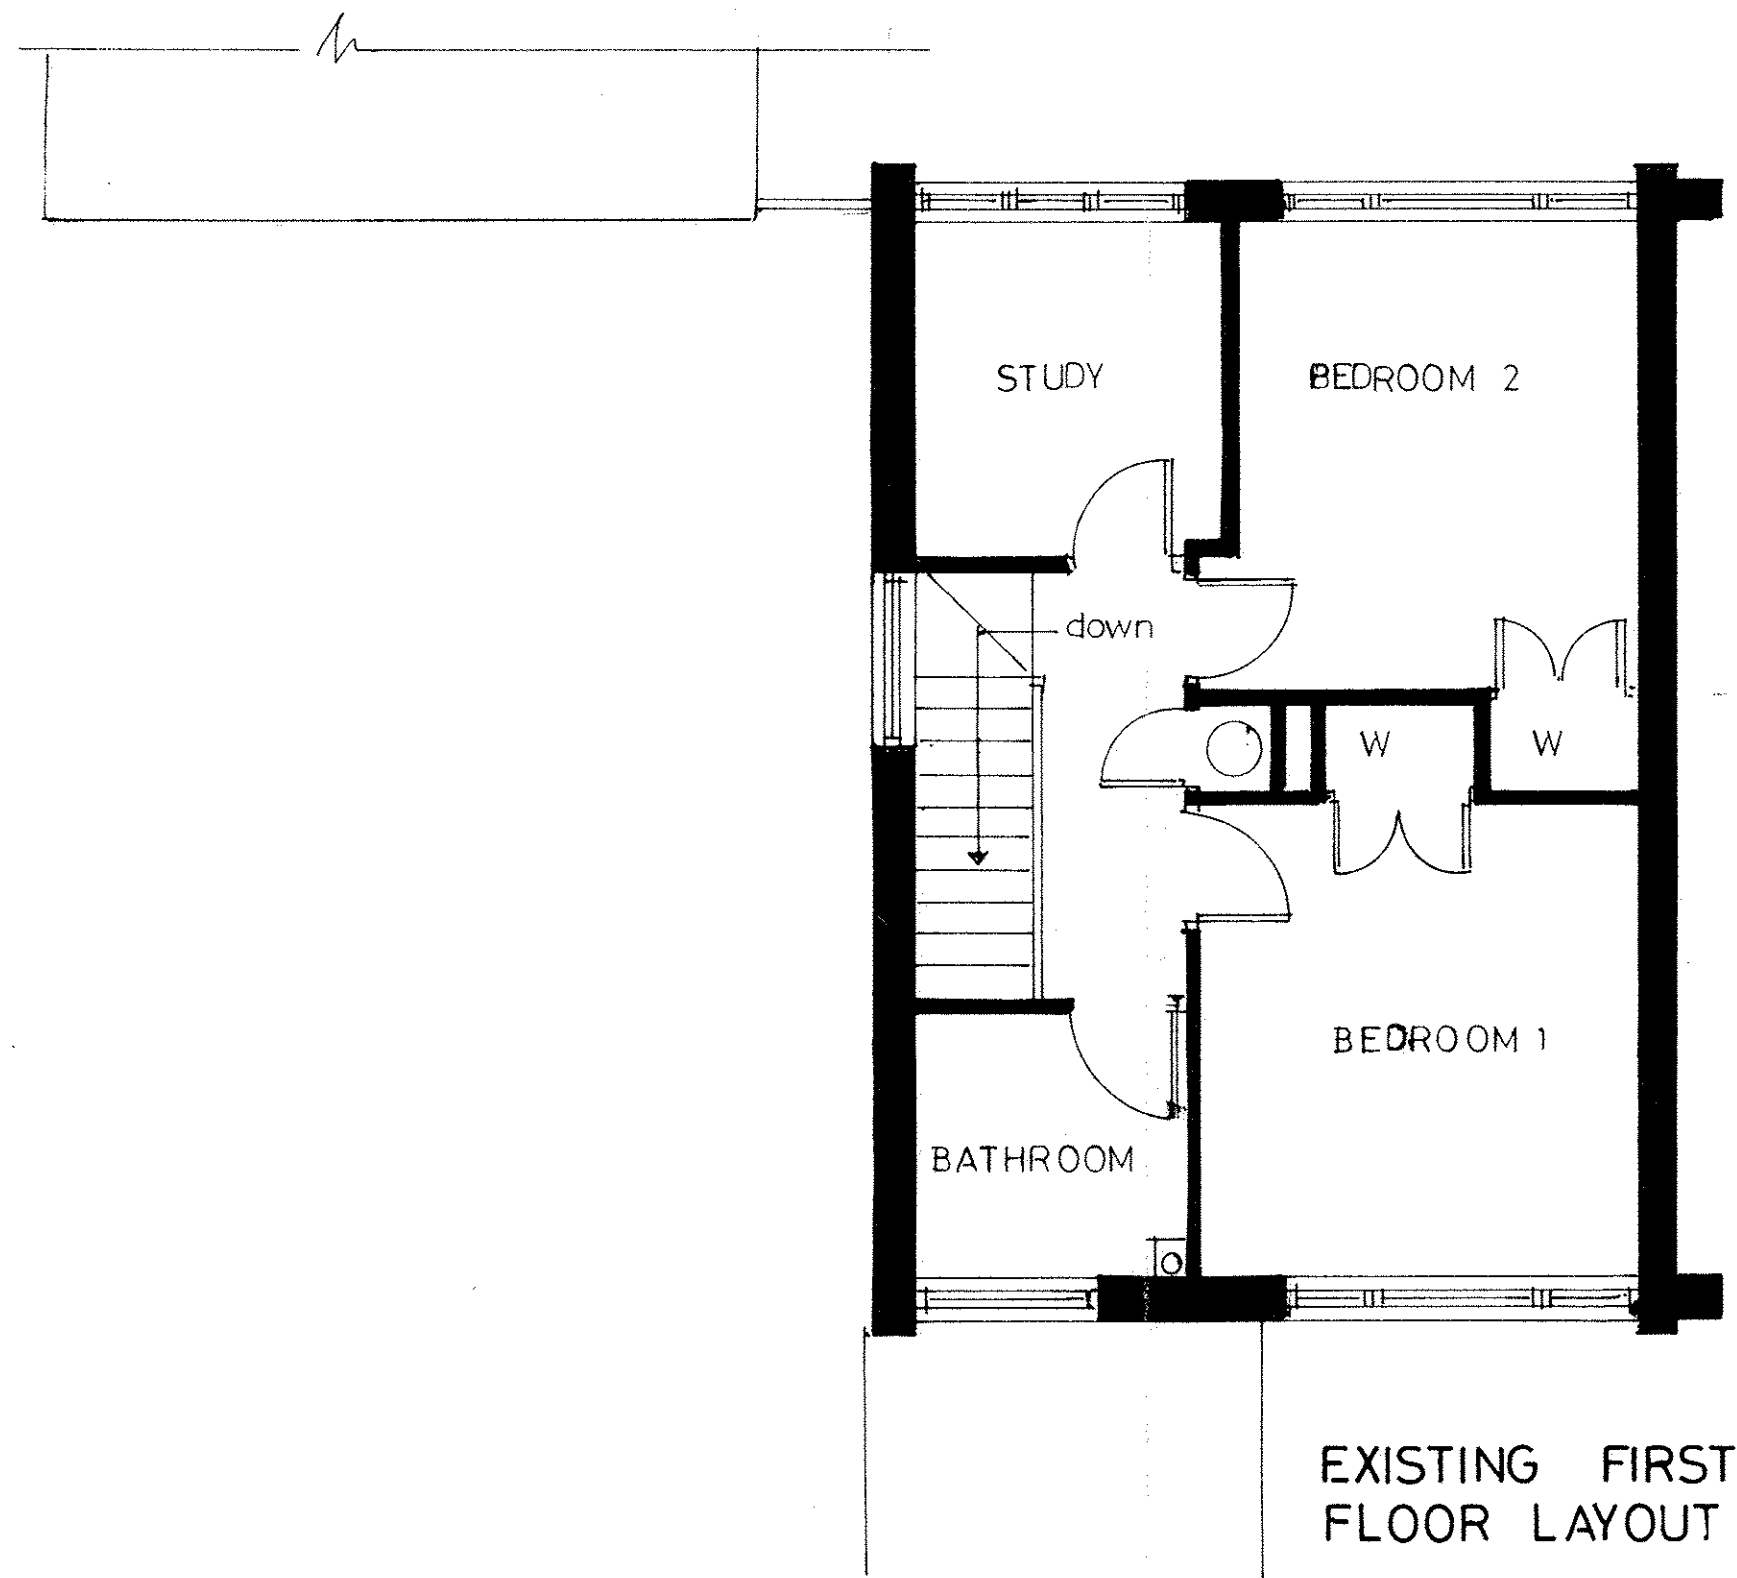

D.R.Swindlehurst (Architectural Technician & Consultant) 66 Little Breach, Chichester, West Sussex PO19 5TY. Telephone No 01243 786570
Plan of Proposed Extension to Ground Floor for Mr. & Mrs E.Soothill at 1 Davids Close Bognor Regis PO 21 5TR
Plans of Existing and Proposed Alterations to House
Date : 04/04/2011. Scale 1:50
Drawing No.4411 Sheet No.1