

ATKINS

Atkins Limited
Anglo St James House
39A Southgate Street
Winchester
Hampshire SO23 9EH

Telephone +44 (0)1962 858688
Fax +44 (0)1962 810296

winchester.enquiries@atkinsglobal.com
www.atkinsglobal.com

Planning and Development Services
Arun Civic Centre
Maltravers Road
Littlehampton
West Sussex
BN17 5LF

Your Ref
BE/52/11/
Our Ref
S/AR/2011/52
Date: 26/05/2011

Dear Sir,


Proposal: Ground floor extension (re-submission following BE/36/10/).
Site: 1 David's Close, Bognor Regis, West Sussex PO21 5TR.
BE/52/11/

Thank you for your letter dated 03/05/2011.

Southern Water has no objections to the above proposal. Any new connections will require a formal application for a connection to the public sewer to be made by the applicant or developer.

Please note that there are a 150mm public foul sewer crossing the site. No development or new tree planting should be located within 3 metres either side of the centreline of the public sewer and all existing infrastructure should be protected during the course of construction works.


Yours faithfully

 

Network Development
Atkins Ltd, for Southern Water

Tel 01962 858688
Fax 01962 810296
E mail southernwaterplanning@atkinsglobal.com

SOUTHERN WATER

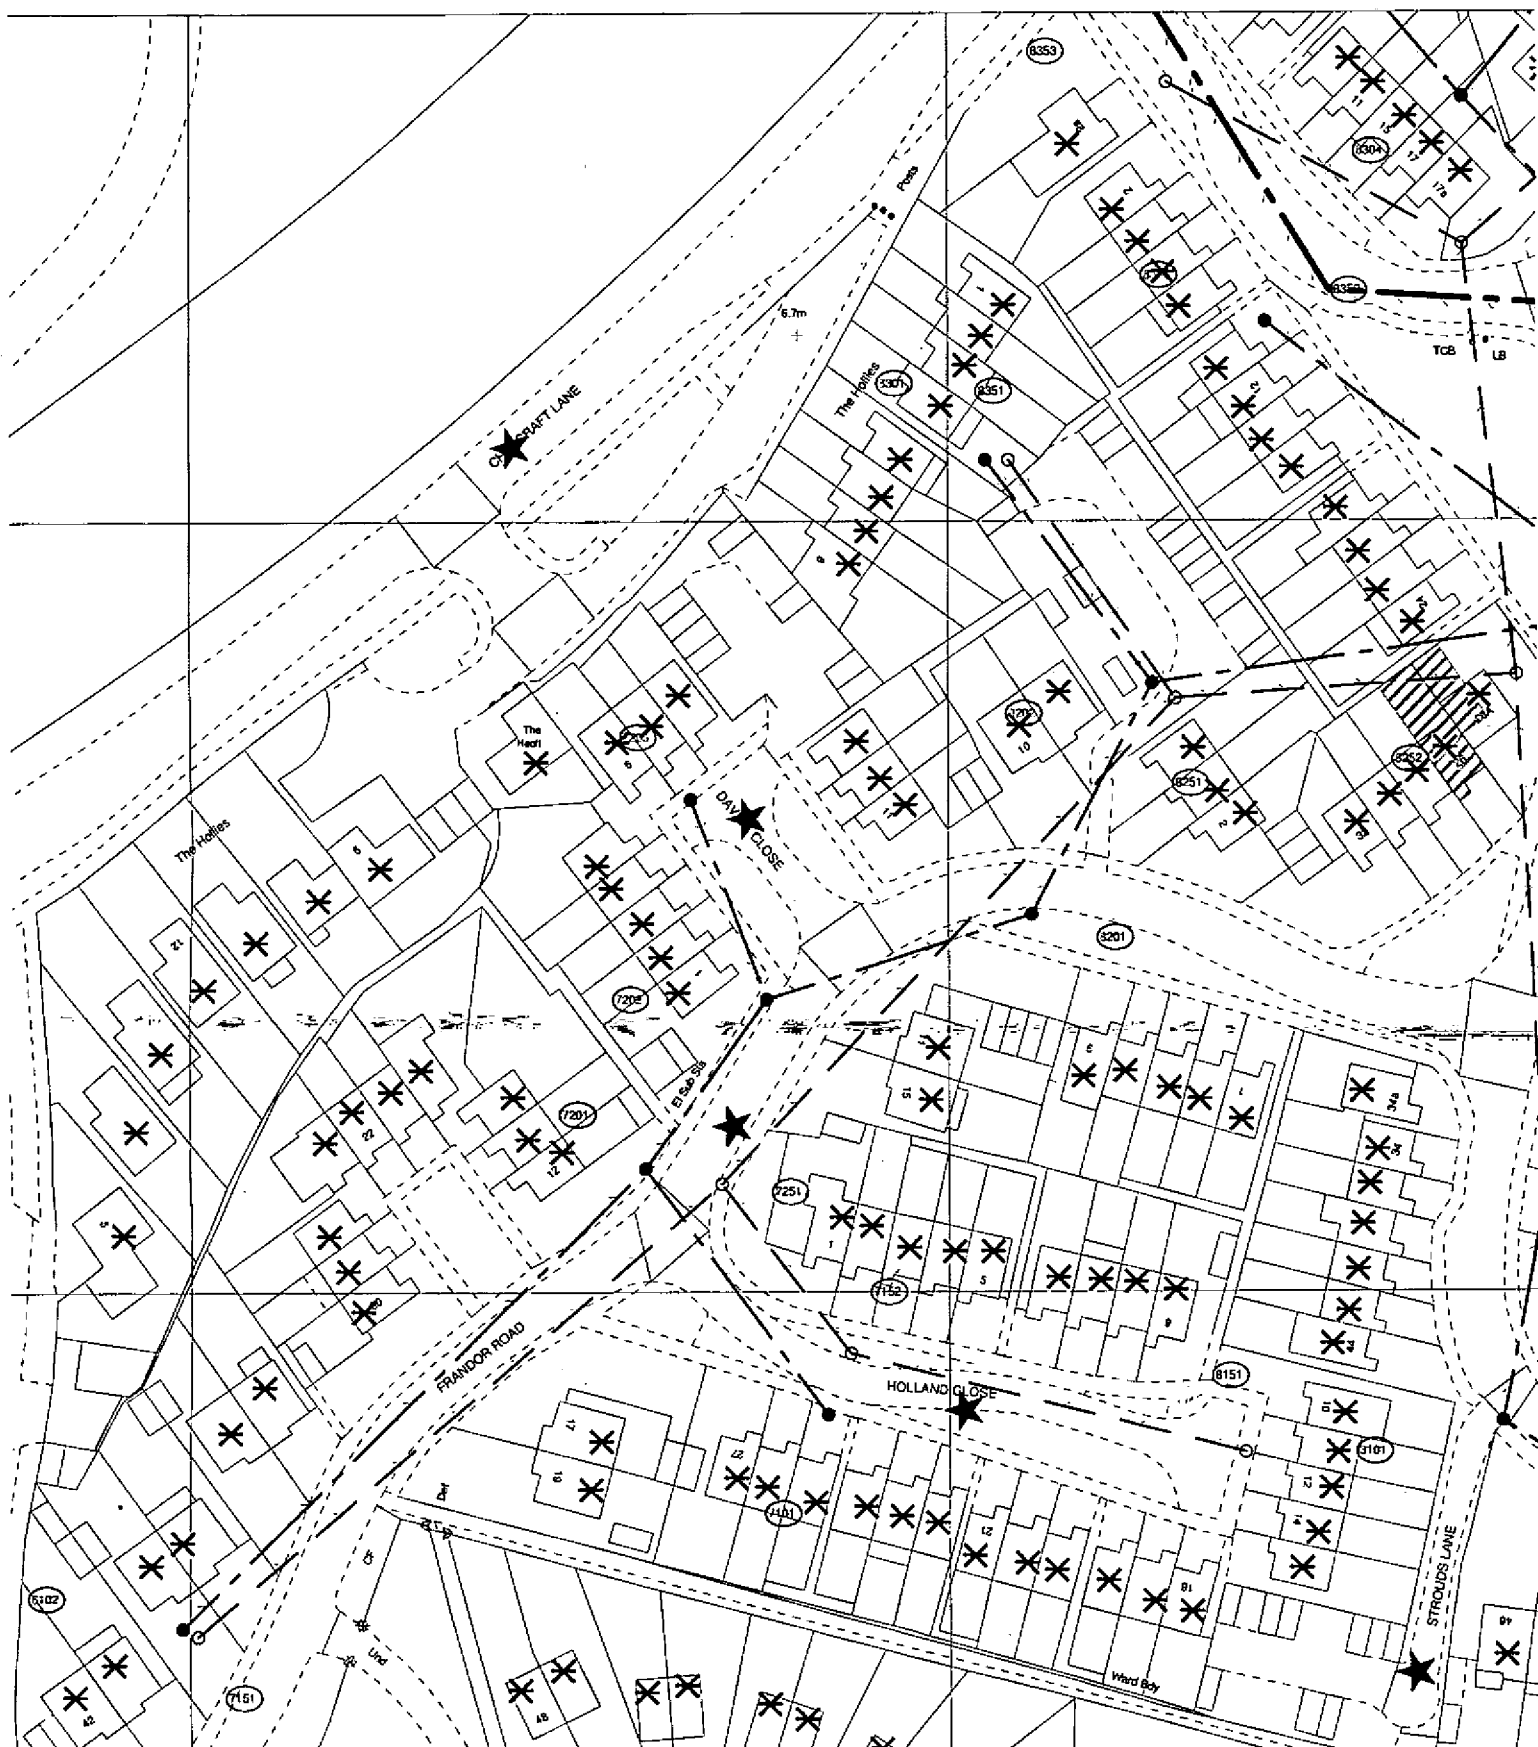

The positions of pipes shown on this plan are believed to be correct, but Southern Water Services Ltd accept no responsibility in the event of inaccuracy. The actual positions should be determined on site.

Based upon Ordnance Survey Digital Data with the permission of the controller of H.M.S.O. Crown Copyright Reserved Licence No. WU 298530

O.S. REF: SU9100SE

Scale: 1:1000

Screen Print

WARNING: BAC pipes are constructed of Bonded Asbestos Cement

WARNING: Unknown (UNK) materials may include Bonded Asbestos Cement

Southern Water

Printed By: Ponnarv

Date: 5-5-2011

Southern Water MapGuide Browser

Requested By:

