



PROPOSED ELEVATIONS 1:100 @ A3


Wayne Gander MCIAT
Architectural Technologist
98 Durrington Lane
Worthing
West Sussex BN13 2RQ
Tel/Fax 01903 694817

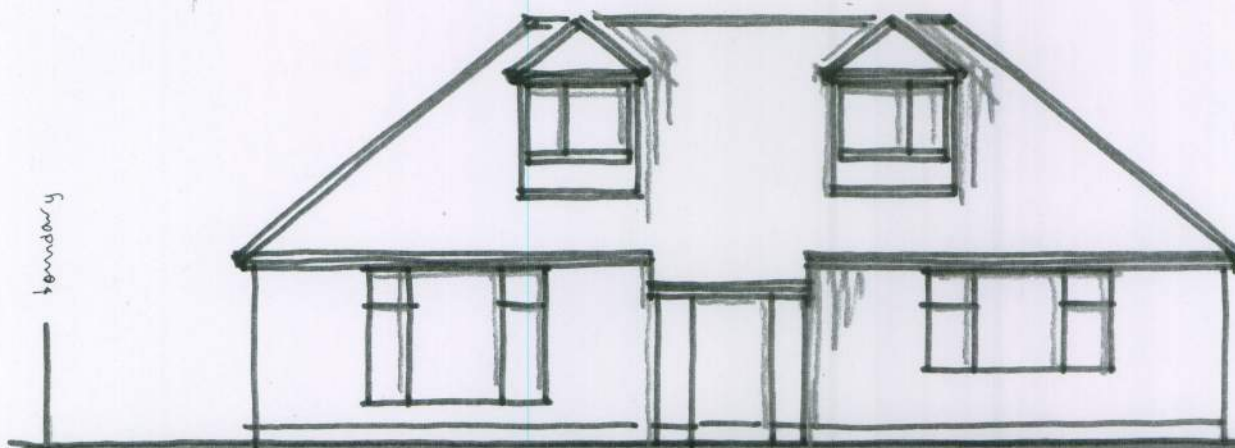


FRONT - no change

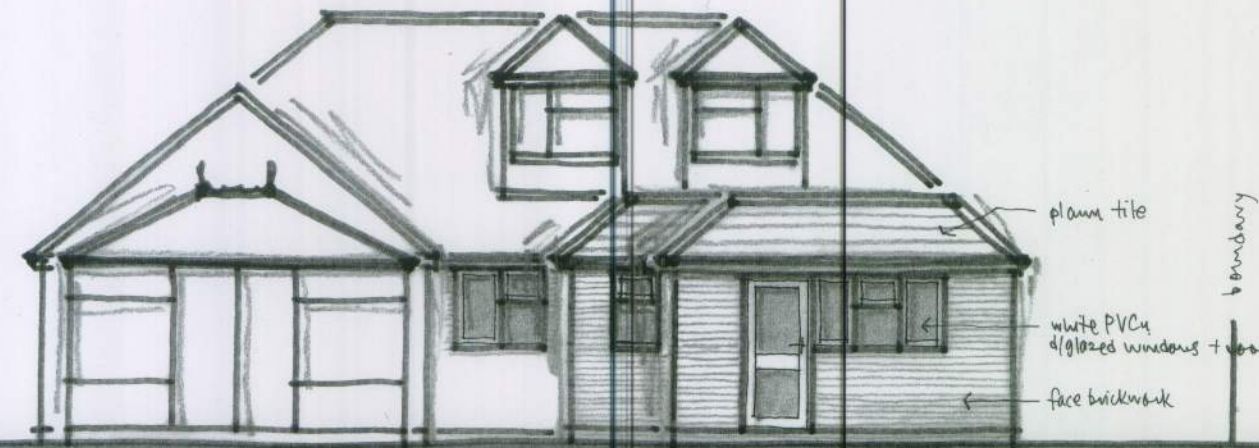

REAR

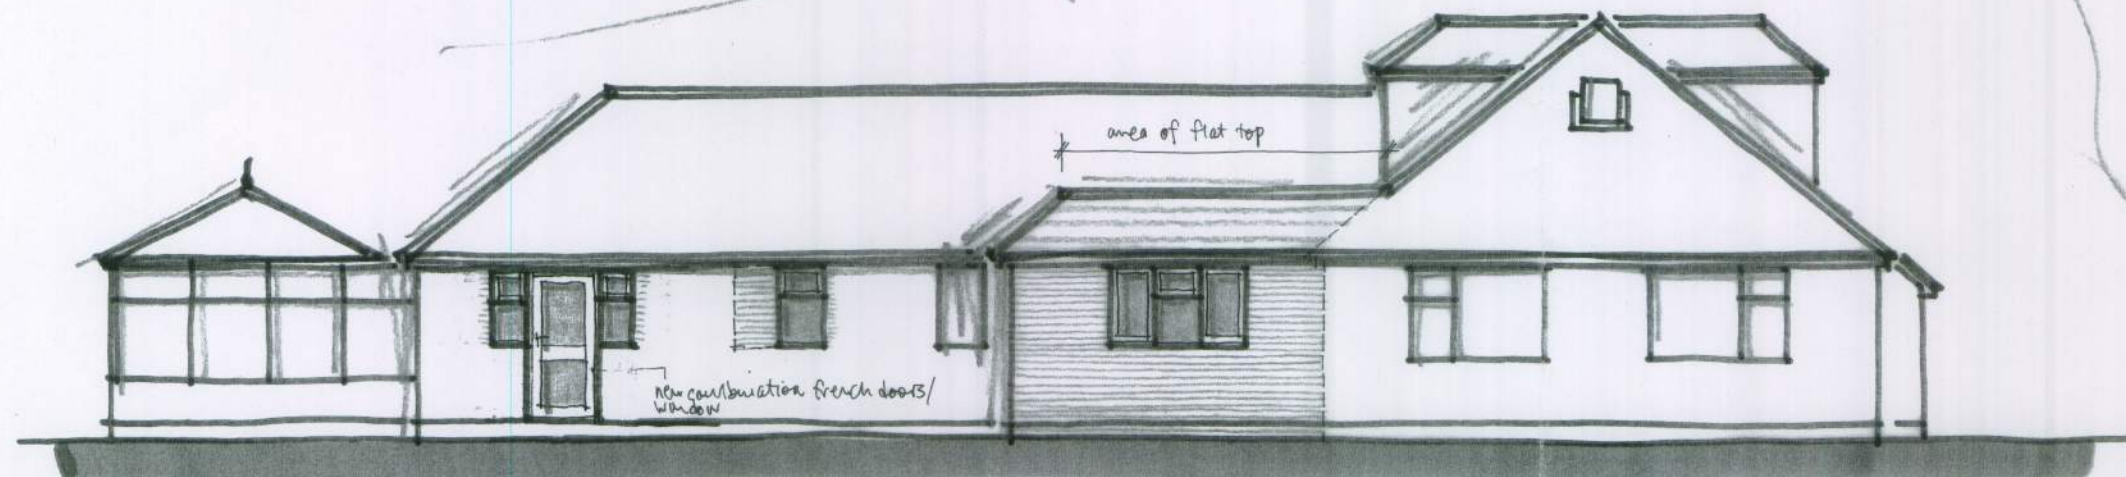

SIDE

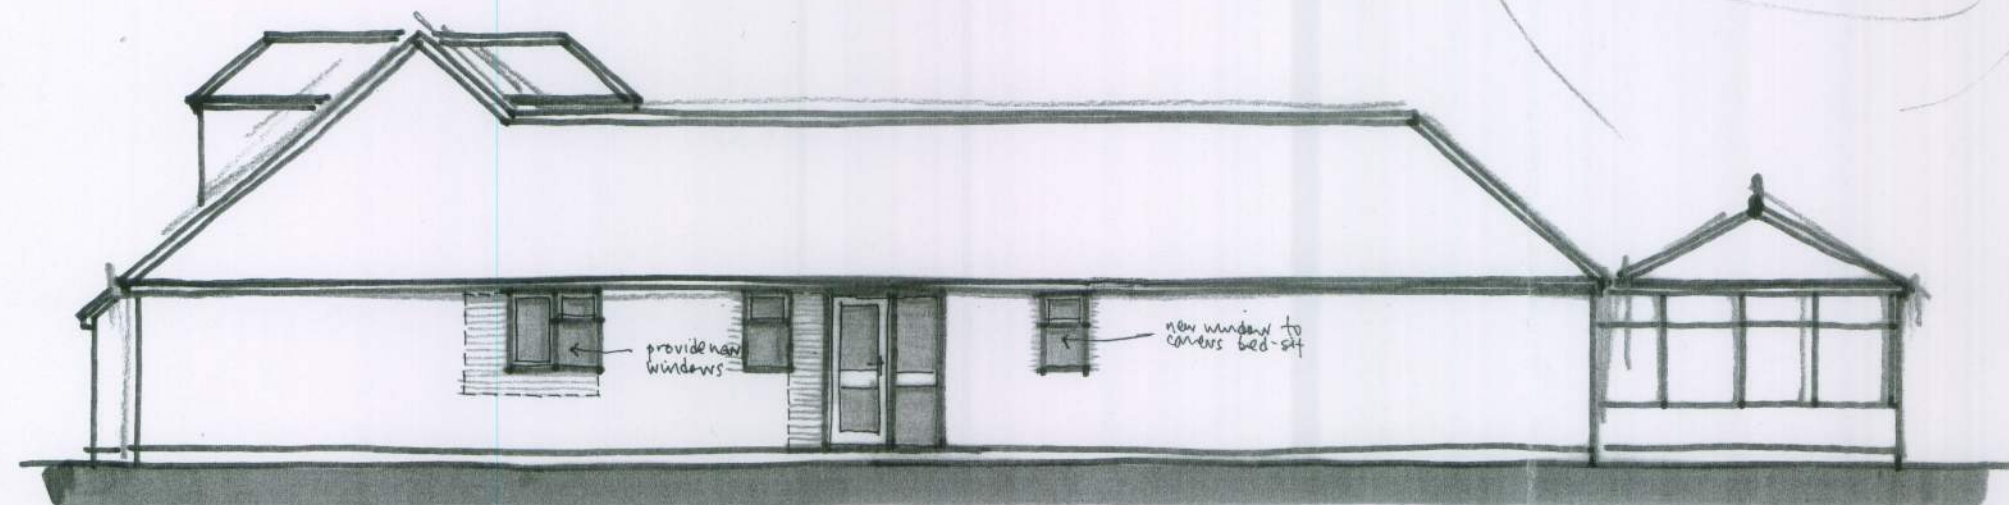

SIDE

RENDLESHAM, SHRIPNEY ROAD, SHRIPNEY, N.BERSTED
Proposals 04
Mar 2012