
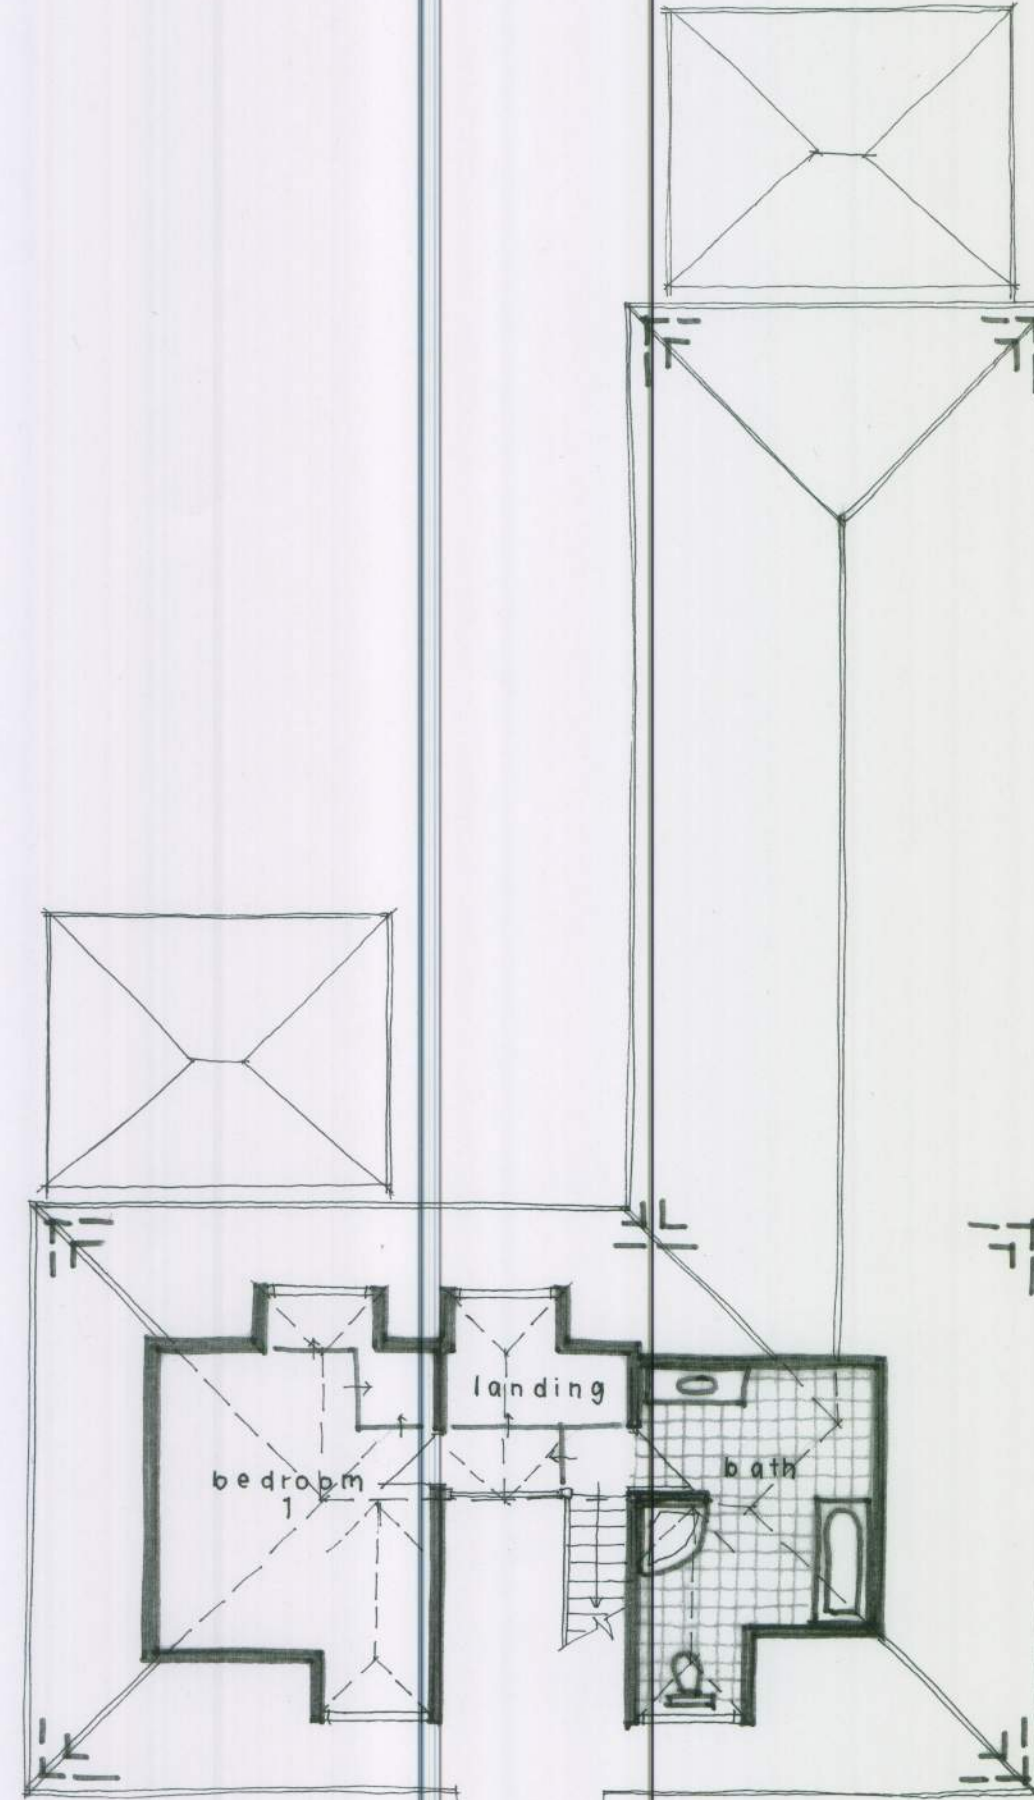


GROUND FLOOR PLAN 1:100 @ A3

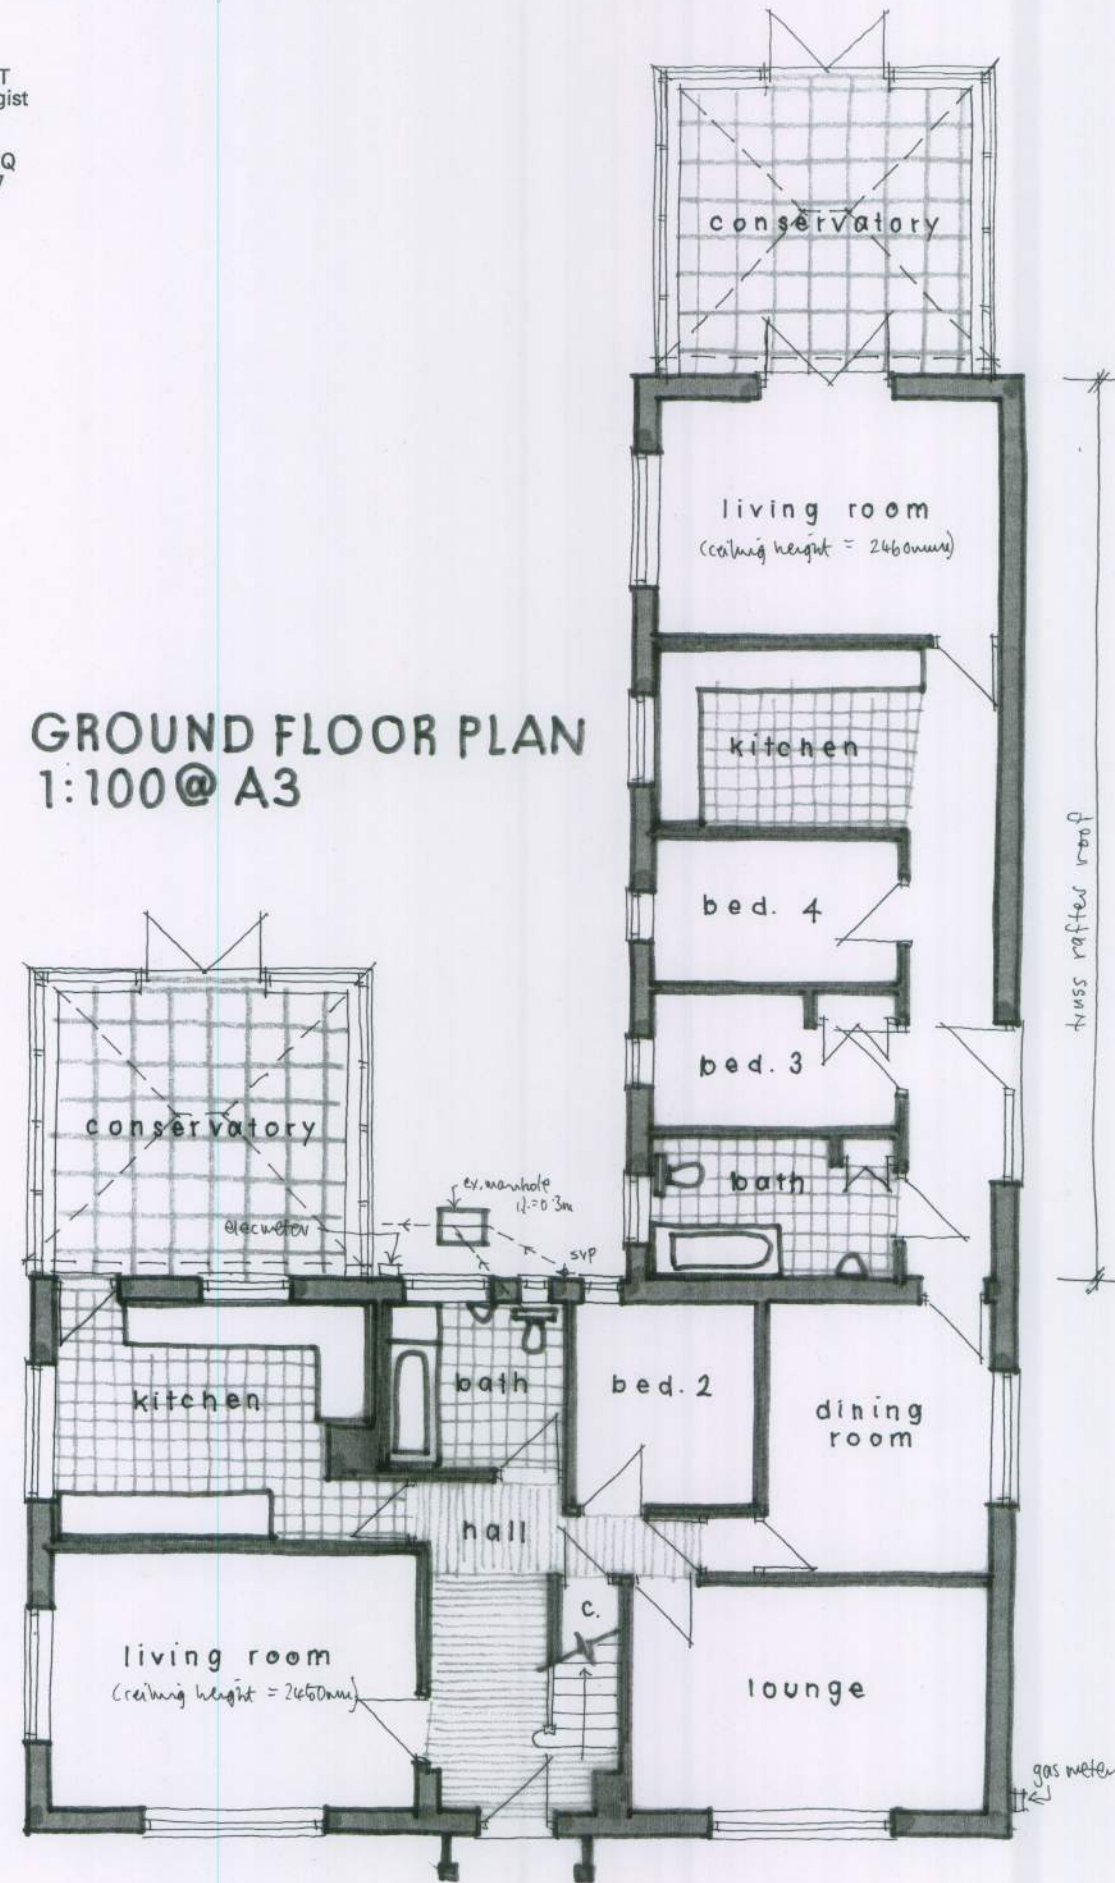

1st FLOOR PLAN