




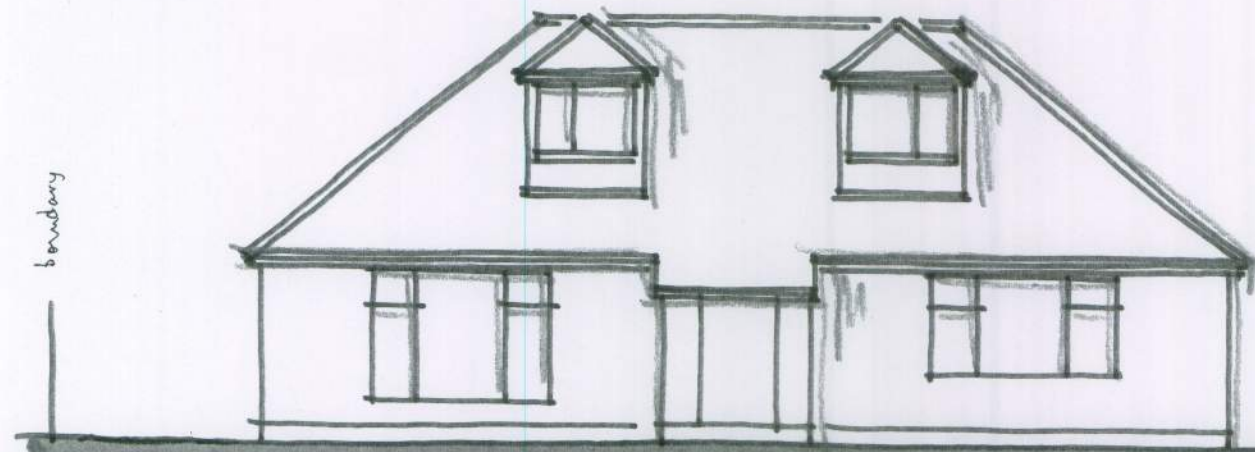


FRONT ELEVATION 1:100

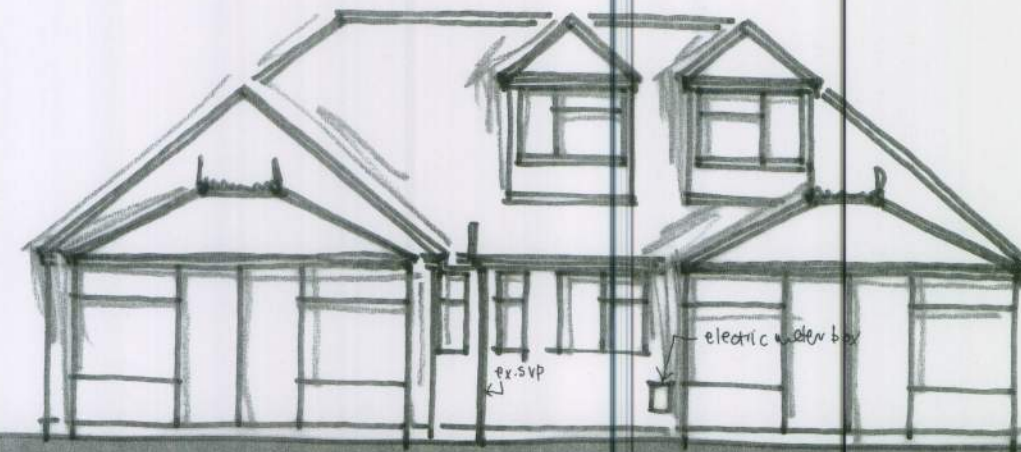

REAR

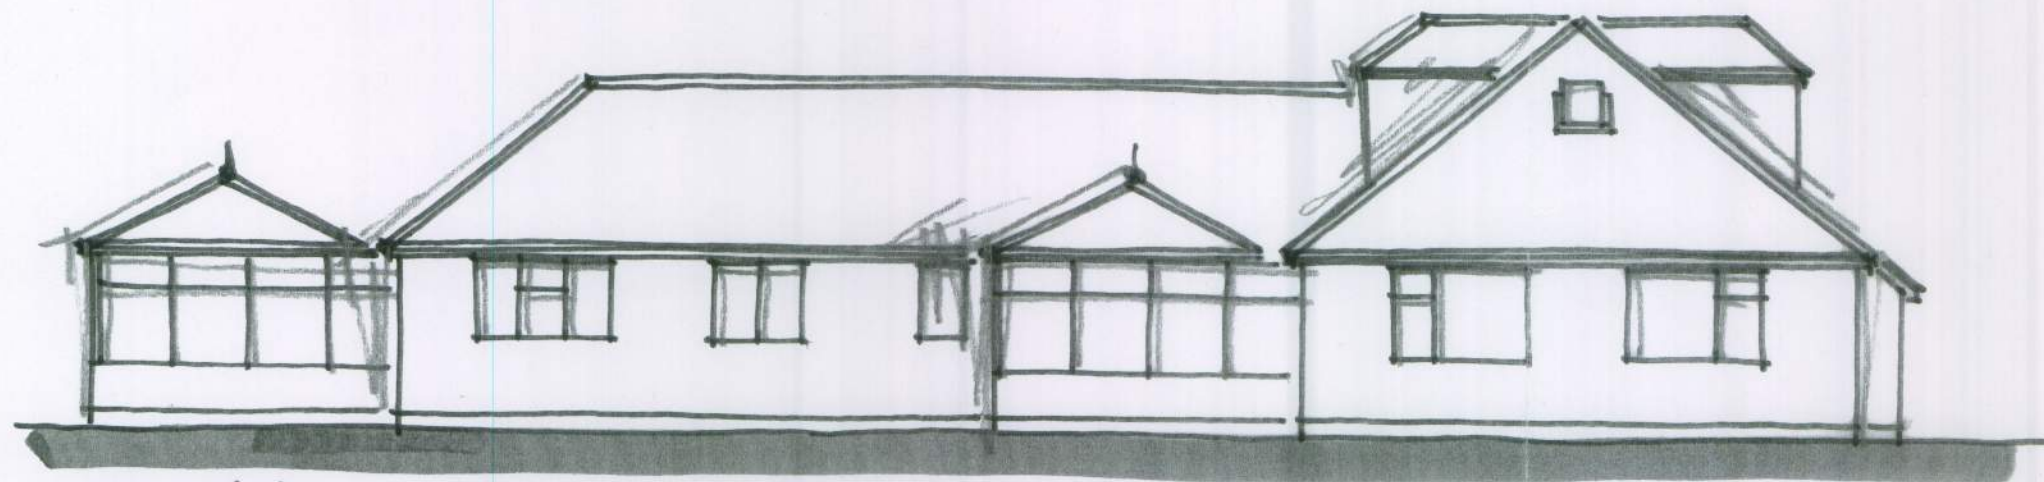

SIDE (s)

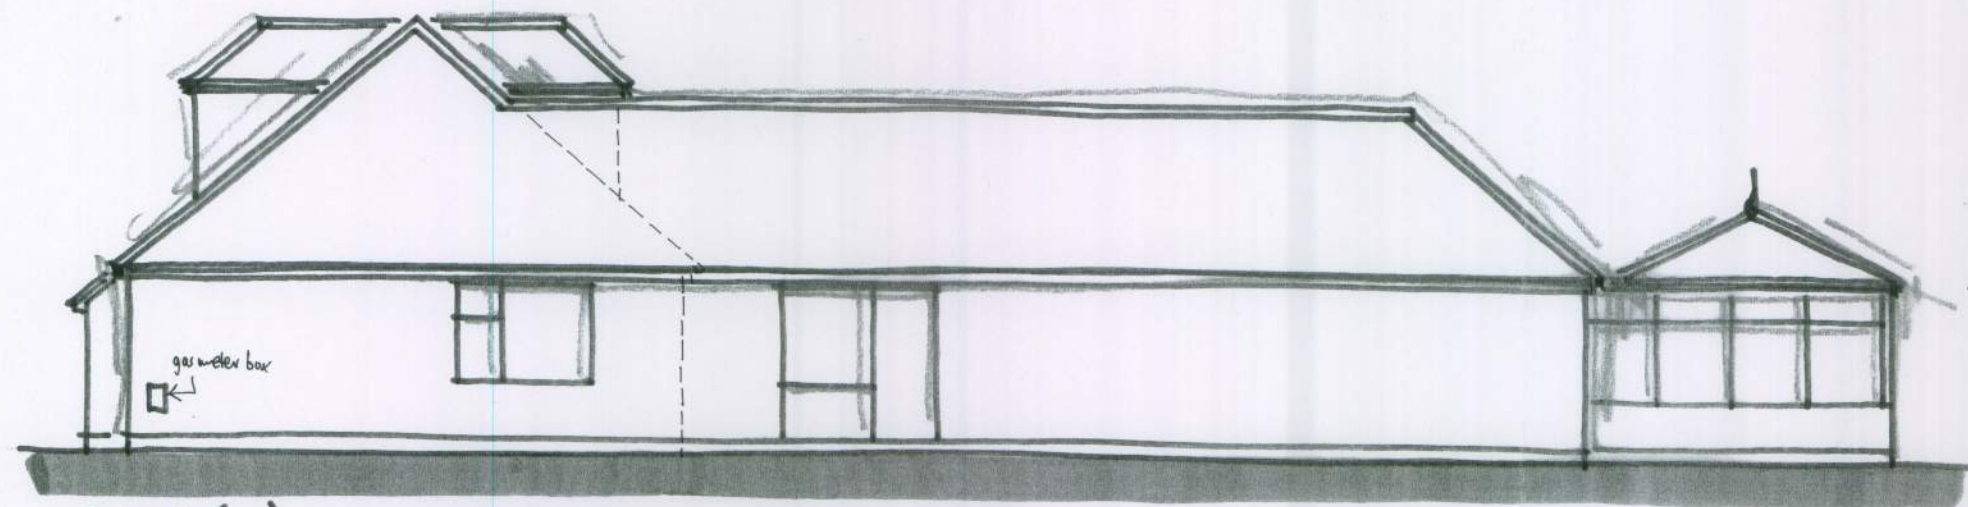

SIDE (n)

RENDLESHAM, SHRIPNEY ROAD, SHRIPNEY, N.BERSTED
Existing details 02
Mar 2012