



Notes:

1. all new works shown hatched ~~hatched~~
2. all dimensions are in millimetres
and are approx. (1cm = 0.1m).


**GROUND FLOOR PLAN
1:100 @ A3**

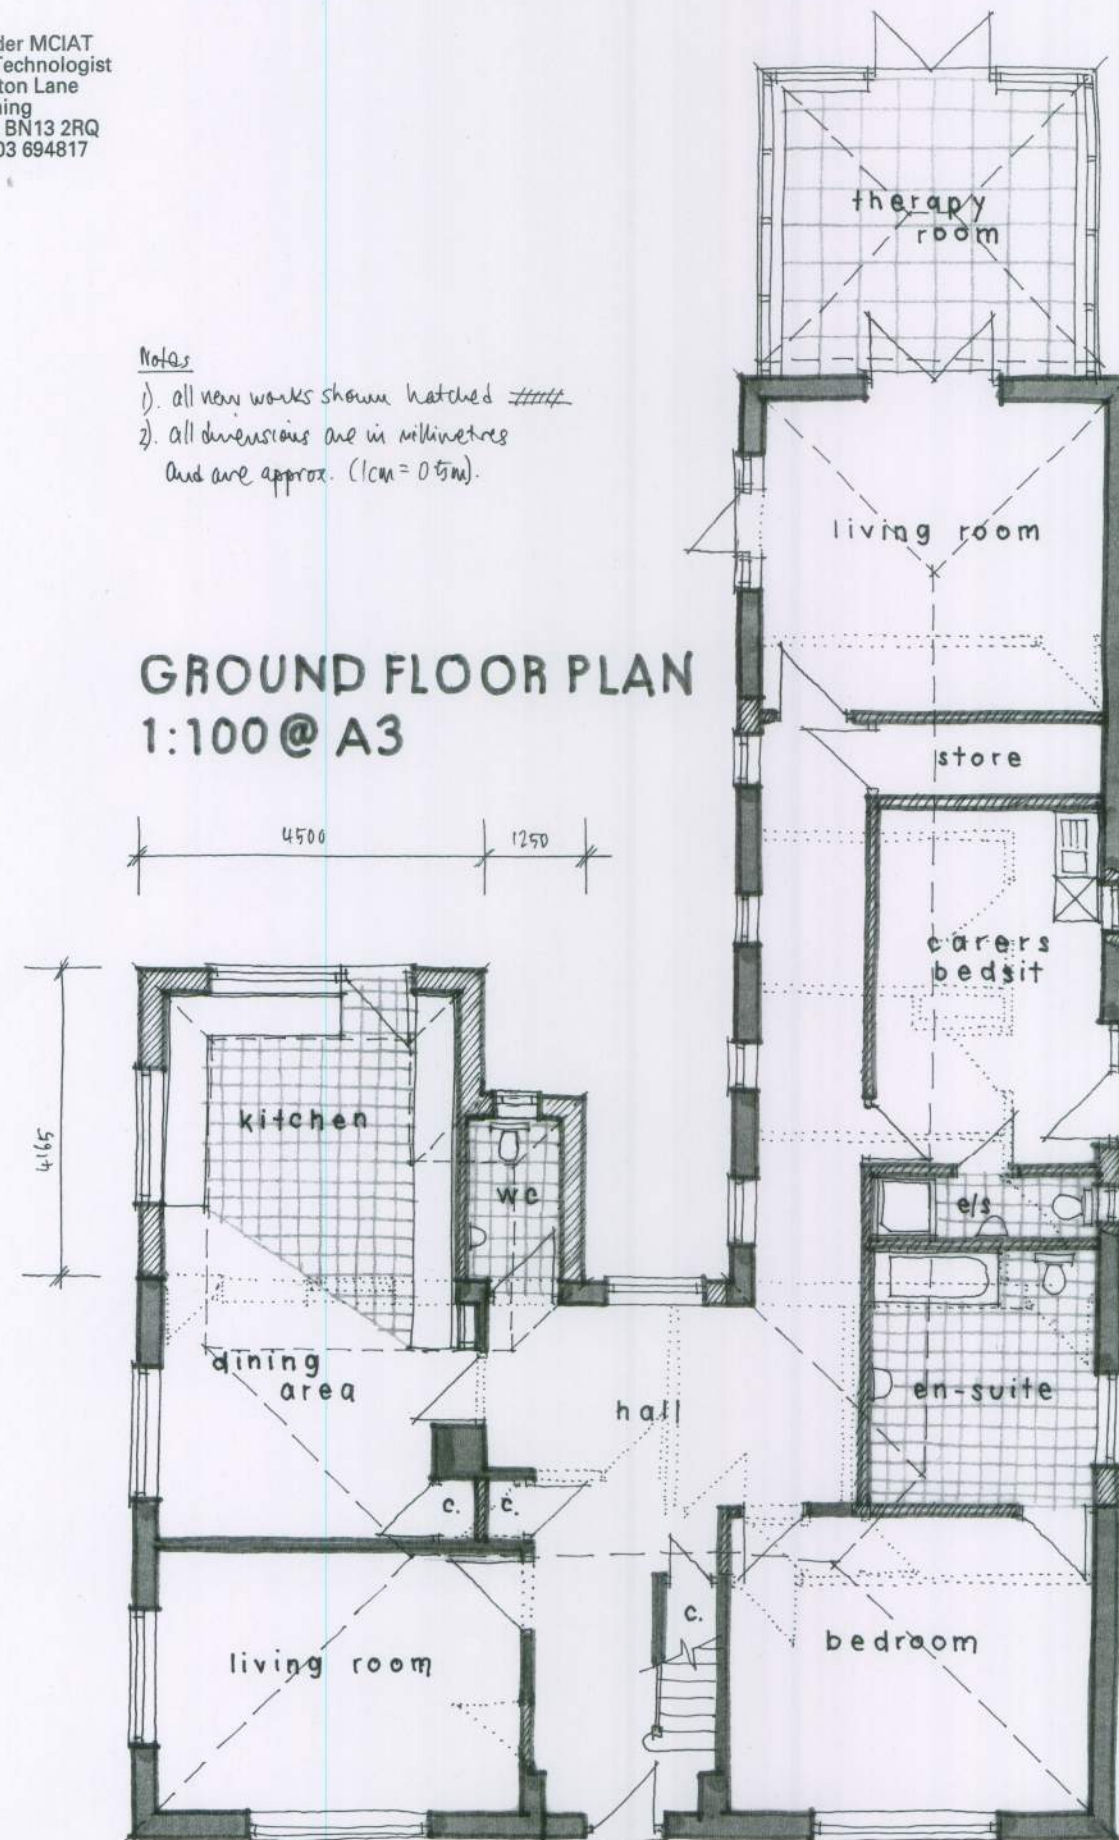

RENDLESHAM, SHRIPNEY ROAD, SHRIPNEY, N.BERSTED
Proposals 03
Mar 2012

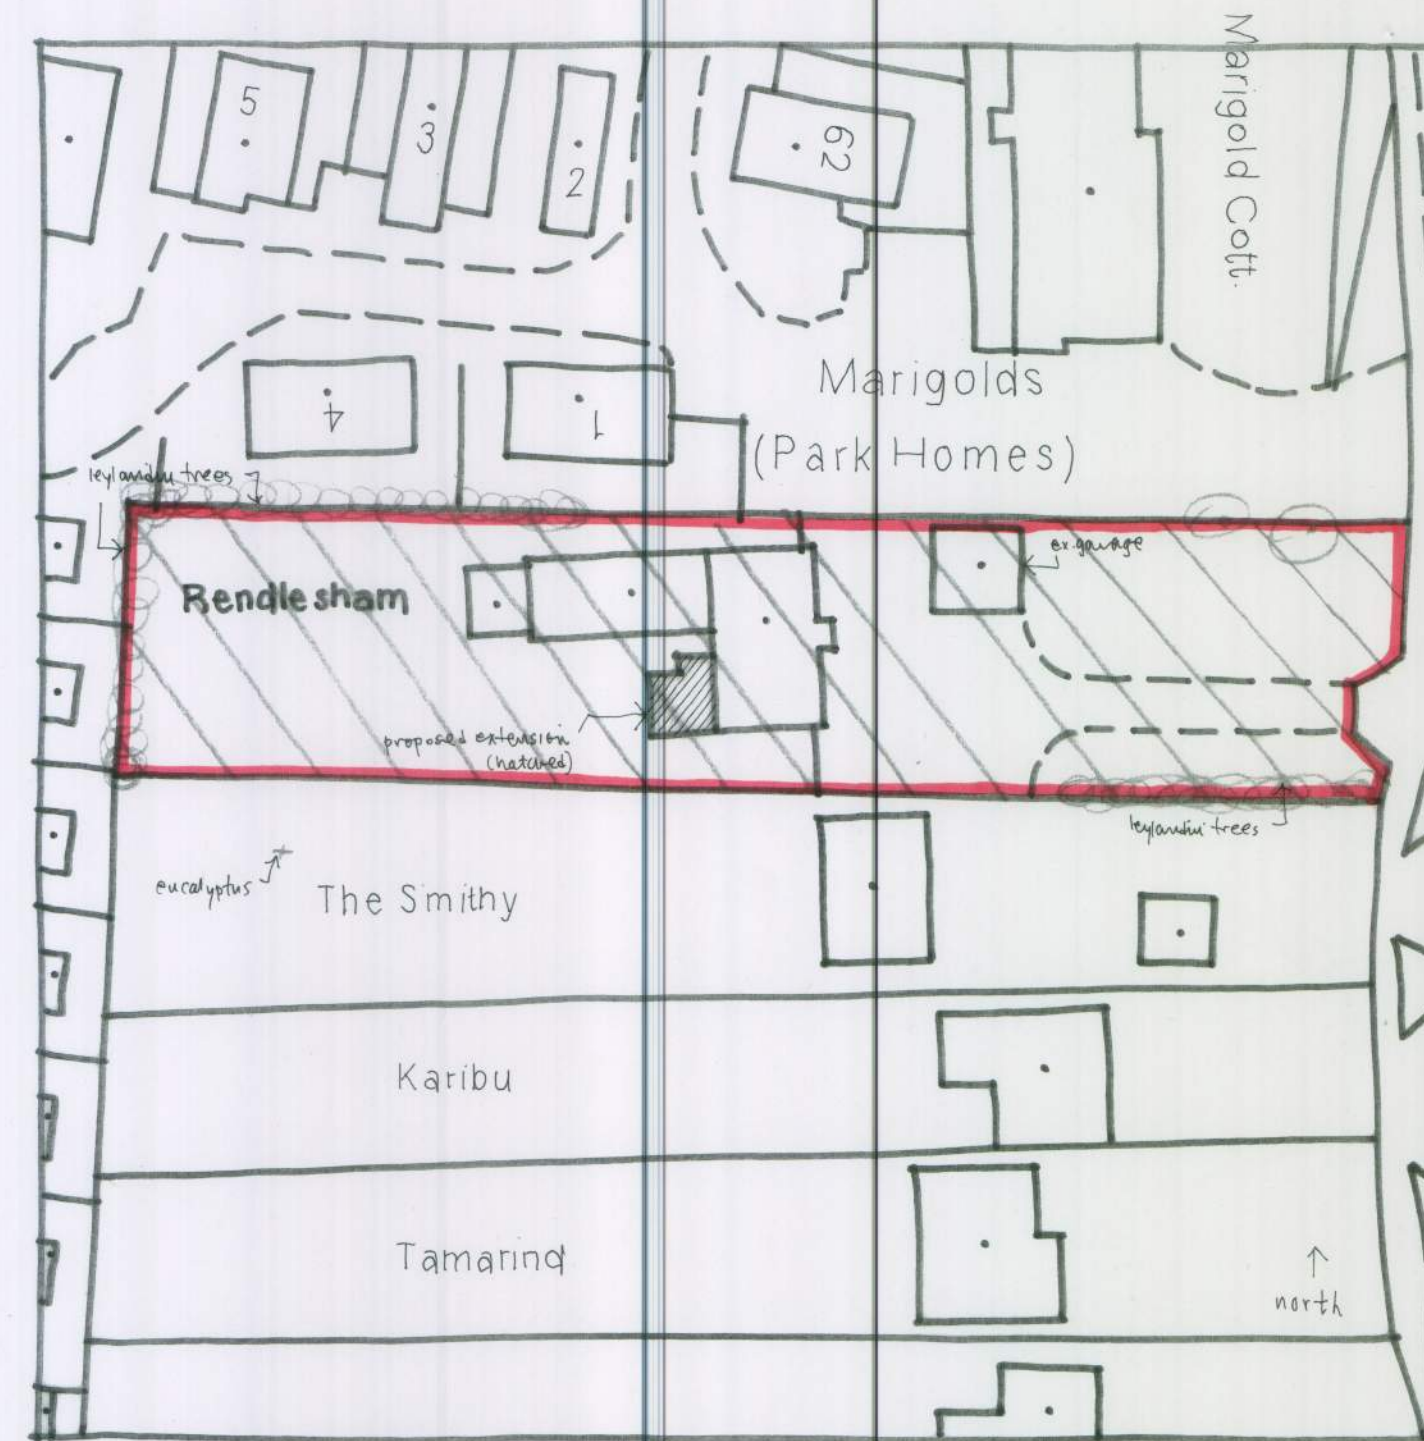

SITE PLAN 1:500

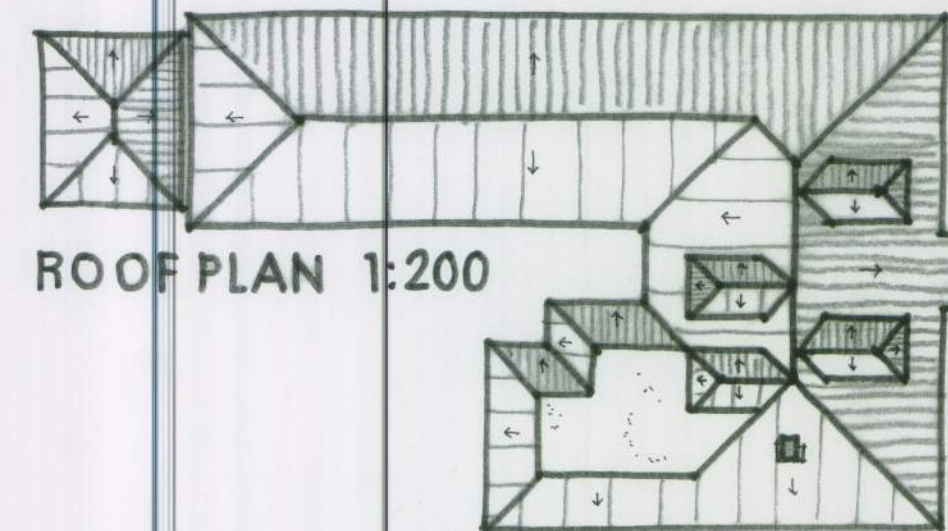

ROOF PLAN 1:200