



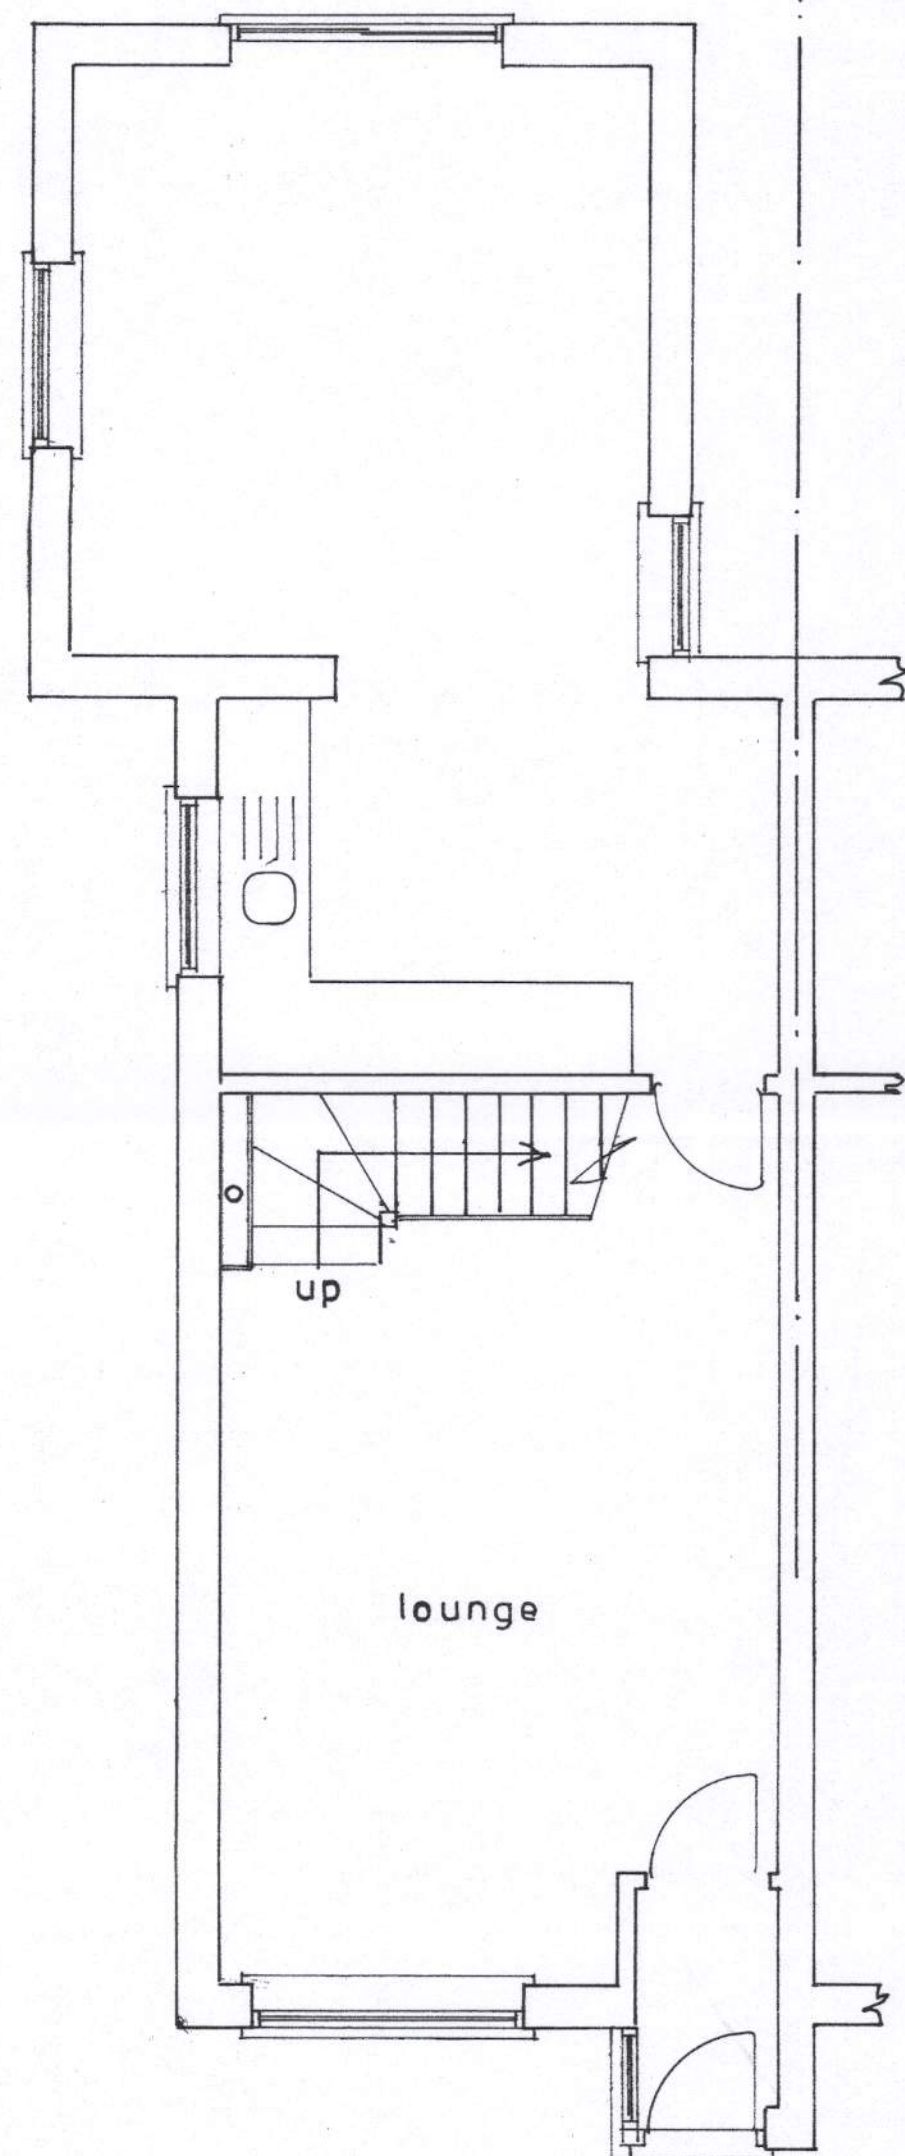


Ground floor plan

1 : 50

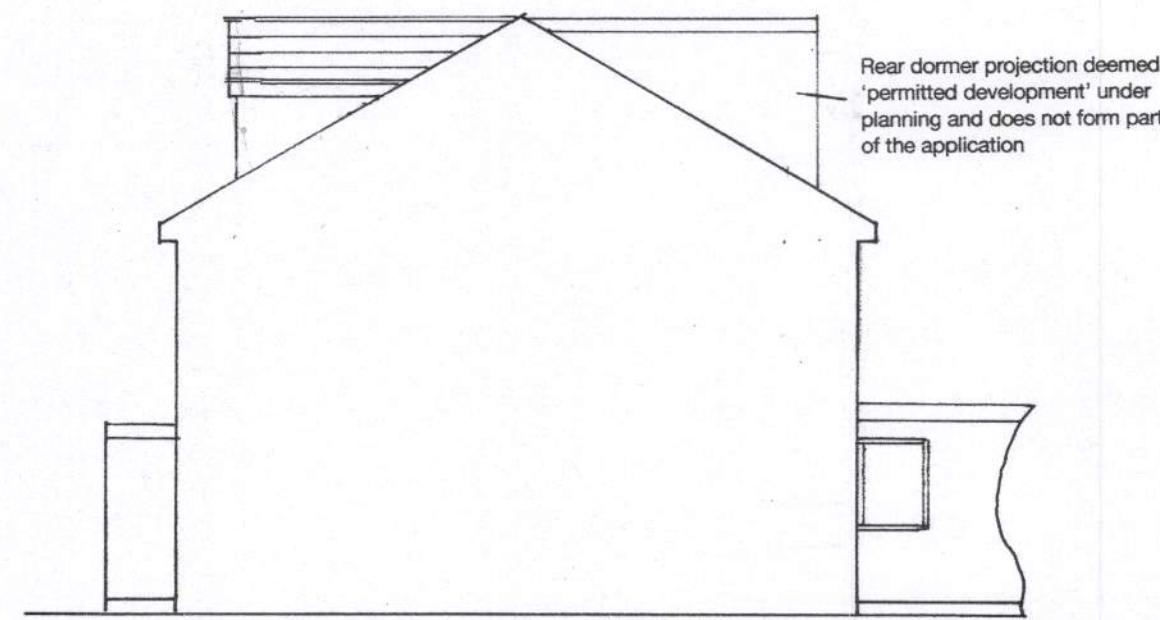


west

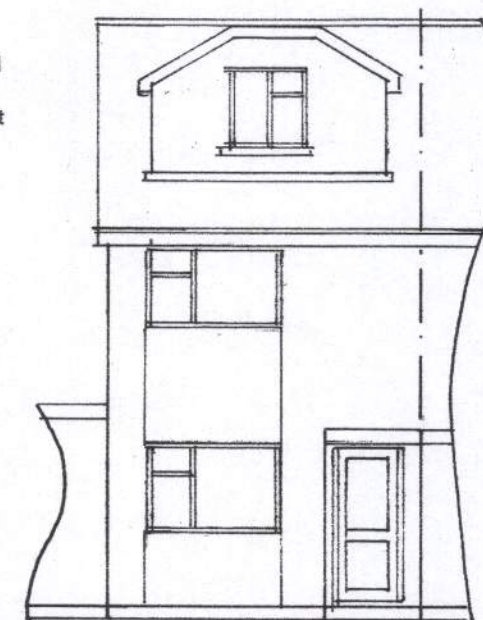


north


1 : 100

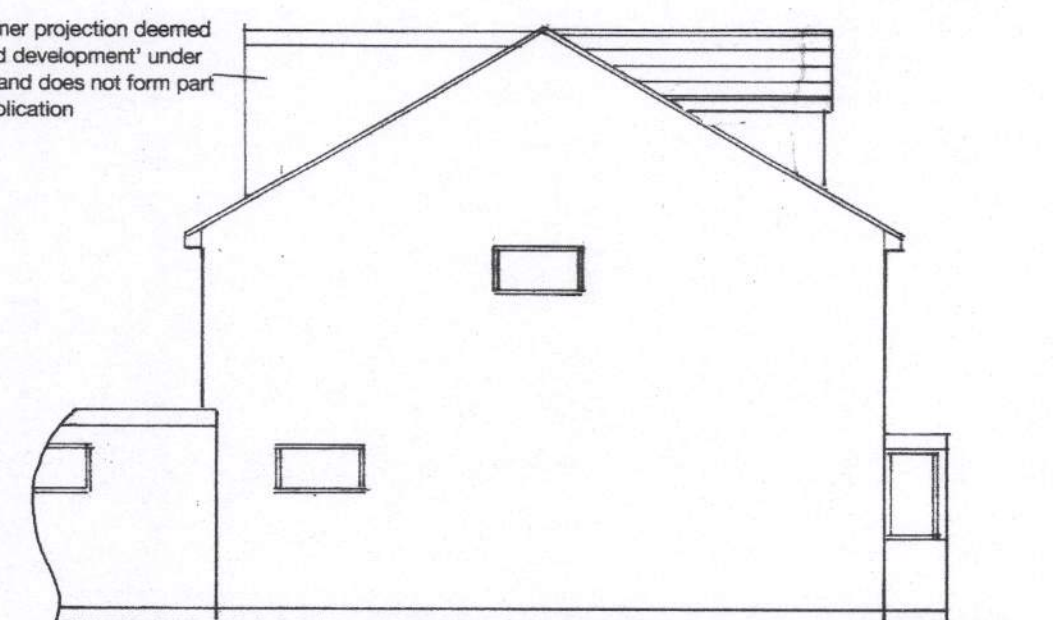


east

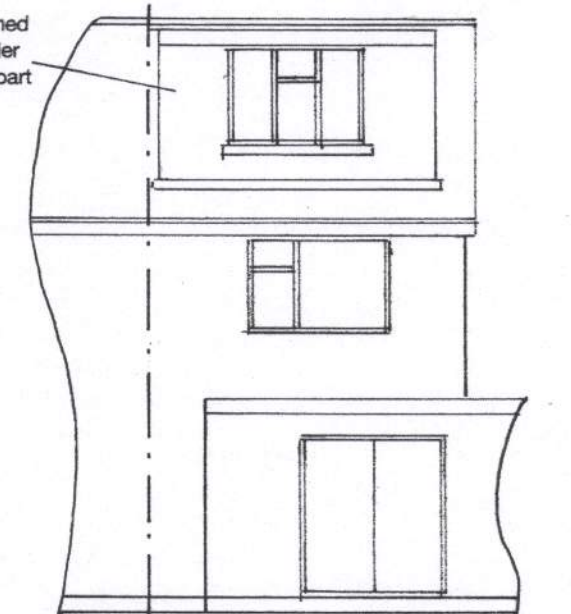

south

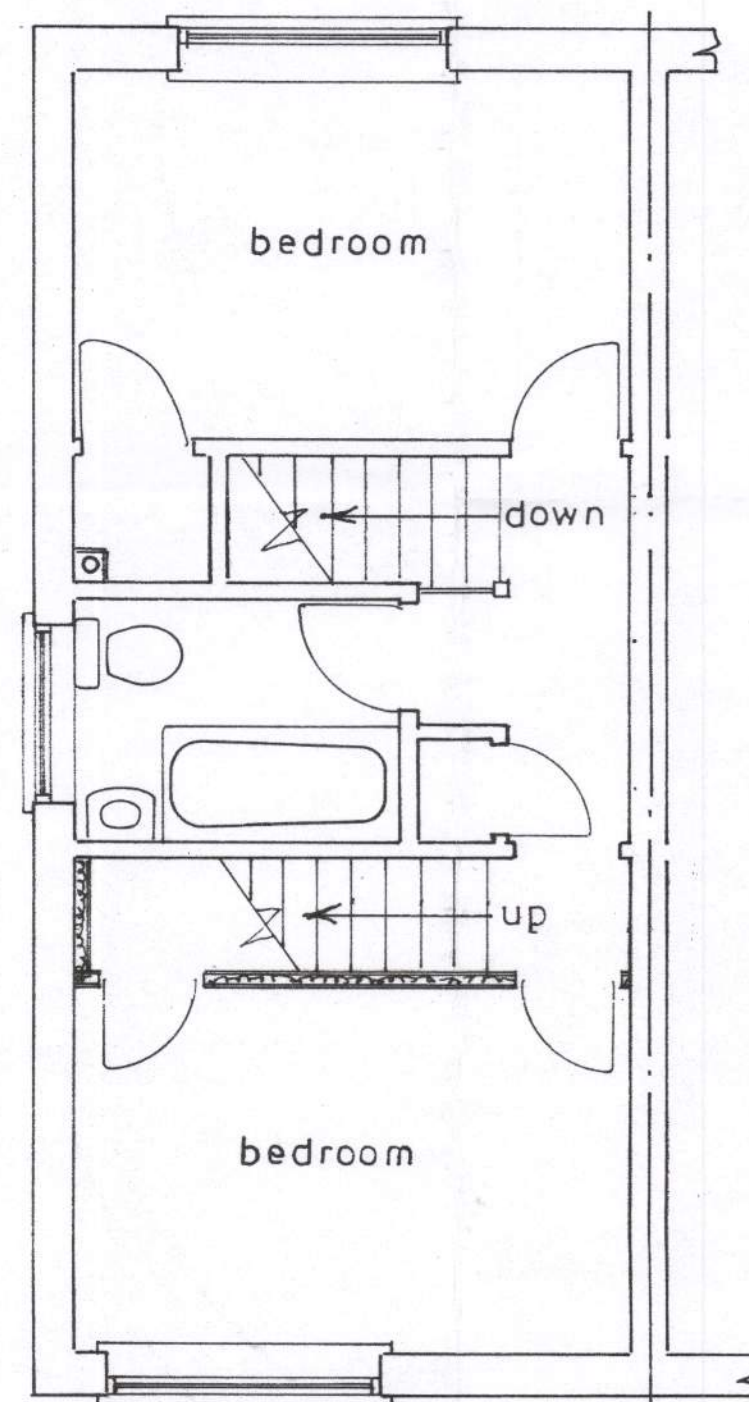

1st floor plan

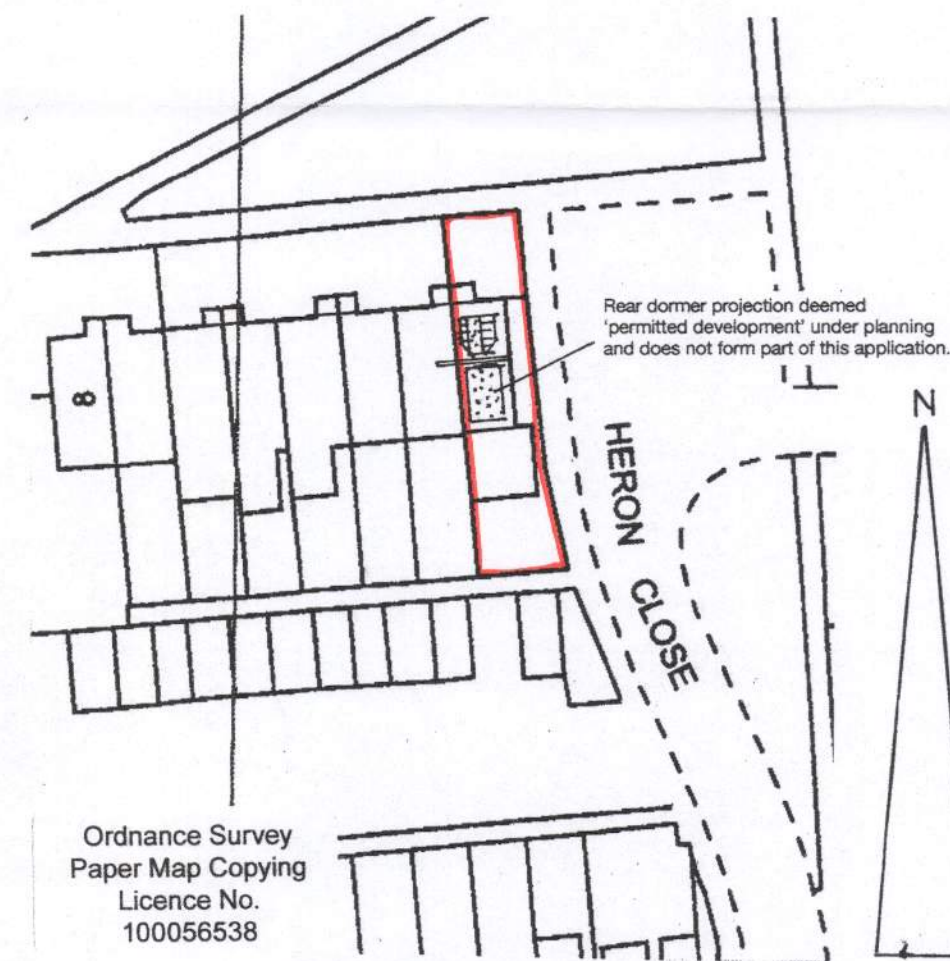

Ordnance Survey
Paper Map Copying
Licence No.
100056538

block plan

1 : 500



location plan

1 : 1250

sheet 1

of 3

Proposed

PROPOSED LOFT CONVERSION TO FORM NEW 2ND FLOOR AT 1, HERON CLOSE, BERSTED
FOR MR. & MRS. G. CAIN.

Bryan Butcher
Rainbow Cottage
Nyetimber Lane
Bognor Regis PO21 3JX
01243 266871
07973 233442
bryan.butcher@btinternet.com
www.bryanbutcher.com