


Rear dormer projection deemed
'permitted development' under planning
and does not form part of this application.

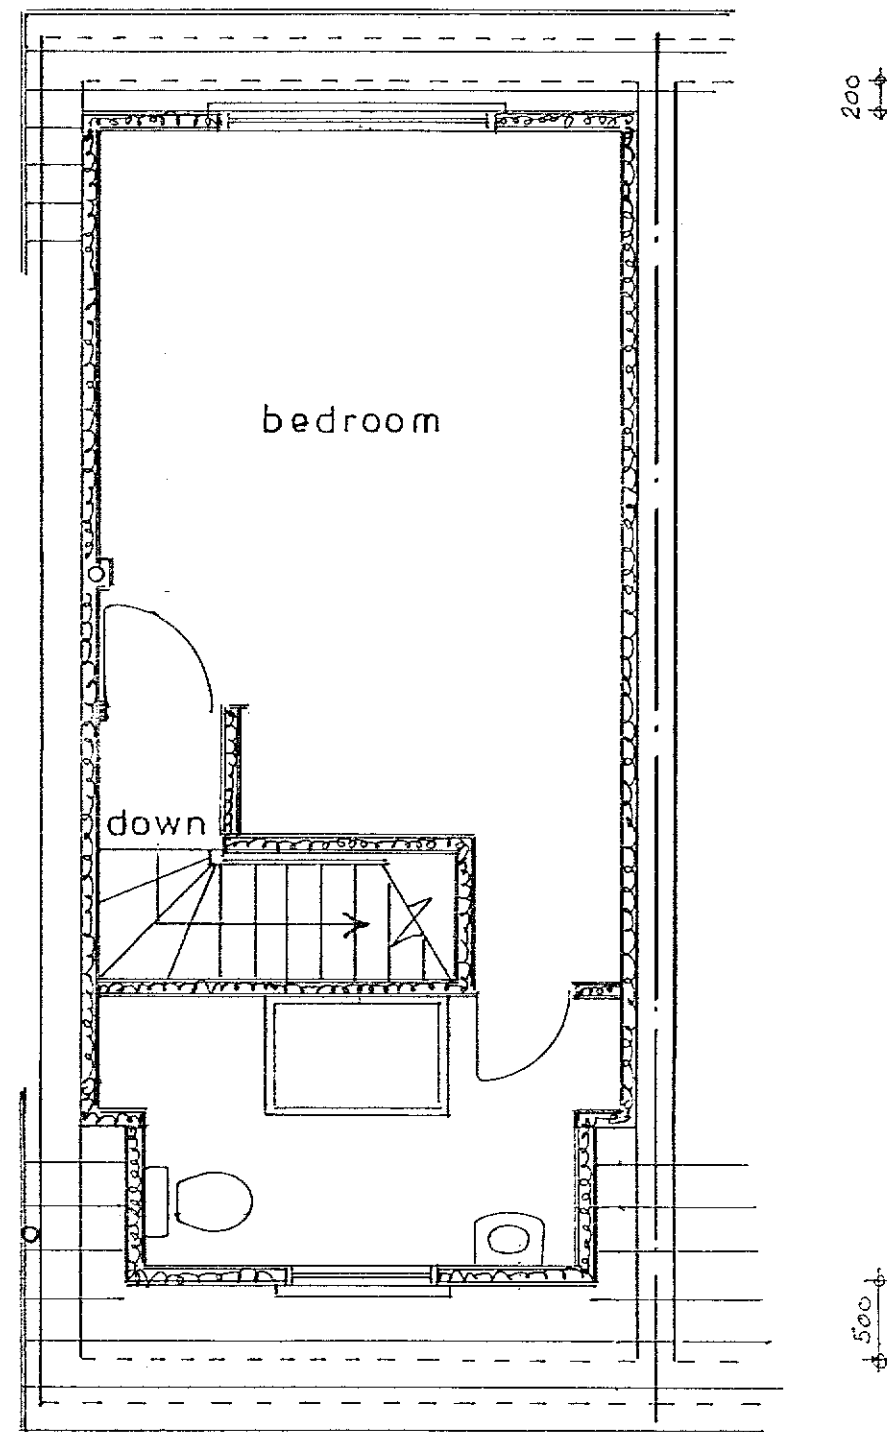

2nd floor plan

1 : 50

Proposed

PROPOSED LOFT CONVERSION TO FORM NEW 2ND FLOOR AT 1, HERONS CLOSE, BERSTED
FOR MR. & MRS. G. CAIN.

sheet 2 of 3

Bryan Butcher
Rainbow Cottage
Nyetimber Lane
Bognor Regis PO21 3JX
01243 266871
07973 233442
bryan.butcher@btinternet.com
www.bryanbutcher.com