



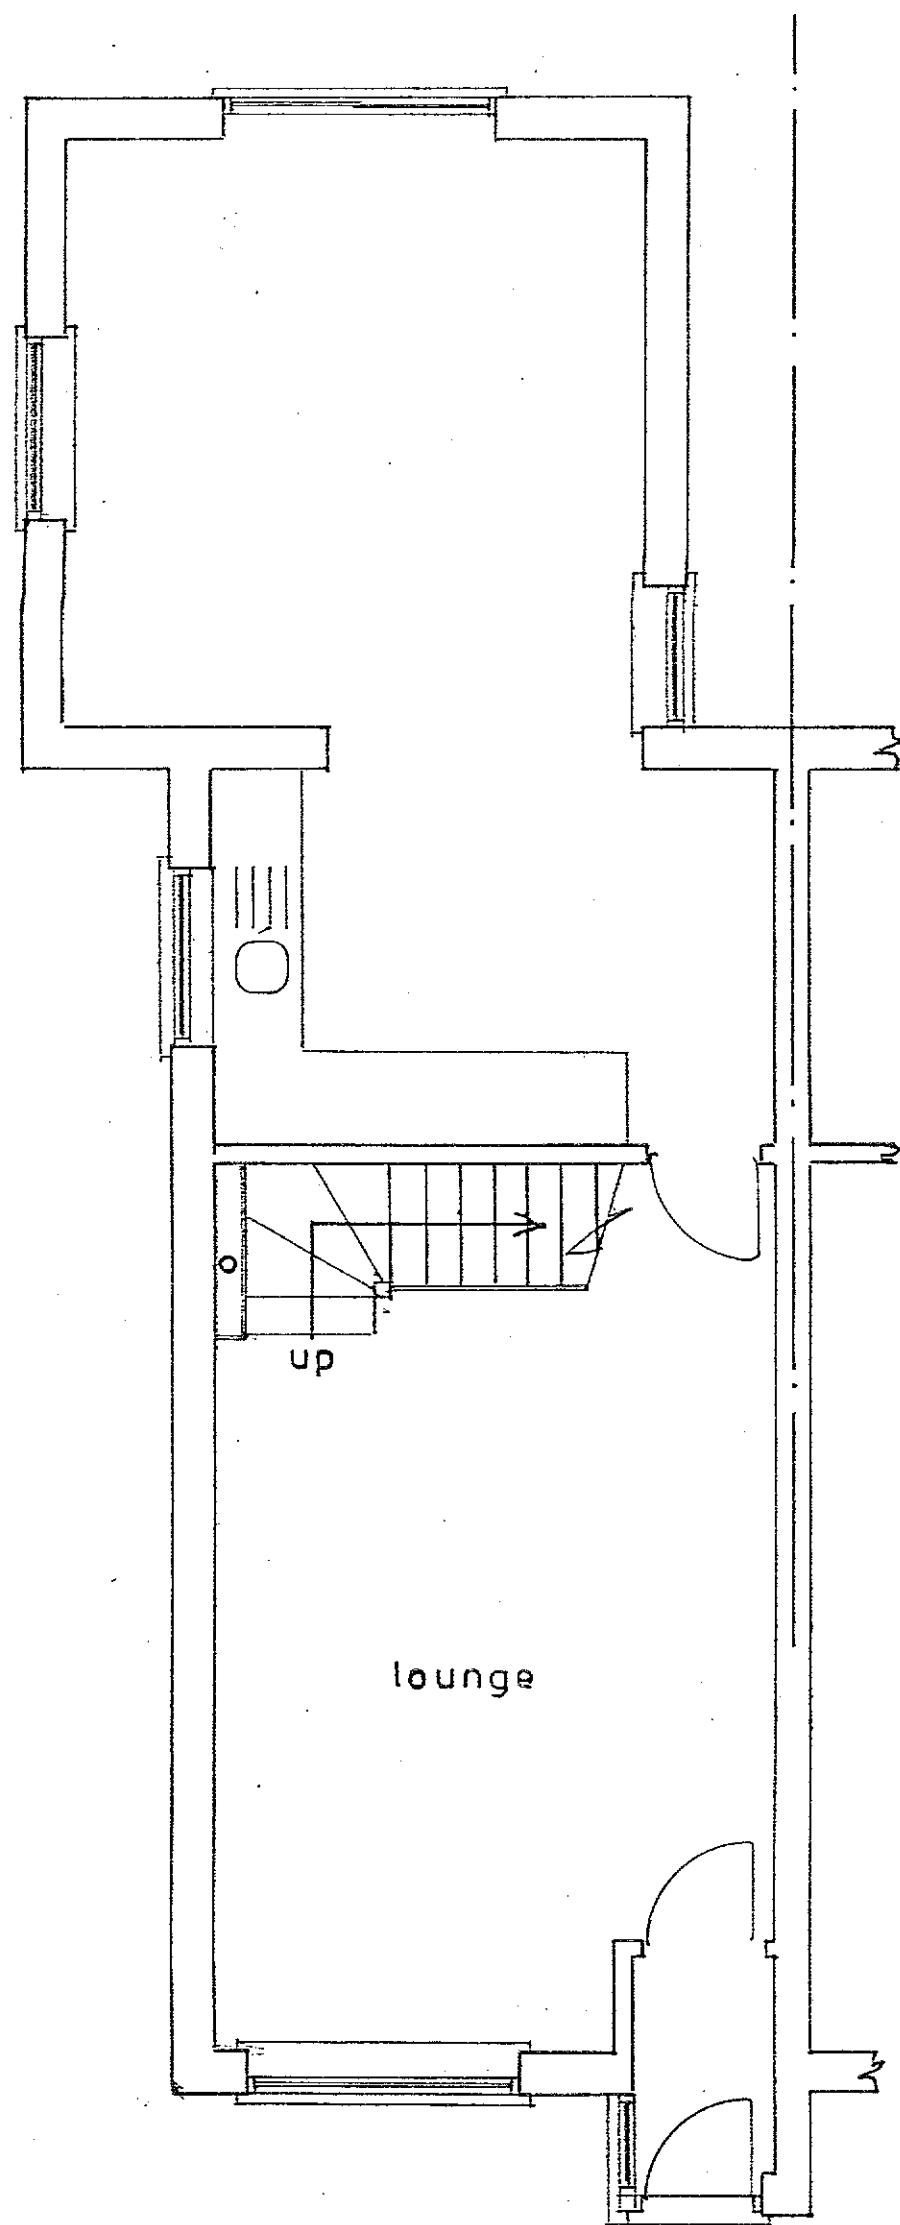


Ground floor plan

1 : 50


Existing

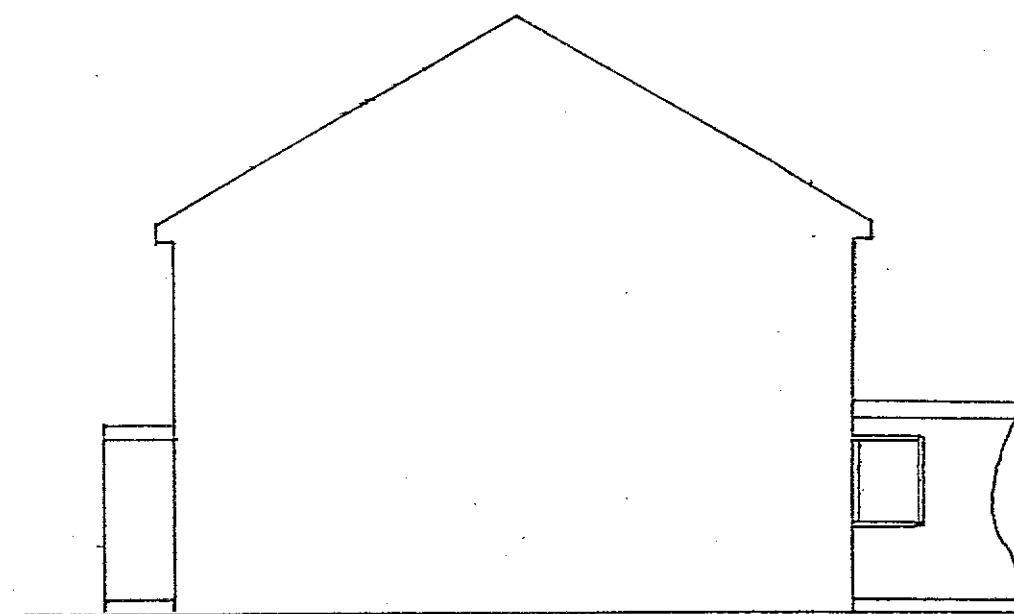


west

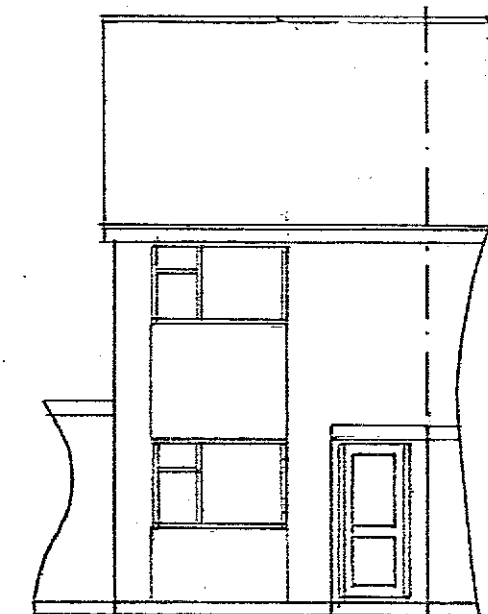


north
1 : 100

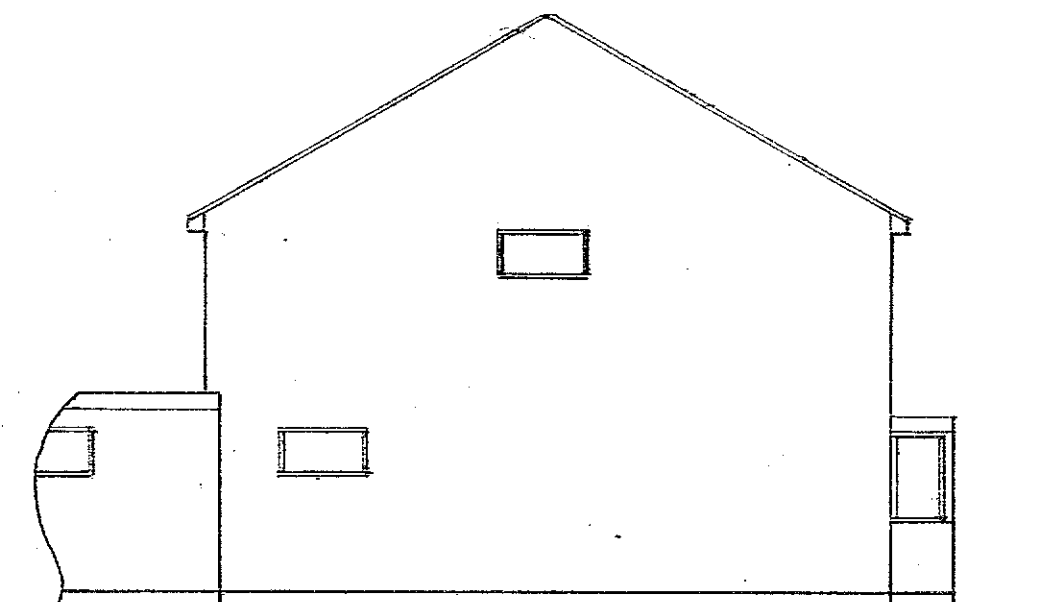

east

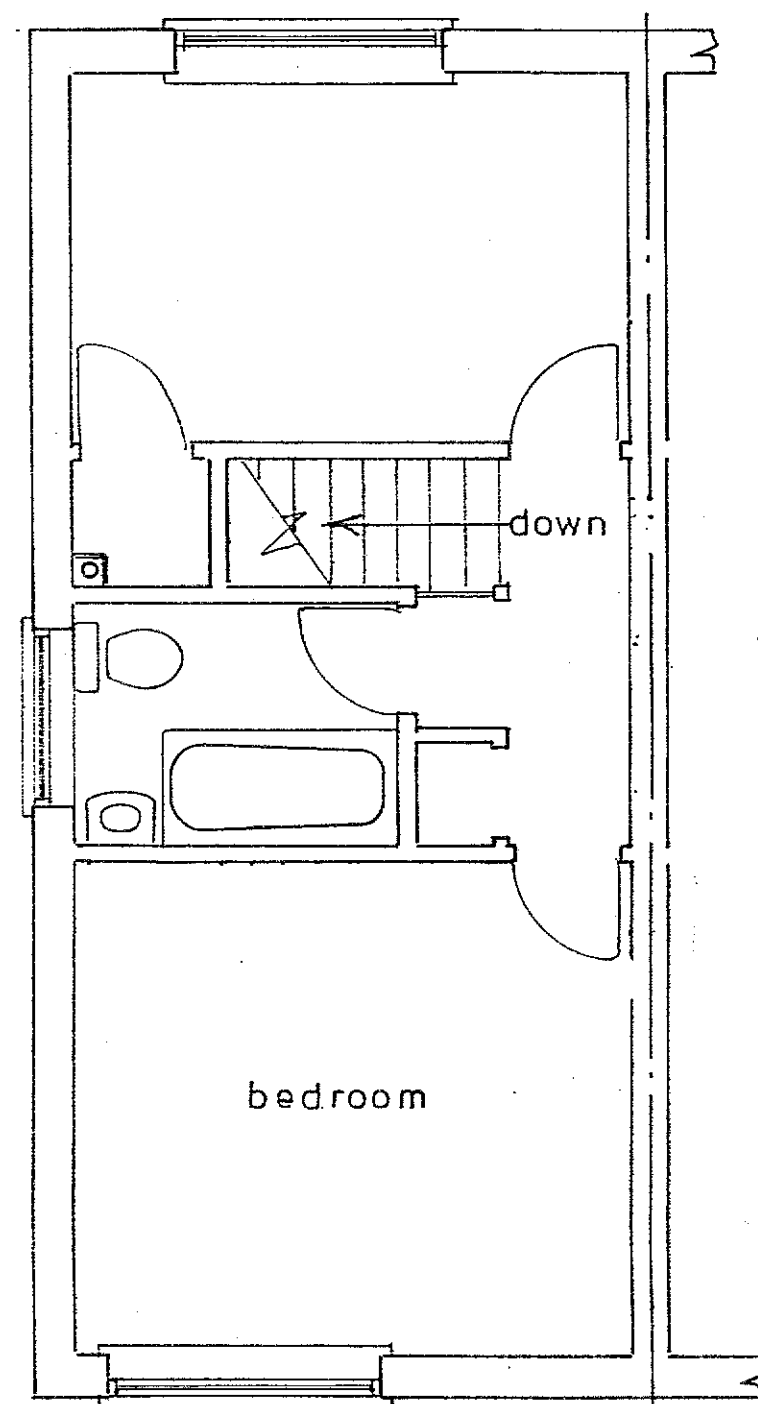


1st floor plan

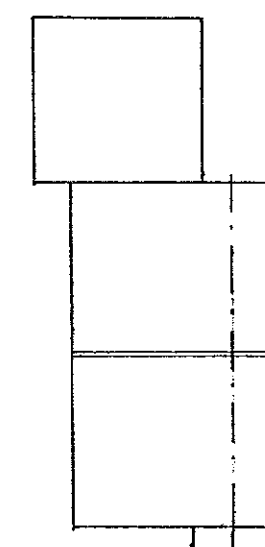

roof plan

1 : 200

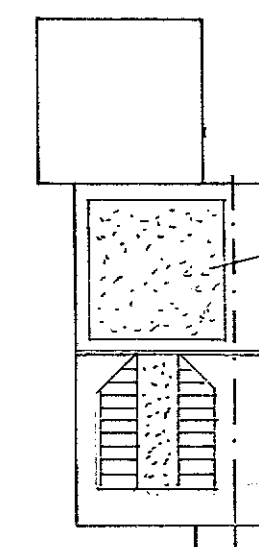

proposed roof plan

Rear dormer projection deemed
'permitted development' under planning
and does not form part of this application.

PROPOSED LOFT CONVERSION TO FORM NEW 2ND FLOOR AT 1, HERON CLOSE, BERSTED
FOR MR. & MRS. G. CAIN.

sheet 3 of 3

Bryan Butcher
Rainbow Cottage
Nyetimber Lane
Bognor Regis PO21 3JX
01243 266871
07973 233442
bryan.butcher@btinternet.com
www.bryanbutcher.com