



Chainage 460.000

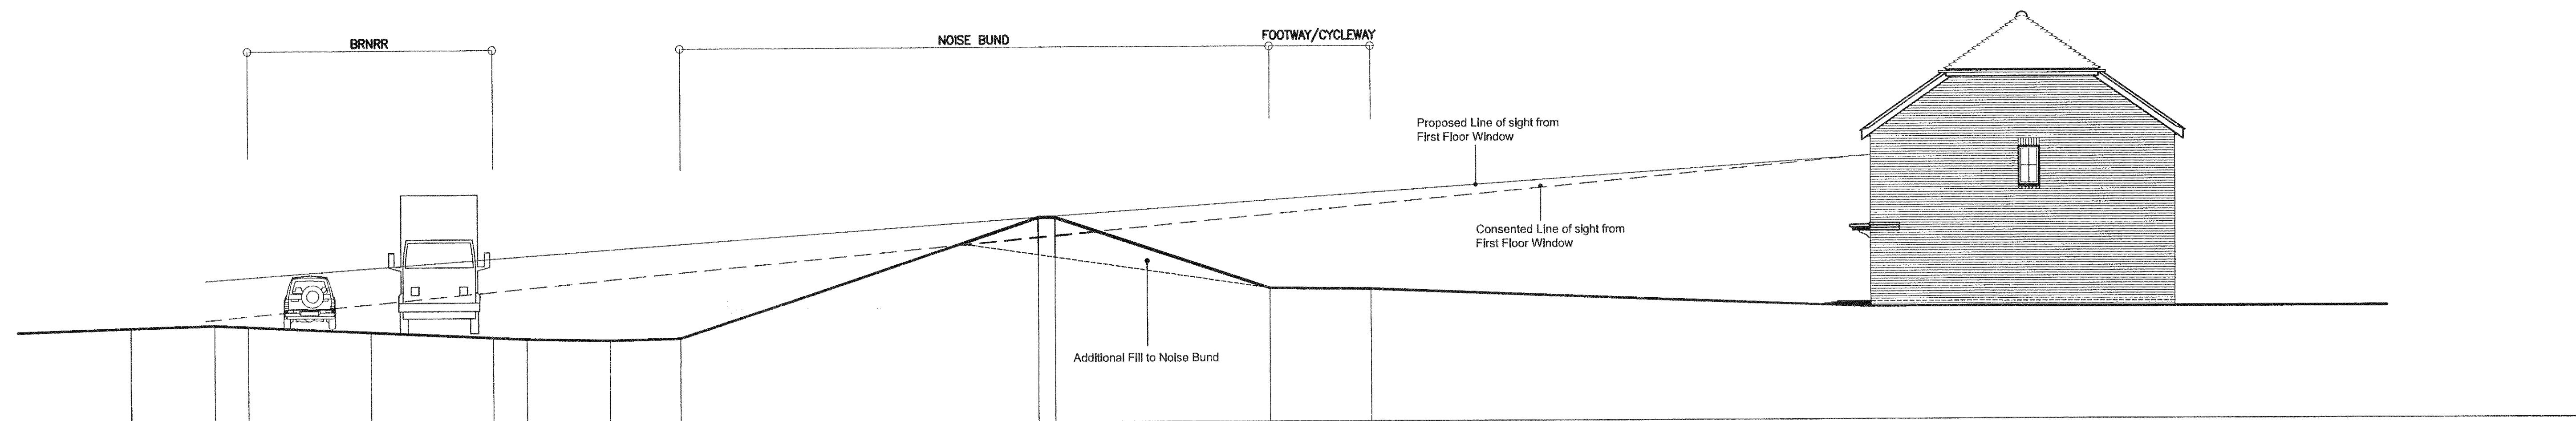

Chainage 540.000

Noise Bund Cross Sections (Scale 1:100)

Site Layout (Not to Scale)

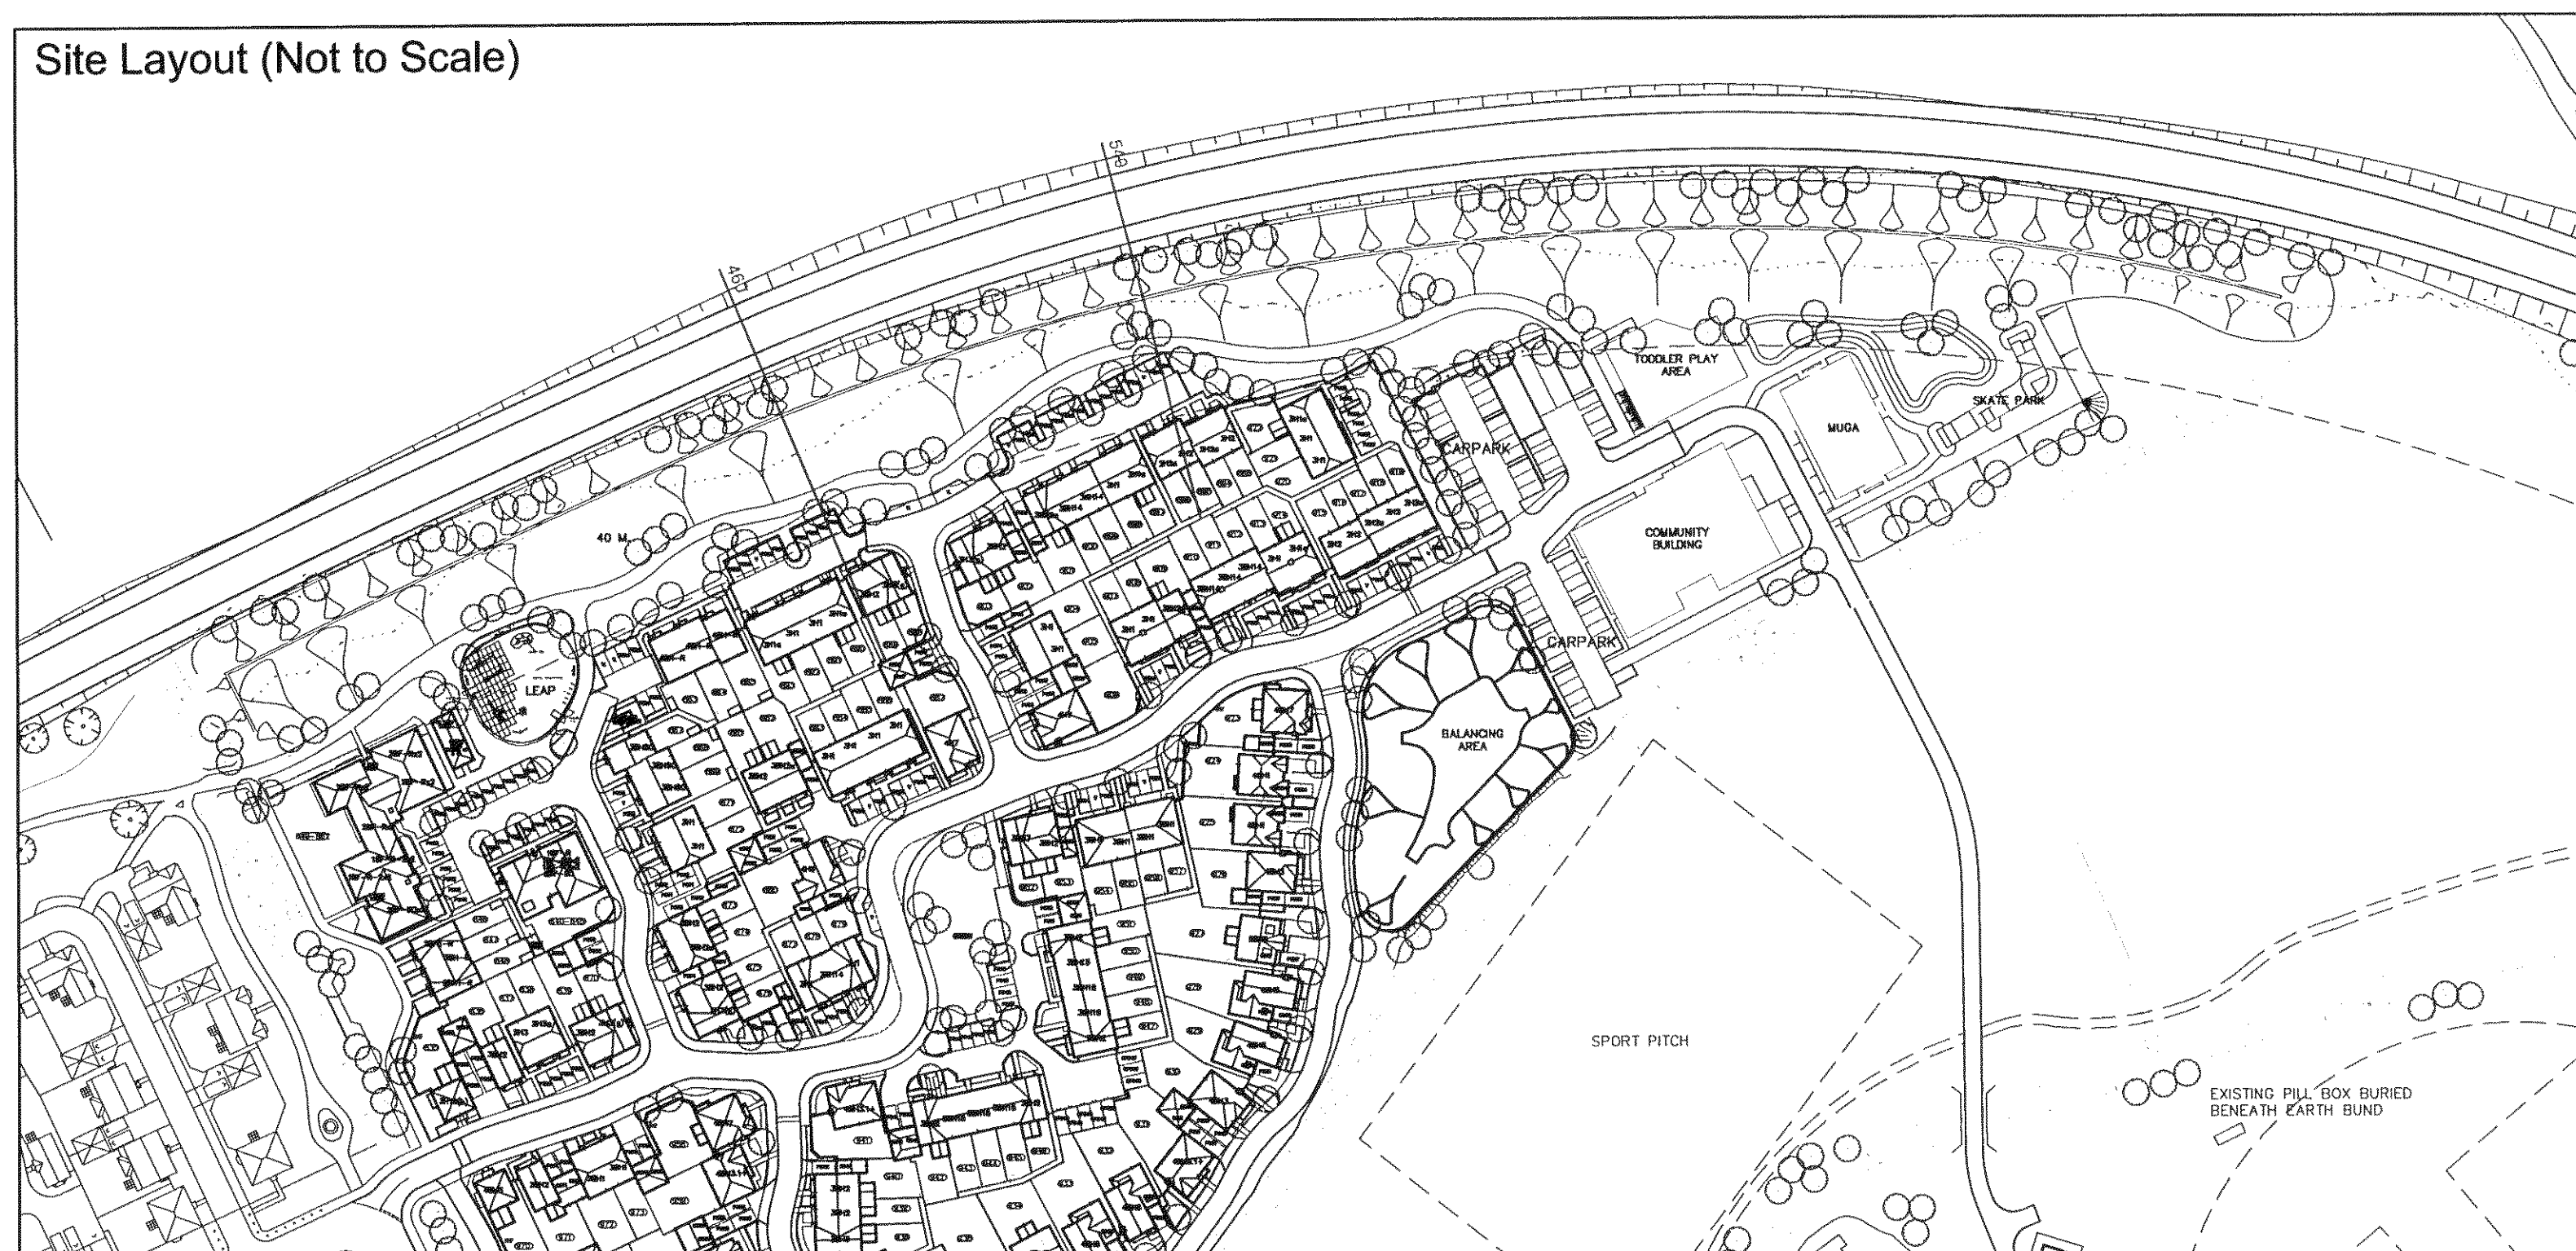

REF	DATE	REVISION
DEVELOPMENT		
SITE 6		
CHICHESTER ROAD		
NORTH BERTSD		
DRAWING TITLE		
NOISE BUND CROSS SECTIONS		
Berkeley Designed for life Berkeley Homes (Southern) Limited Berkeley House, Bay Tree Avenue Leatherhead Surrey, KT22 7UE Tel: (01372) 370400		
DRAWN		CHECKED
NAM		
DATE		SCALE
APRIL 2014		1:100@A1
DRG No.		REV.
S783/NBCS/01		