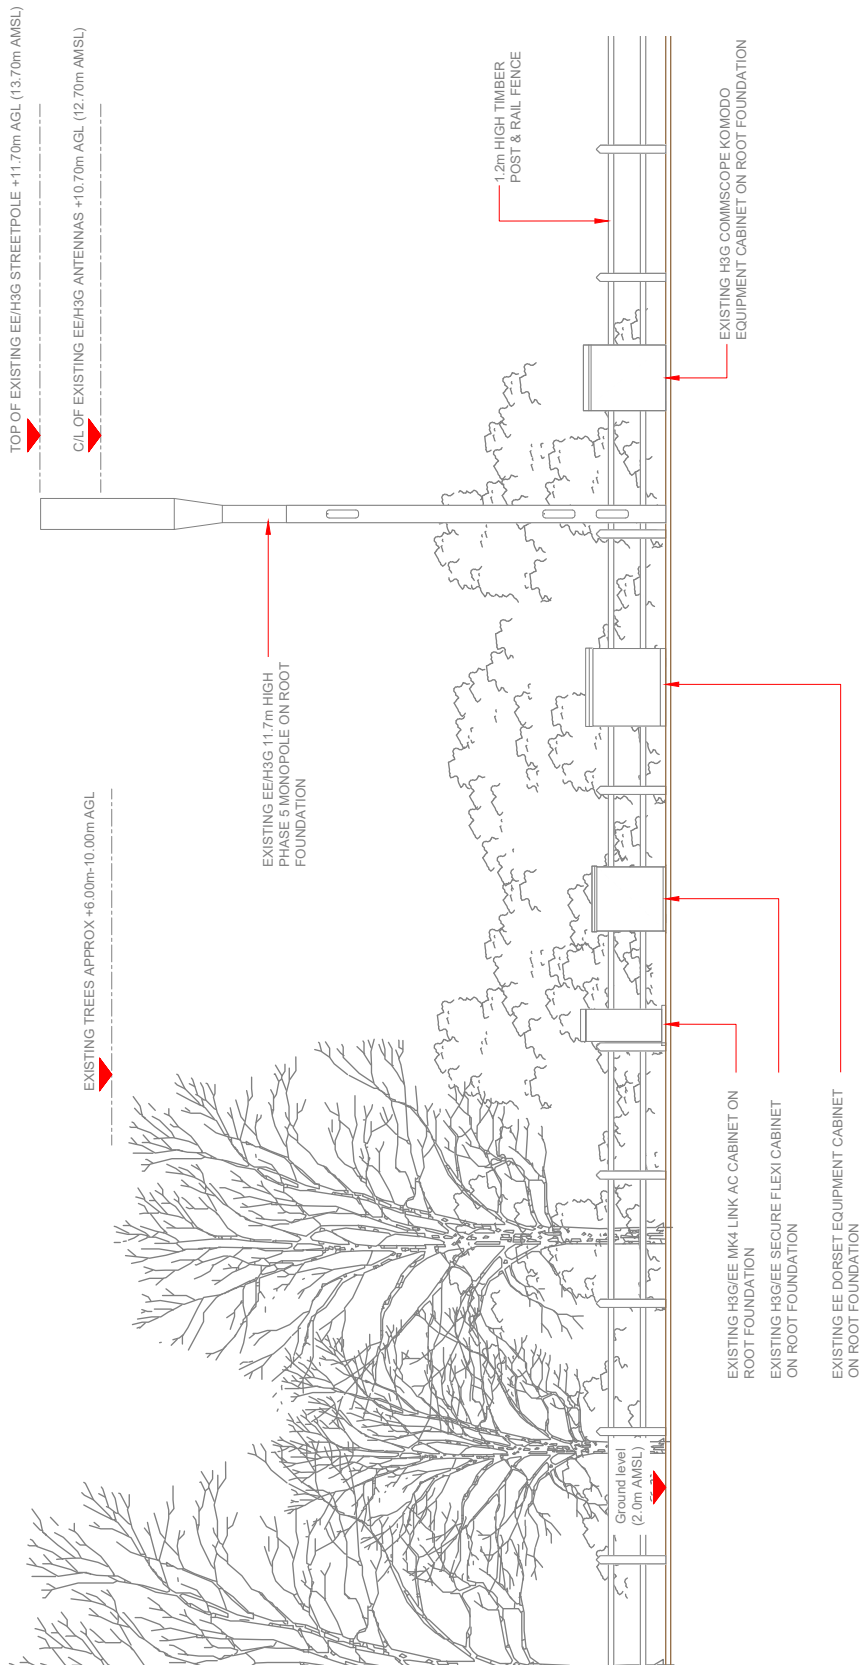


3G / 4G Antenna ID	Existing 3G Bearing
uA1	30°
uB1	150°
uC1	270°

1. ALL DIMENSIONS IN MM UNLESS OTHERWISE NOTED.

[illegible]

Hutchison 3G UK Limited
Silver House, 20 Gerrard Road
Maidenhead, SL6 6EH
Tel: 01753 751000
Fax: 01753 761001

100% share. Status information line
0941 040000
Available from 9pm Monday to Friday

Halford Business Park
Halford
Hertfordshire
AL1 0BW
Tel: 01707 315000
Fax: 01707 319001

MBNL
Mobile Broadband Network Limited
Sixth Floor, Thames Tower, Station Road, Reading, RG1 1LX

Design Consultant & Principal Contractor:



Site Name: ROWAN WAY SW2

Site ID: 1071511

Address:
ROWAN WAY
BOGNOR REGIS
SUSSEX
PO22 9QQ

Title: 150 EXISTING ELEVATION A

Project: H3G UNILATERAL S.W.

PLANNING

EE Cell ID:	55843	MBNL Cell ID:	ARN005	3UK Cell ID:	PO0197
Master Drawing No:				1071511_ARN005_55843_PO0197_M002	
				Issue: B	

