

Antenna Aperture ID	Proposed Aperture ID	Quarter Shared/ Aperture Bearing	Quarter Shared/ Aperture Bearing
A1	30°	H3G	EEH3G
A2	30°	H3G	H3G
B1	150°	H3G	H3G
B2	150°	H3G	H3G
C1	270°	H3G	H3G
C2	270°	H3G	H3G

Antenna Aperture ID	Proposed Aperture ID	Quarter Shared/ Aperture Bearing	Quarter Shared/ Aperture Bearing
A1	30°	H3G	EEH3G
A2	30°	H3G	H3G
B1	150°	H3G	H3G
B2	150°	H3G	H3G
C1	270°	H3G	H3G
C2	270°	H3G	H3G

TOP OF PROPOSED EE/H3G STREET POLE +17.00m AGL (+19.00m AMSL)

TOP OF PROPOSED H3G ANTENNAS +16.95m AGL (+18.95m AMSL)

CIL OF PROPOSED H3G ANTENNAS +16.55m AGL (+18.55m AMSL)


UIS OF PROPOSED H3G ANTENNAS +16.15m AGL (+18.15m AMSL)

TOP OF PROPOSED EE/H3G ANTENNAS +15.65m AGL (+17.65m AMSL)

CIL OF PROPOSED EE/H3G ANTENNAS +14.65m AGL (+16.65m AMSL)

UIS OF PROPOSED EE/H3G ANTENNAS +13.65m AGL (+15.65m AMSL)

EXISTING TREES APPROX +6.00m-10.00m AGL

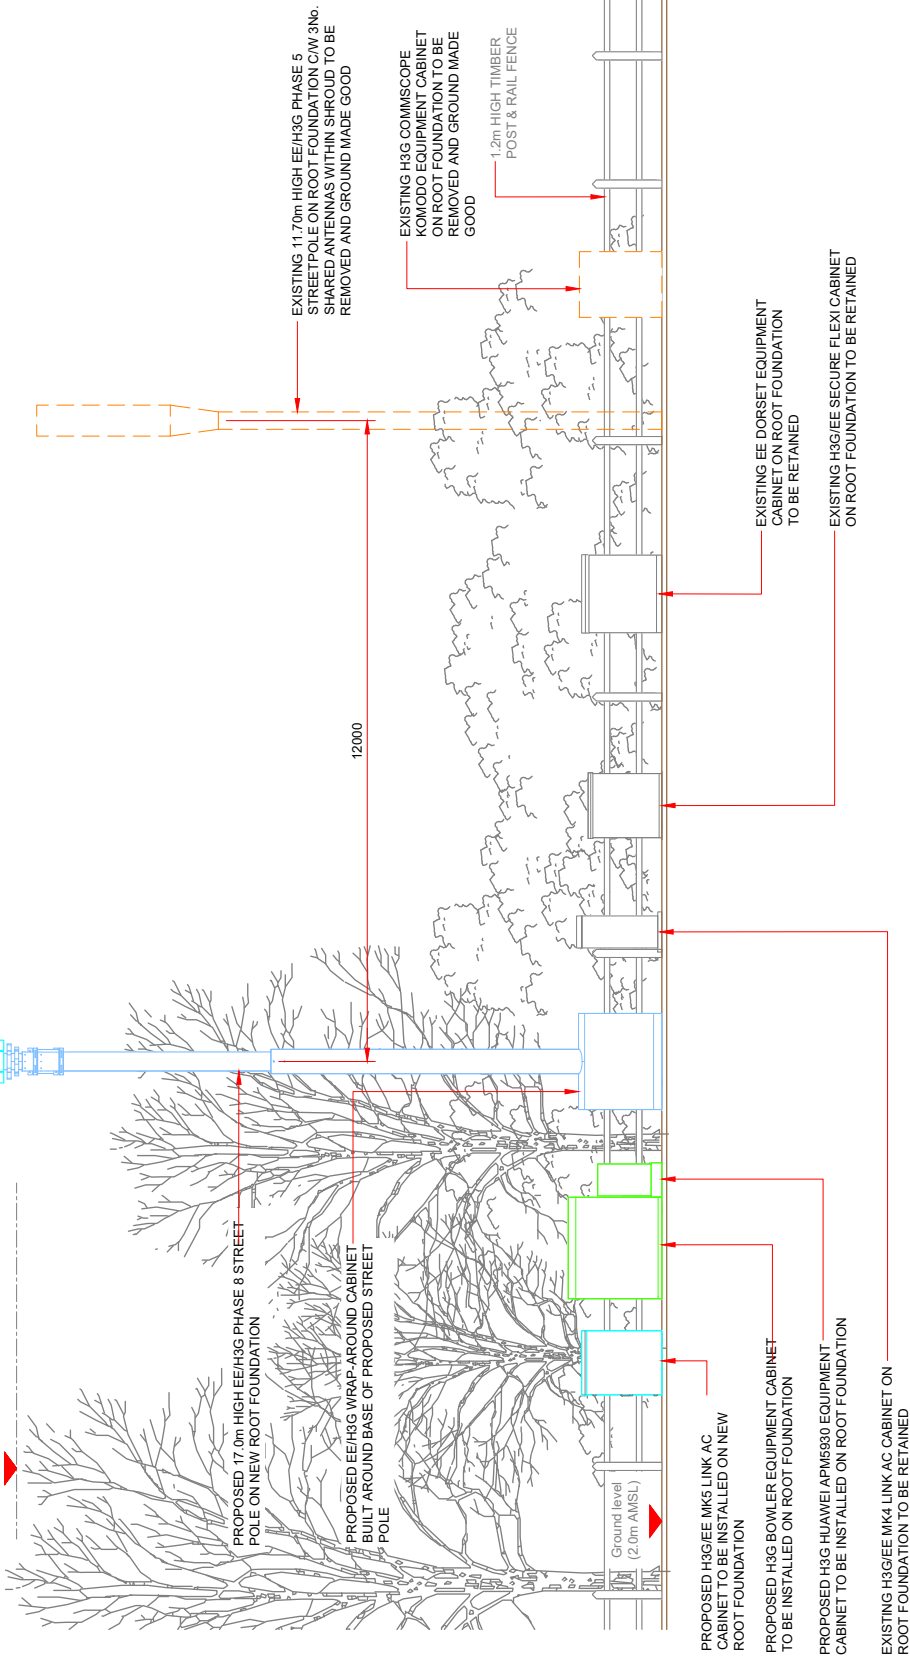

PROPOSED H3G/EE MK5 LINK AC CABINET TO BE INSTALLED ON NEW ROOT FOUNDATION

PROPOSED H3G BOWLER EQUIPMENT CABINET TO BE INSTALLED ON ROOT FOUNDATION

PROPOSED H3G HUAVEI APM5930 EQUIPMENT CABINET TO BE INSTALLED ON ROOT FOUNDATION

EXISTING H3G/EE MK4 LINK AC CABINET ON ROOT FOUNDATION TO BE RETAINED

EXISTING 11.70m HIGH EE/H3G PHASE 5 STREET POLE ON ROOT FOUNDATION C/W 3No. SHARED ANTENNAS WITHIN SHROUD TO BE REMOVED AND GROUND MADE GOOD

EXISTING H3G COMMScope KOMODO EQUIPMENT CABINET ON ROOT FOUNDATION TO BE REMOVED AND GROUND MADE GOOD

1.2m HIGH TIMBER POST & RAIL FENCE

EXISTING EE DORSET EQUIPMENT CABINET ON ROOT FOUNDATION TO BE RETAINED

EXISTING H3G/EE SECURE FLEXI CABINET ON ROOT FOUNDATION TO BE RETAINED

Notes:	1. ALL DIMENSIONS IN MM UNLESS OTHERWISE NOTED.
--------	---

Number	MBNL / EE / H3G	Project	H3G UNILATERAL SW	Planning	Issue
M002	MBNL	16/05/2020	Revision / Upgrade Description	Antenna bearings revised	B
Drawn	M. Williams	16/05/2020	Approved	A. Dobson	
Number	MBNL / EE / H3G	Project	H3G UNILATERAL SW	Planning	Issue
M001	MBNL	08/05/2020	Revision / Upgrade Description	First Issue	A
Drawn	M. Williams	08/05/2020	Approved	A. Dobson	



Hutchinson 3G UK Limited
The Vale, 20 Dorset Road
Hartford, Cheshire
AL10 9BW
Tel: 01276 21 6000
Fax: 01276 21 6001
H3G Shareholder Information in the
UK
H3G is a public company listed on the
London Stock Exchange



Mobile Broadband Network Limited
St Paul, Thames Tower, Station Road, Reading, RG1 1LX
Tel: 0118 986 1000
Fax: 0118 986 1001
Web: www.clarke-telecom.com

Design Consultant & Principal Contractor:



Manitex, M40 SAC
Unit 1, Madison Place, Northampton Road,
AL10 9BW
Tel: 01276 21 6000
Fax: 01276 21 6001
Web: www.clarke-telecom.com

Site Name:	ROWAN WAY SW2				
Site ID:	1071511				
Address:	ROWAN WAY BOGNOR REGIS SUSSEX PO22 9QQ				
Title:	265 MAX CONFIGURATION ELEVATION				
Project:	H3G UNILATERAL S.W.				
Purpose of Issue:	PLANNING				
EE Call ID	55843	MBNL Call ID	ARN005	3UK Call ID	PO0197
Master Drawing No:	1071511_ARN005_55843_PO0197_M002				B