


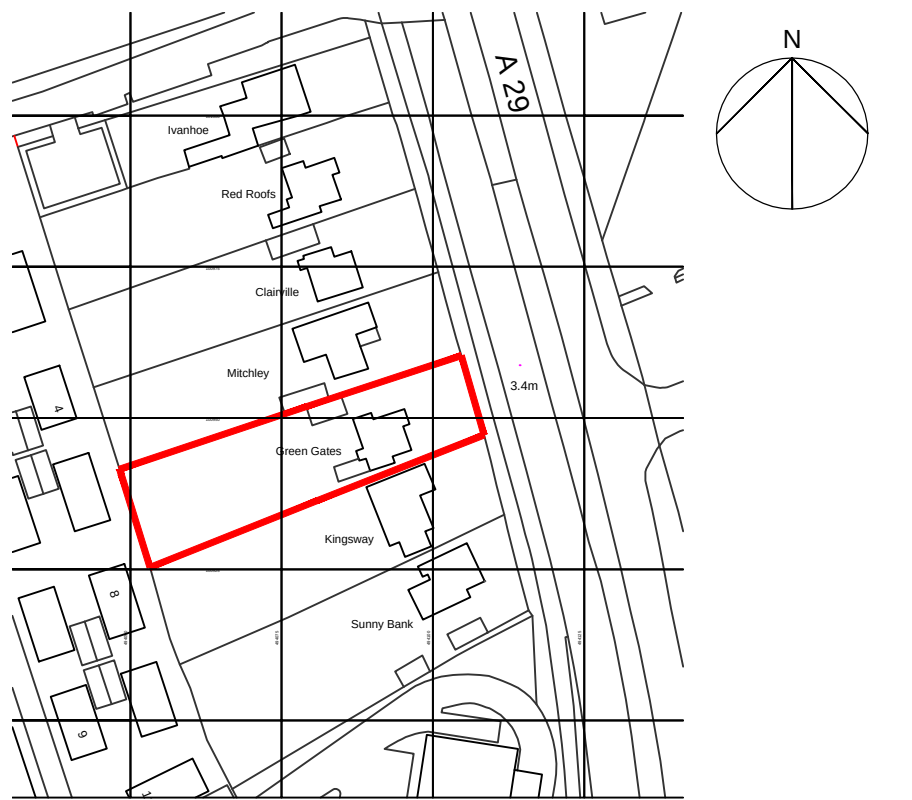


Location Plan  
Scale 1:1250

Scale  
1:1250 @ A1 / 1:2500 @ A3




metres 20 40 60 80 100 120

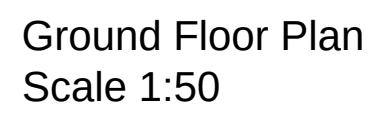

Scale  
1:50 @ A1 / 1:100 @ A3

metres 1 2 3 4 5

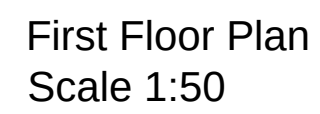

|               |          |                     |    |    |
|---------------|----------|---------------------|----|----|
| A             | 29.01.15 | Issued for approval | sw | sw |
| Rev           | Date     | Revision Details    | Dr | Ch |
| Client's Name |          |                     |    |    |
| Miss Walker   |          |                     |    |    |

Job Title

Two Storey Extension at Greengates,  
Shripney Road, Bognor Regis.

# Existing Plans and Elevations

Scale  
SCALE VARIES

|        |            |          |
|--------|------------|----------|
| Drawn  | Checked    | Date     |
| SW     |            | 29.01.15 |
| Job No | Drawing No | Rev      |
| 001    | 200        | A        |

---

**Status**

## APPROVAL