




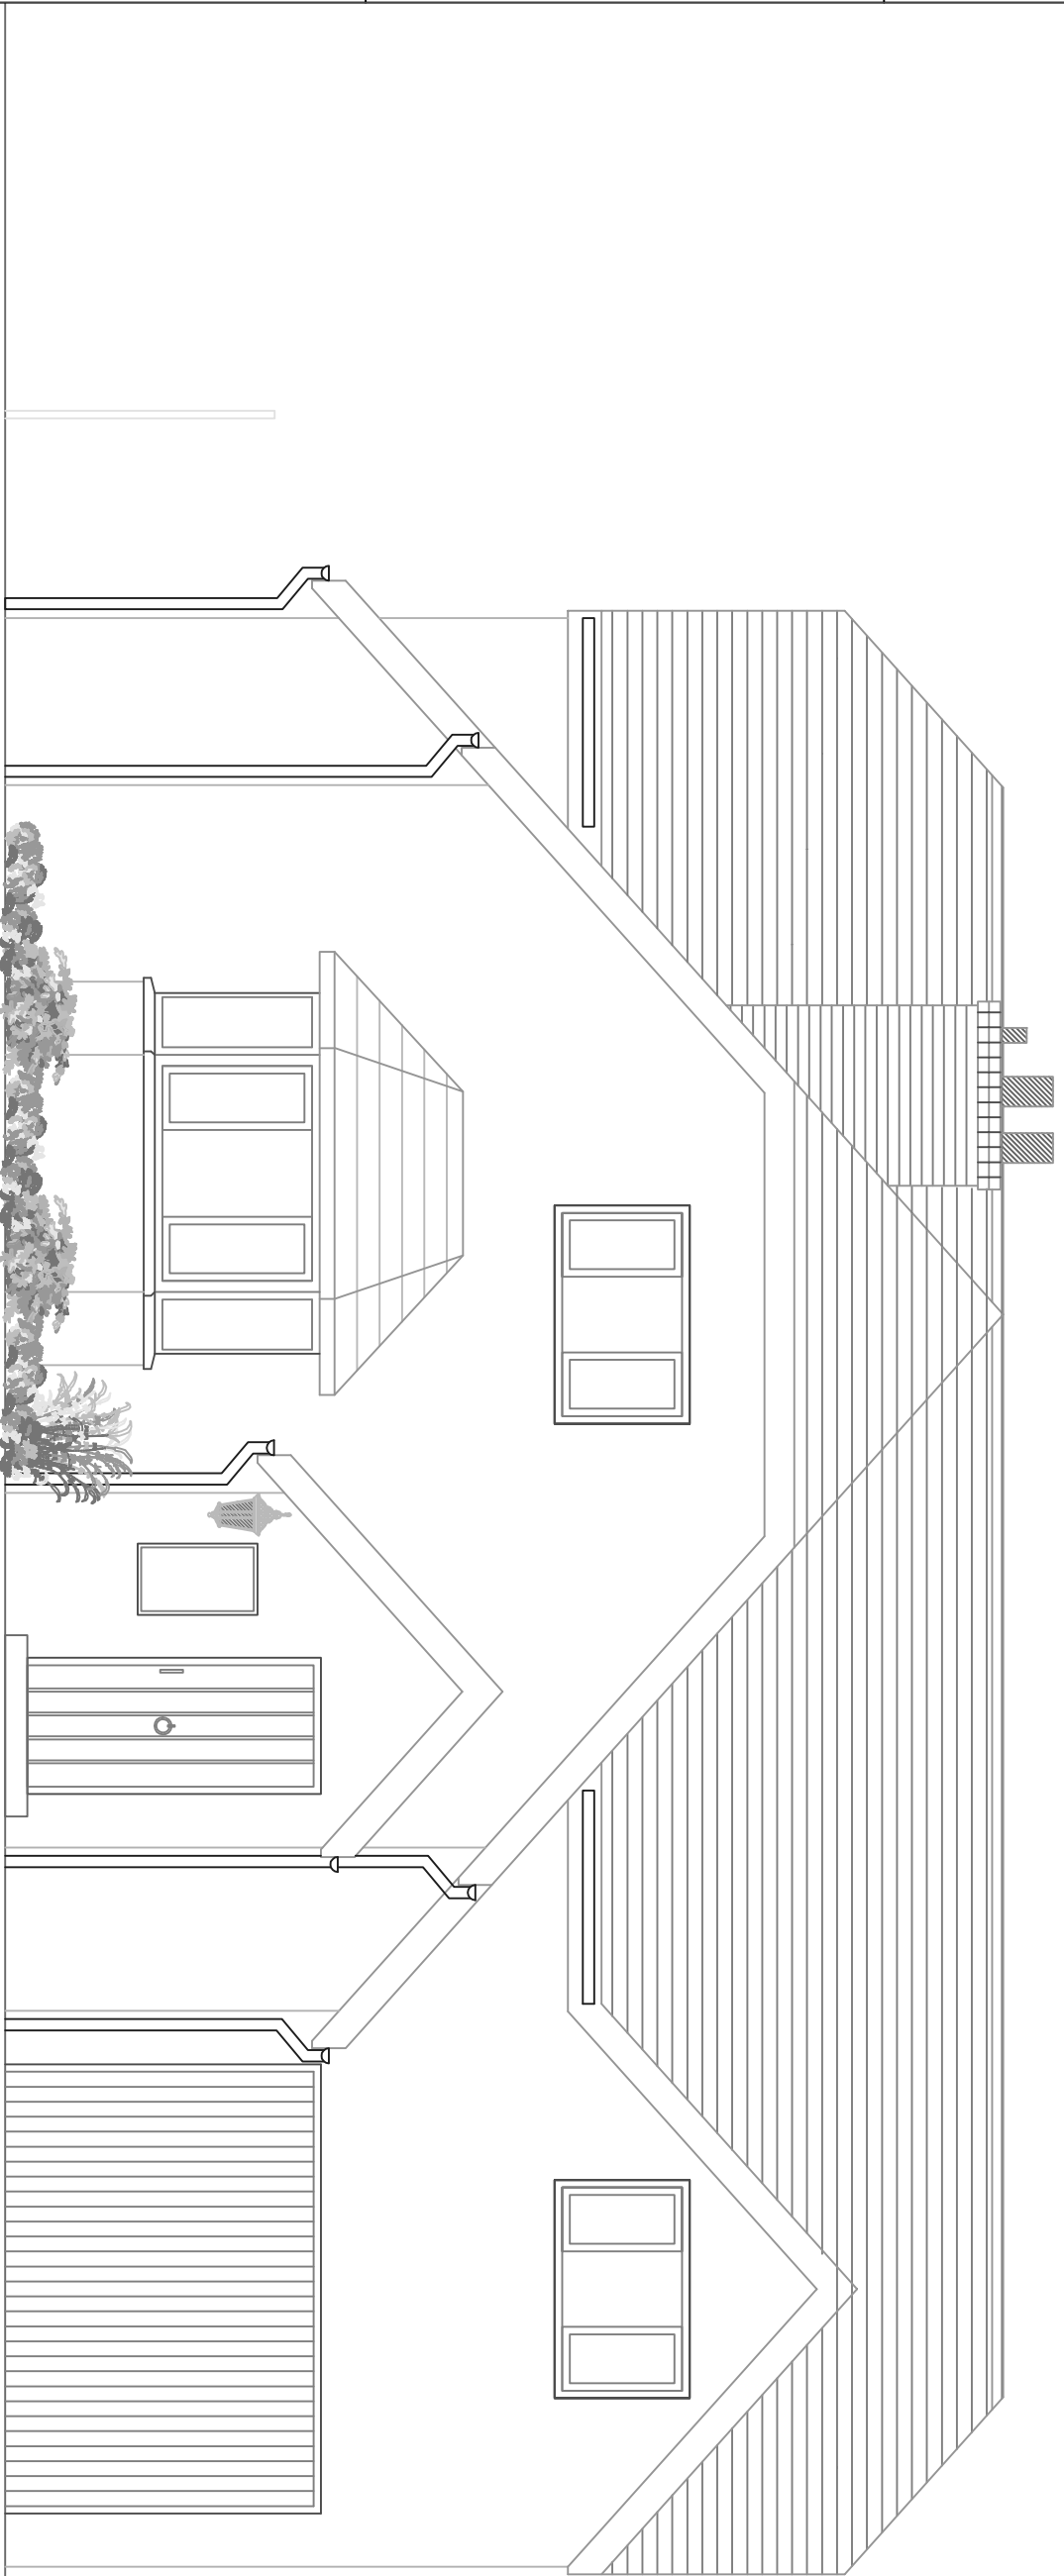


FRONT ELEVATION

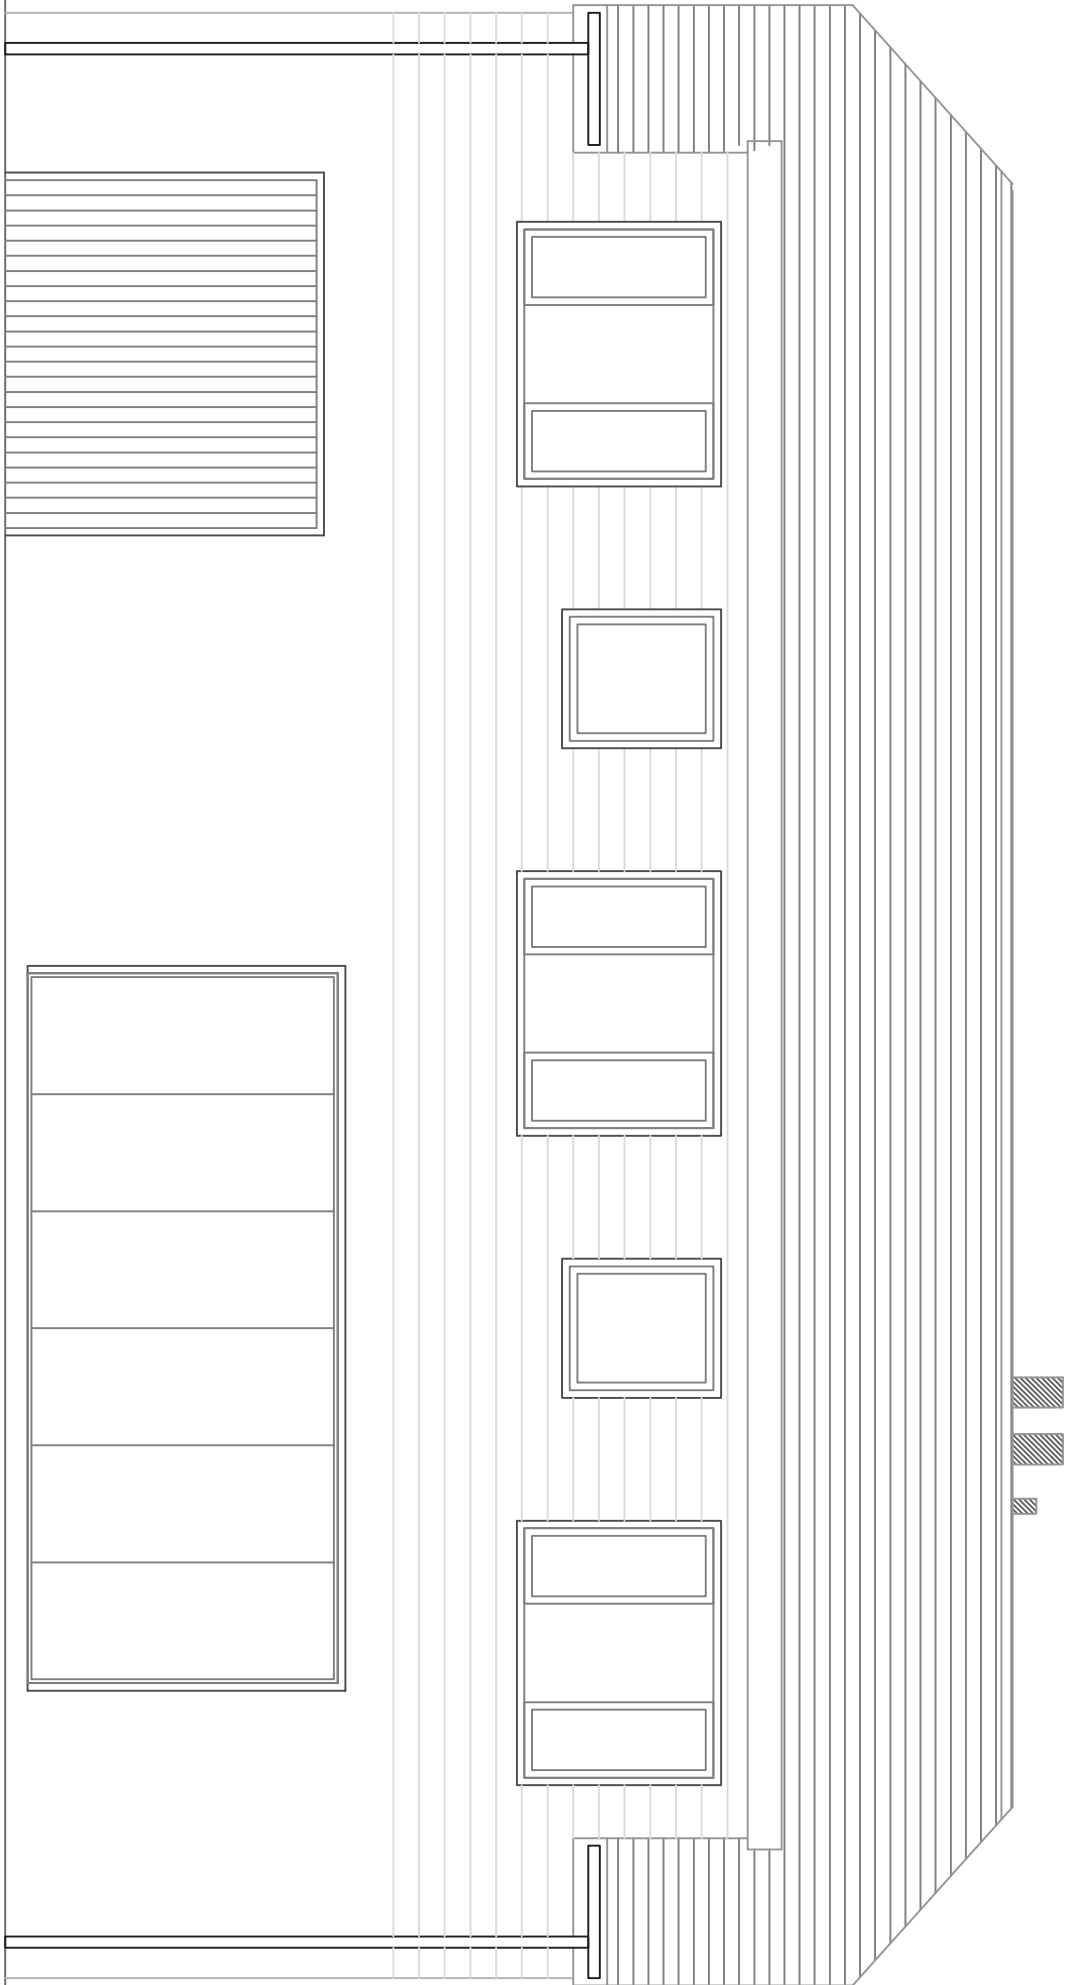

REAR ELEVATION

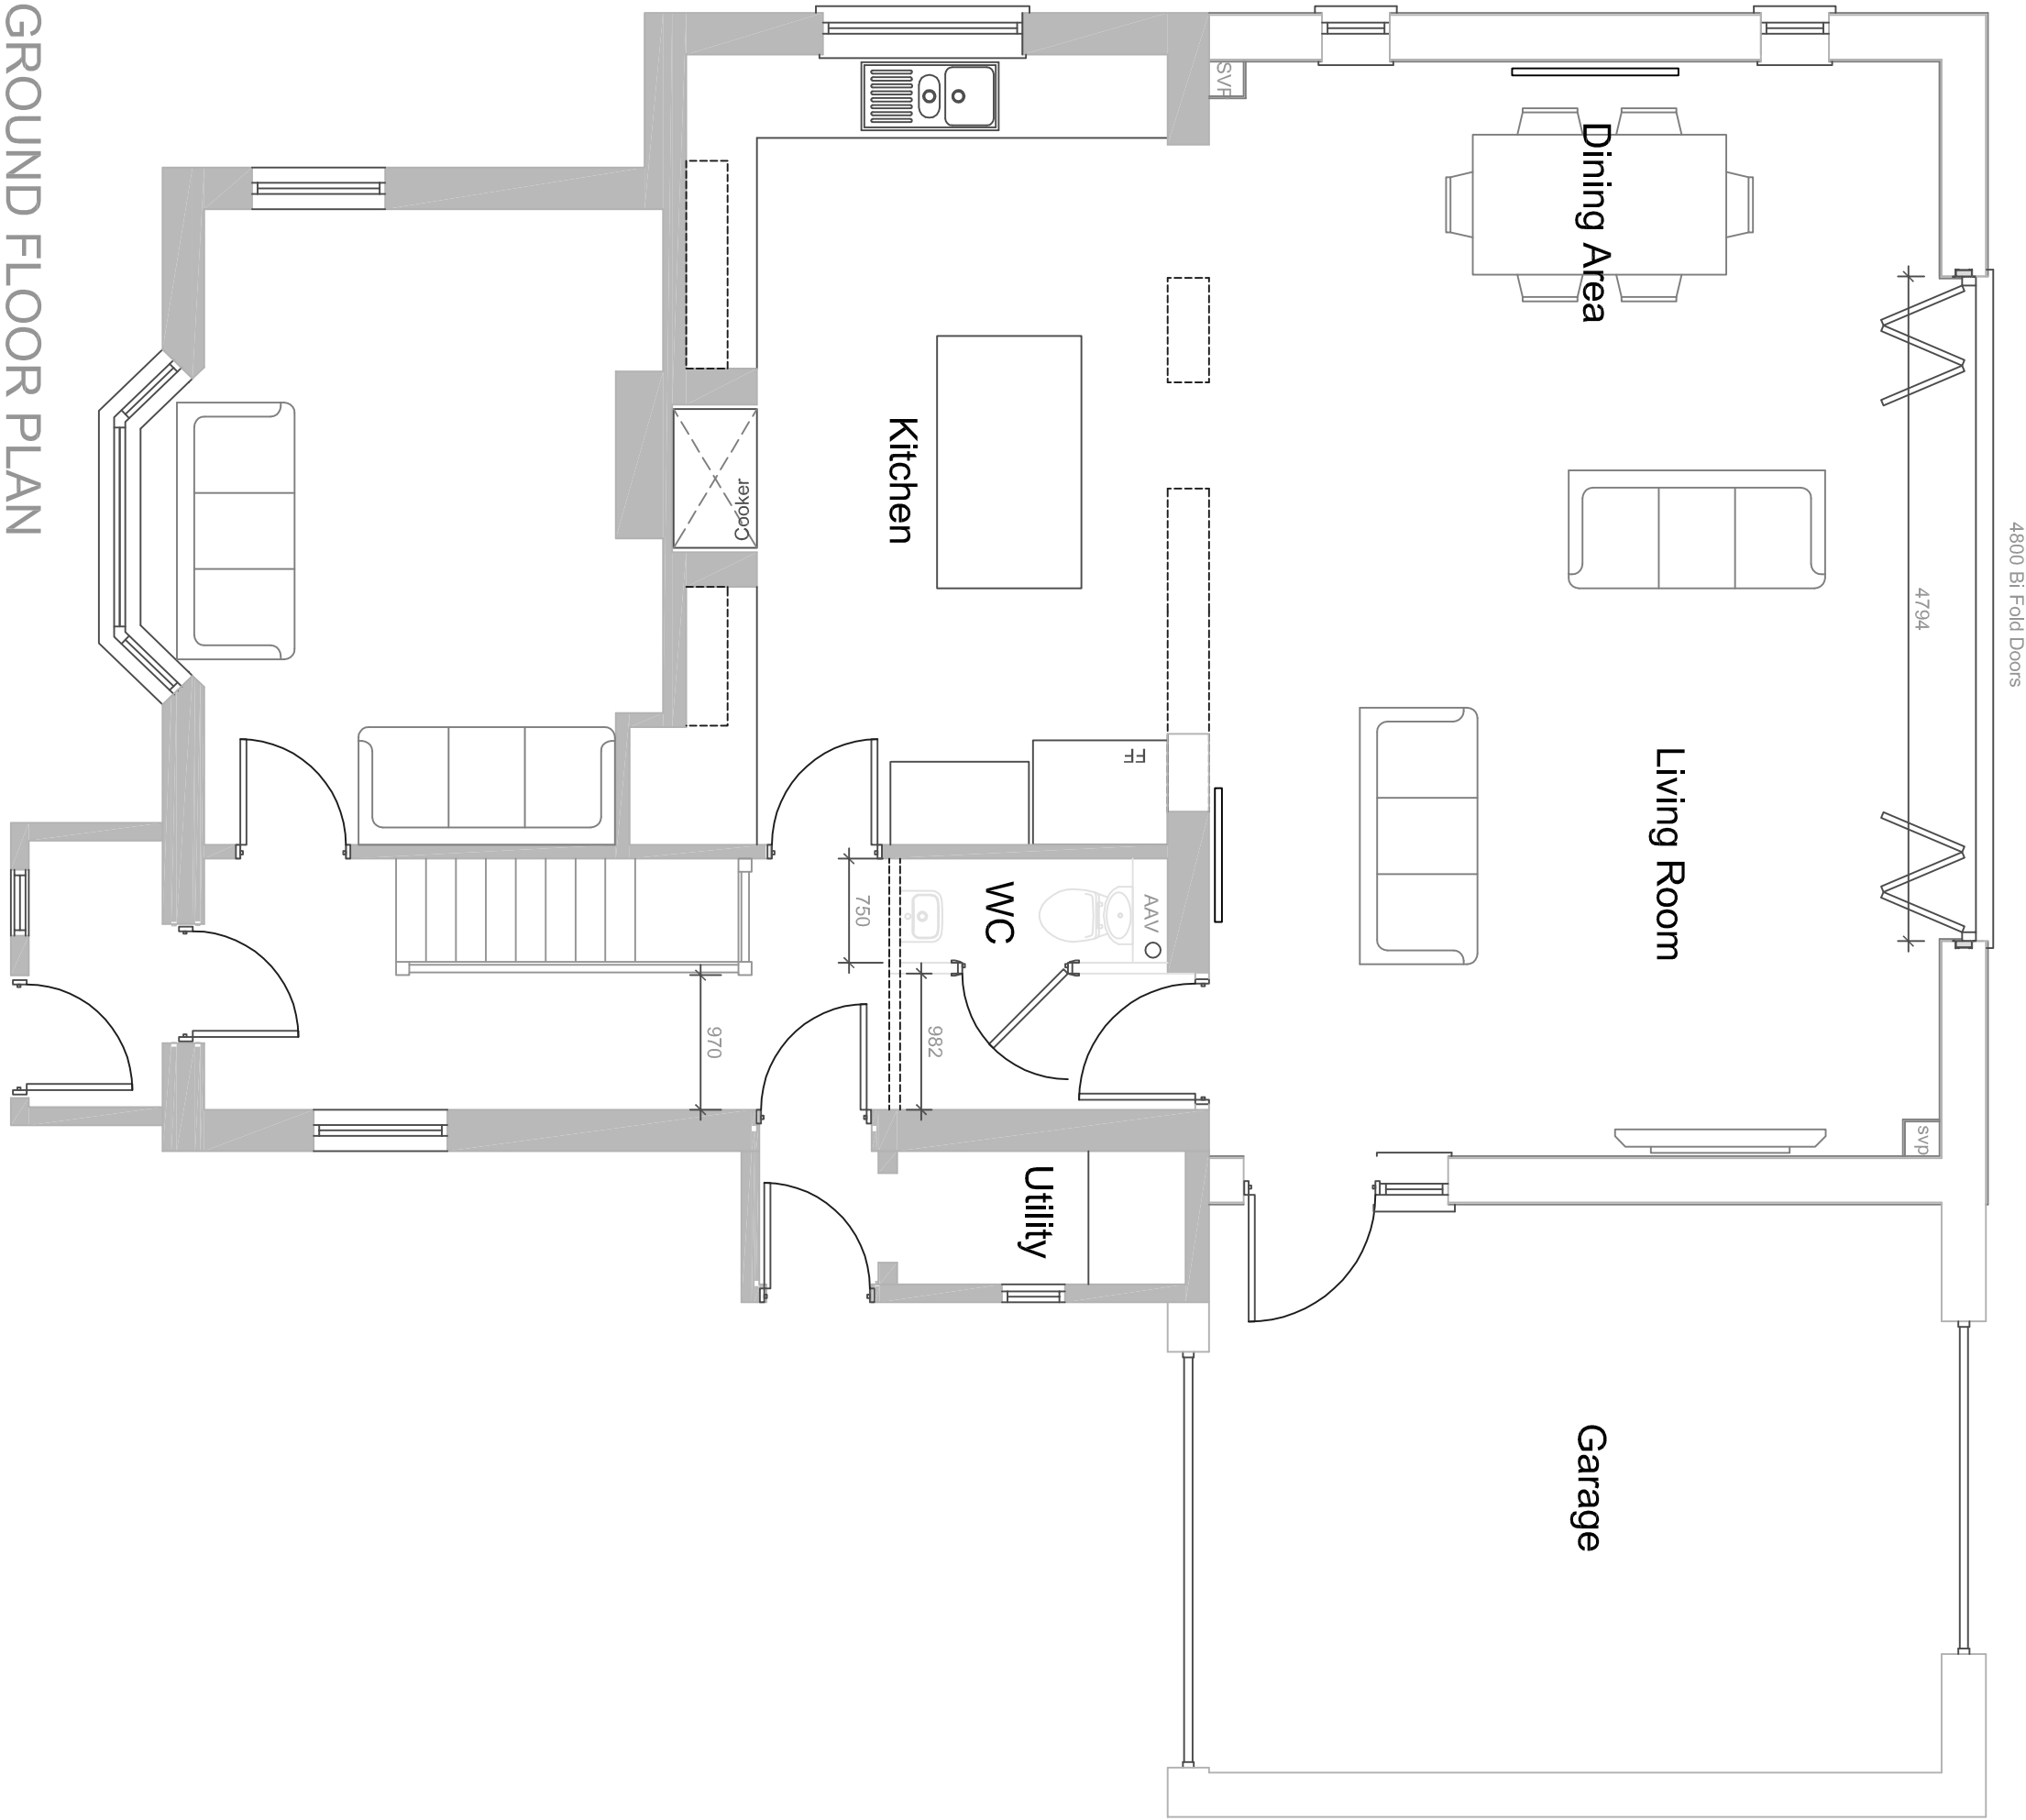

GROUND FLOOR PLAN

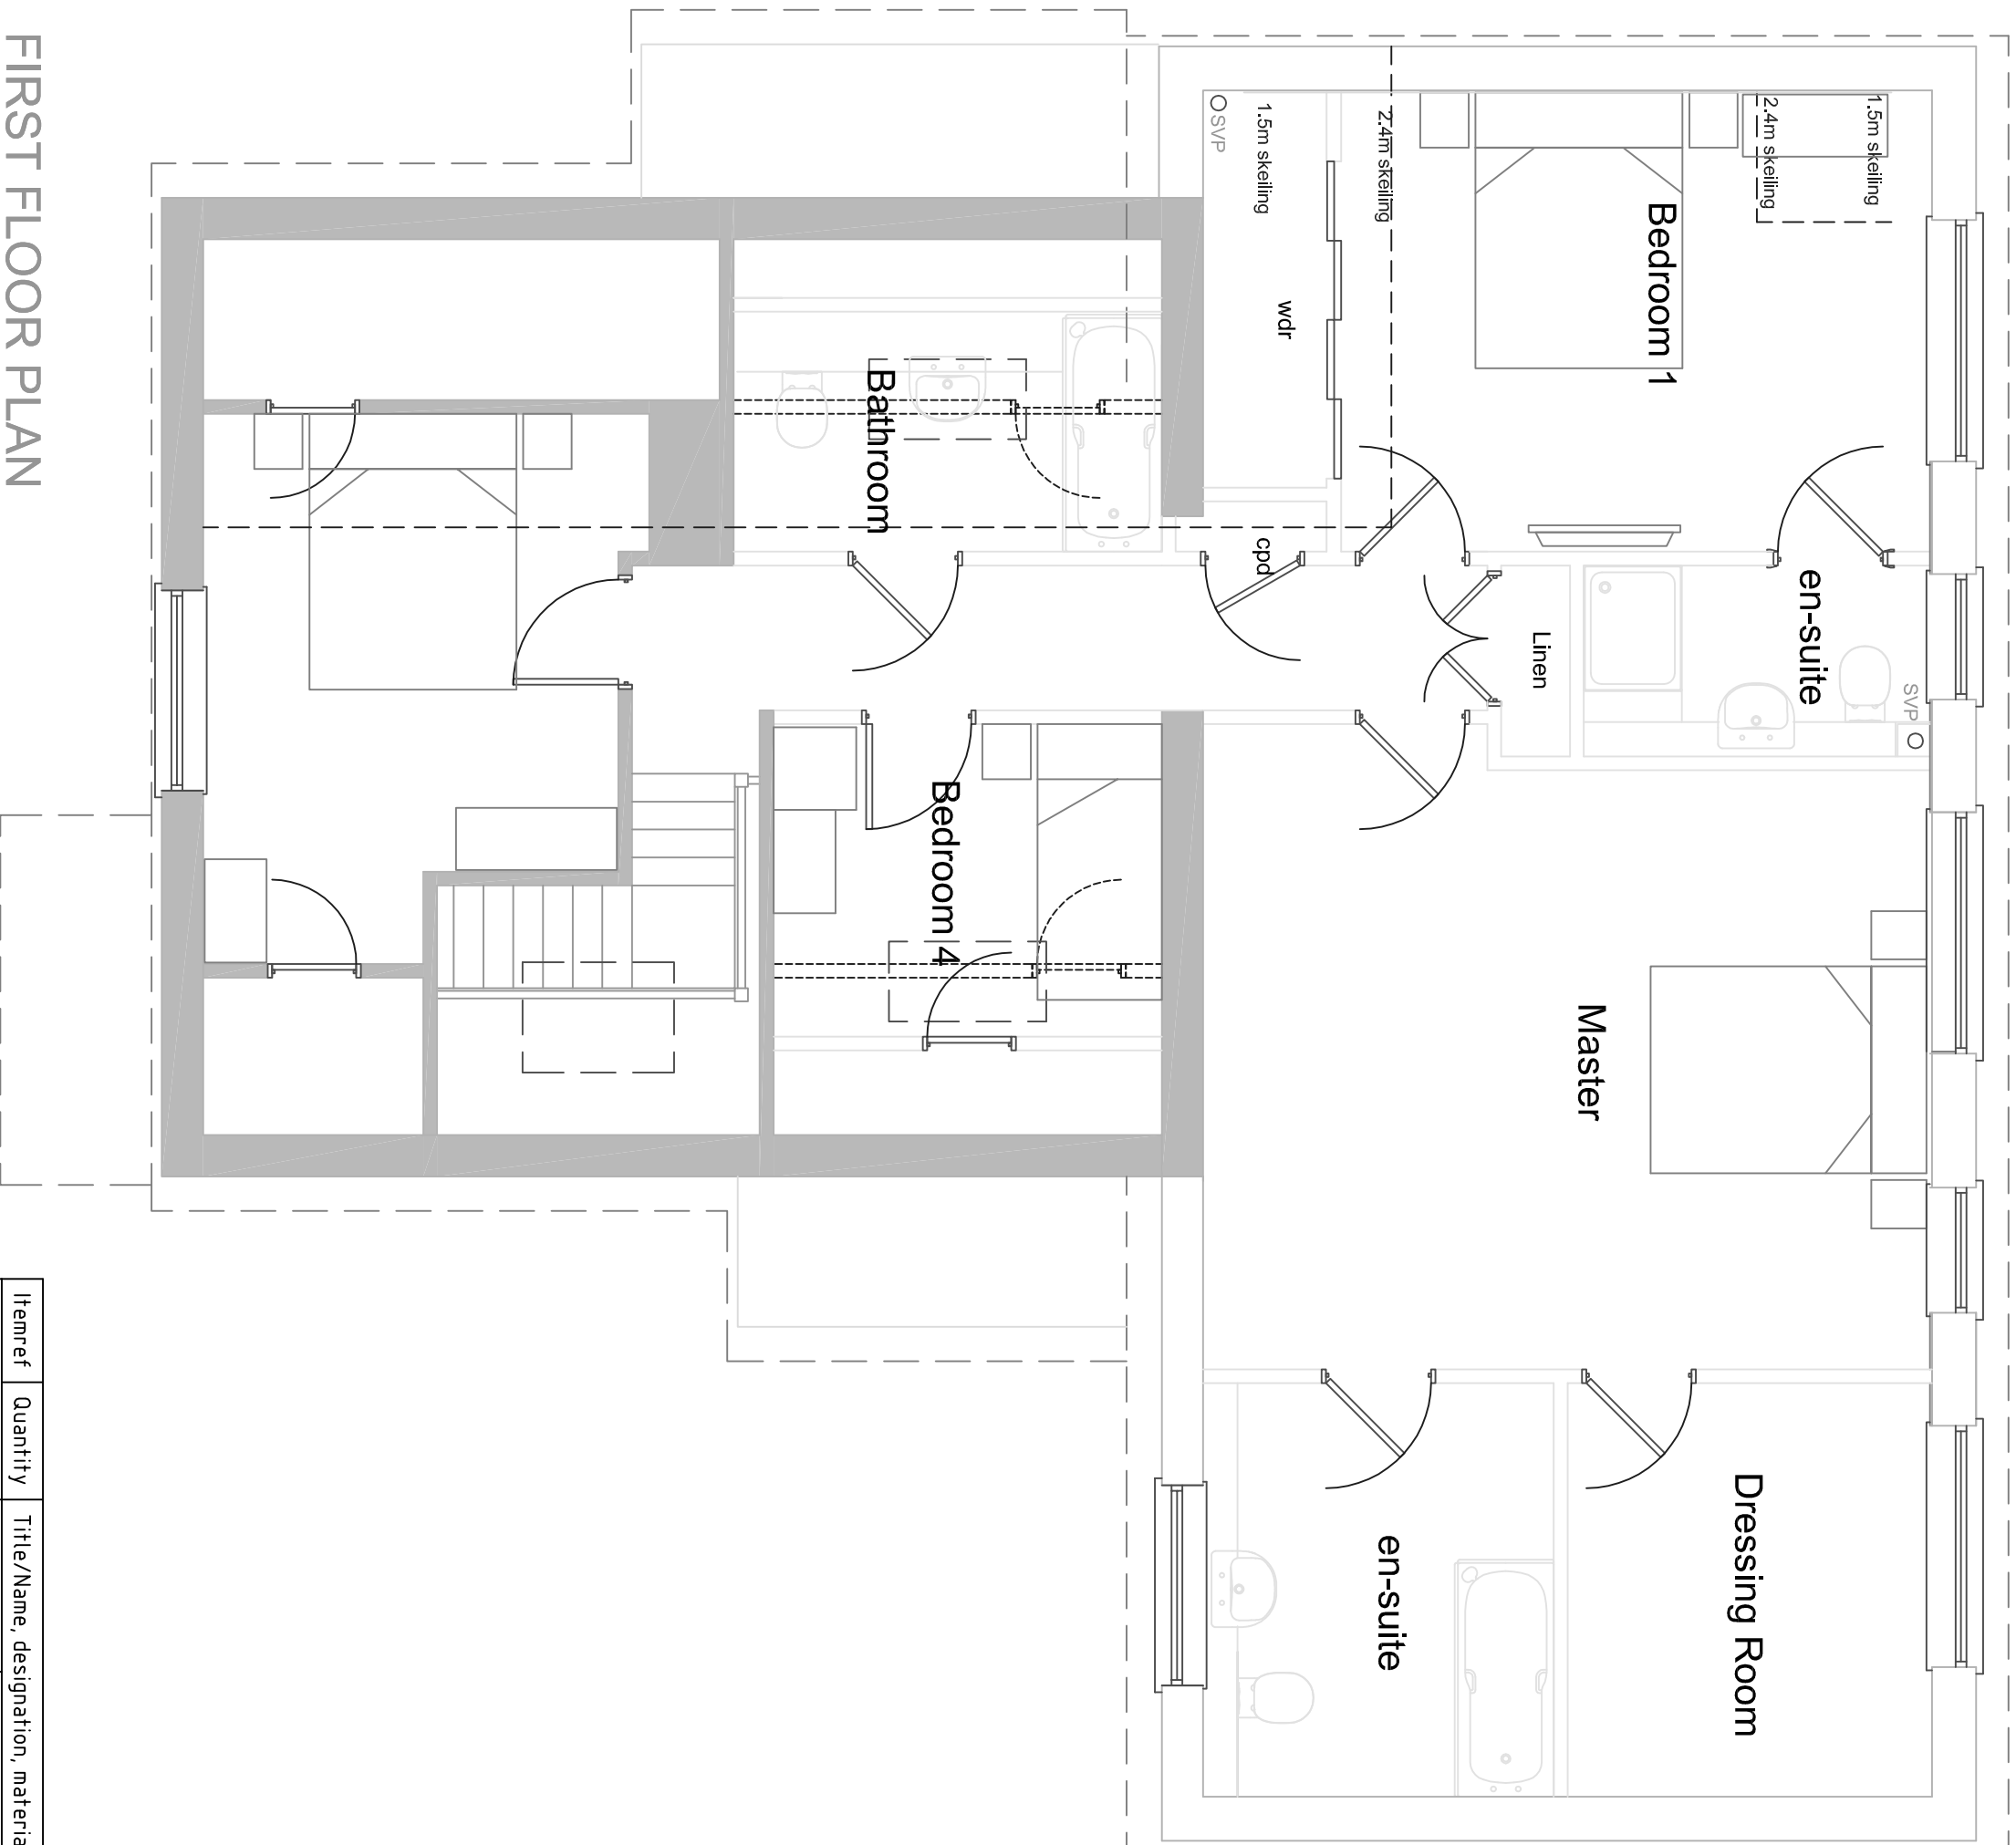

FIRST FLOOR PLAN

Itemref	Quantity	Title/Name, designation, material, dimension etc	Article No./reference
Designed by	Checked by	Approved by - date	File name
00/00/00	00/00/00	00/00/00	150
Proposed Extension		Green Gates Shripney Road	
01		Edition 1/1	