


	14	15	16	
RevNo	Revision note	Date	Signature	Checked

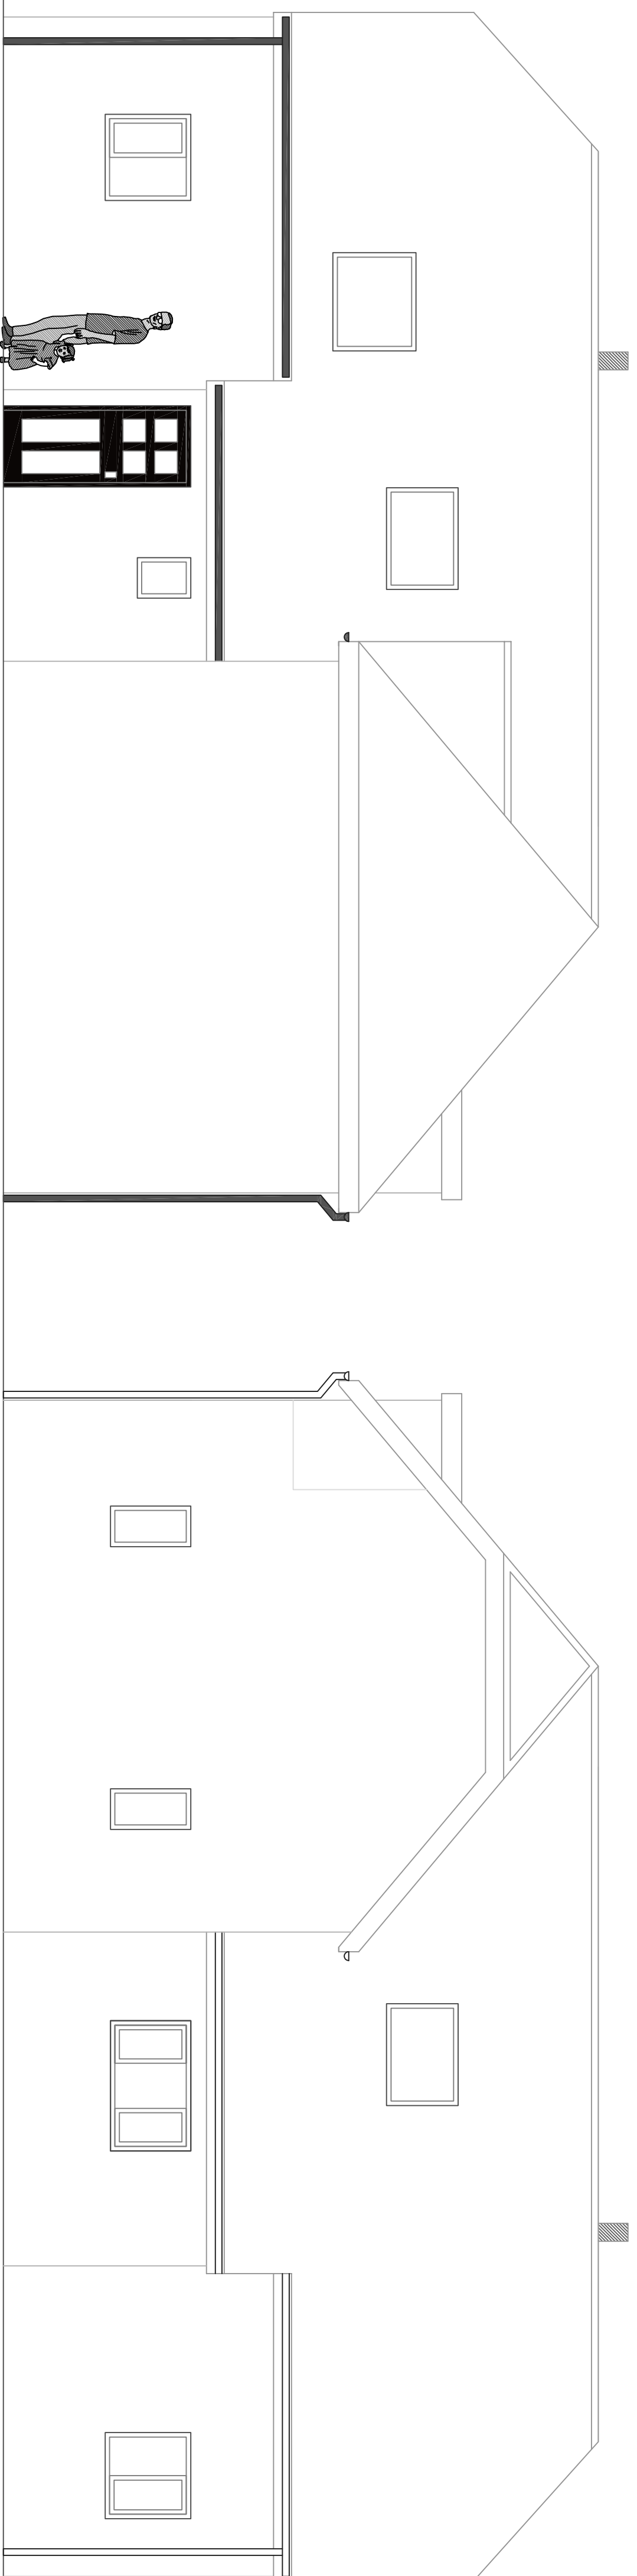

Proposed North Elevation

Proposed South Elevation

Item#	Quantity	Title/Name, designation, material, dimension etc	Article No./Reference
Designed by	Checked by	Approved by - date	Date
jd		Filename	09/09/00
Proposed Extension			Scale
Green Gates Shipriey Road			1:50
02			Sheet
			A
			1/1