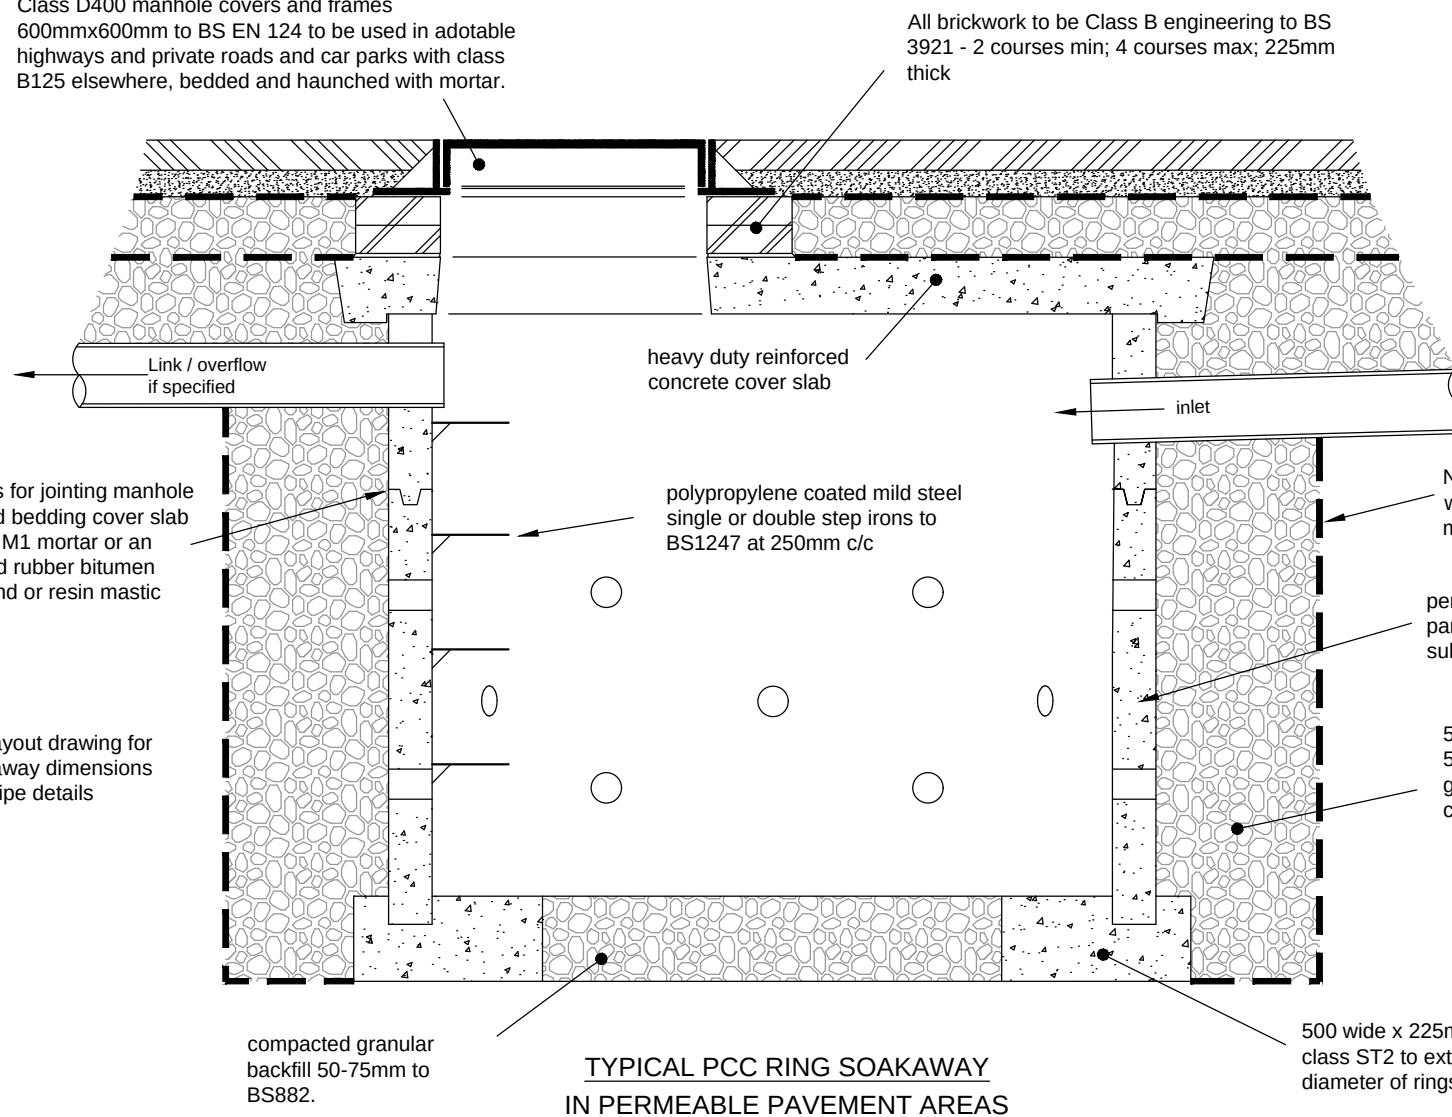
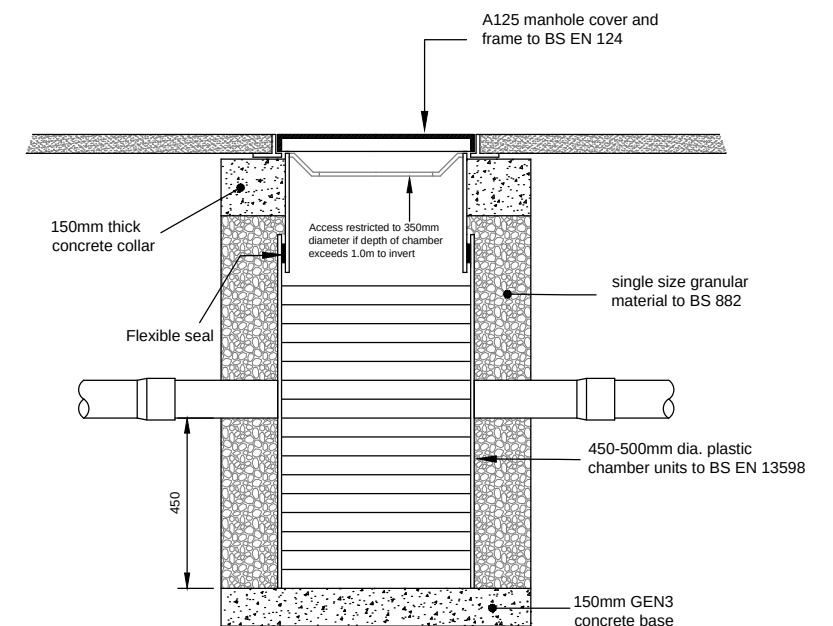
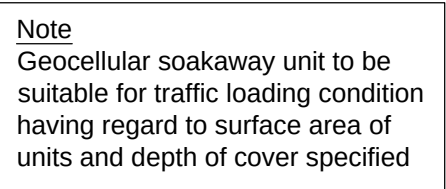


Note
Permeable paving design is for hydraulic purposes only. The structural design will depend on the loads it is required to take and the strength of the formation and is to be carried out by others

-	Original	RTFC	14.3.18
Rev.	Description	Drn.	Date

Project

Greencourt Drive
Bognor Regis

Client	Matt Lush
Drawing Title	Construction Details

Robert Clark Associates Ltd
Chartered Civil Engineers
Willow Cottage, Herne Lane, Rustington
West Sussex BN16 3EE
T: 01903 778945 E: rca-ltd@talktalk.net

 This drawing is the copyright of Robert Clark Associates Limited It may not be copied or reproduced without their written authority	
Scale 1:20	At original A3
Drawing Number 1787/D5.1	Revision -