


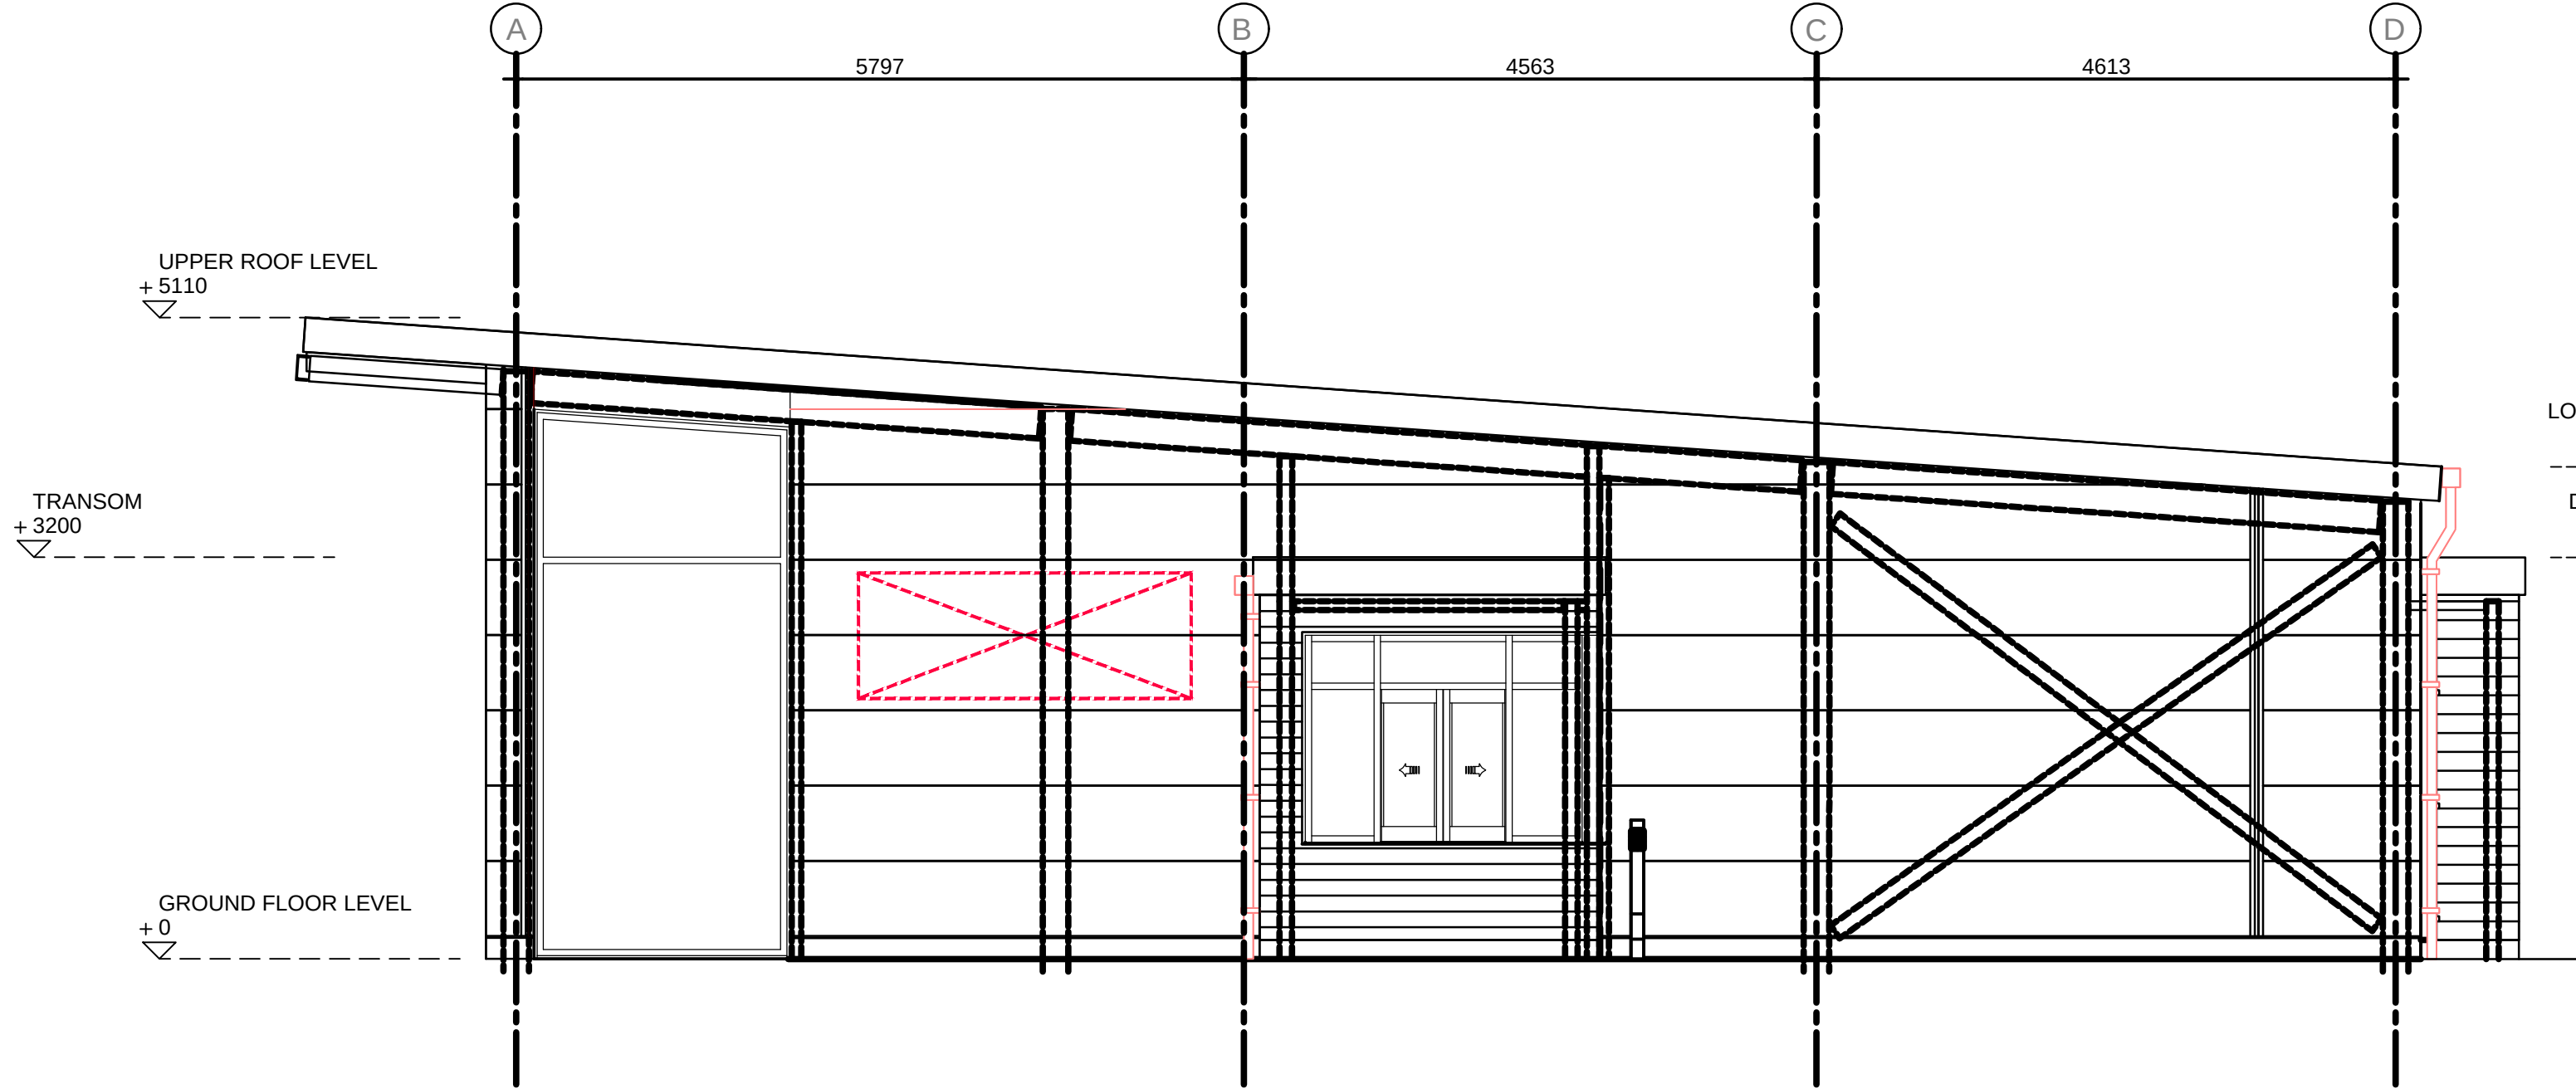

UPPER ROOF LEVEL
+5110


LOWER ROOF LEVEL
+3920

DRIVE THRU ROOF
+3200

DOOR
+2550

WINDOW CILL
+915

GROUND FLOOR LEVEL
+0

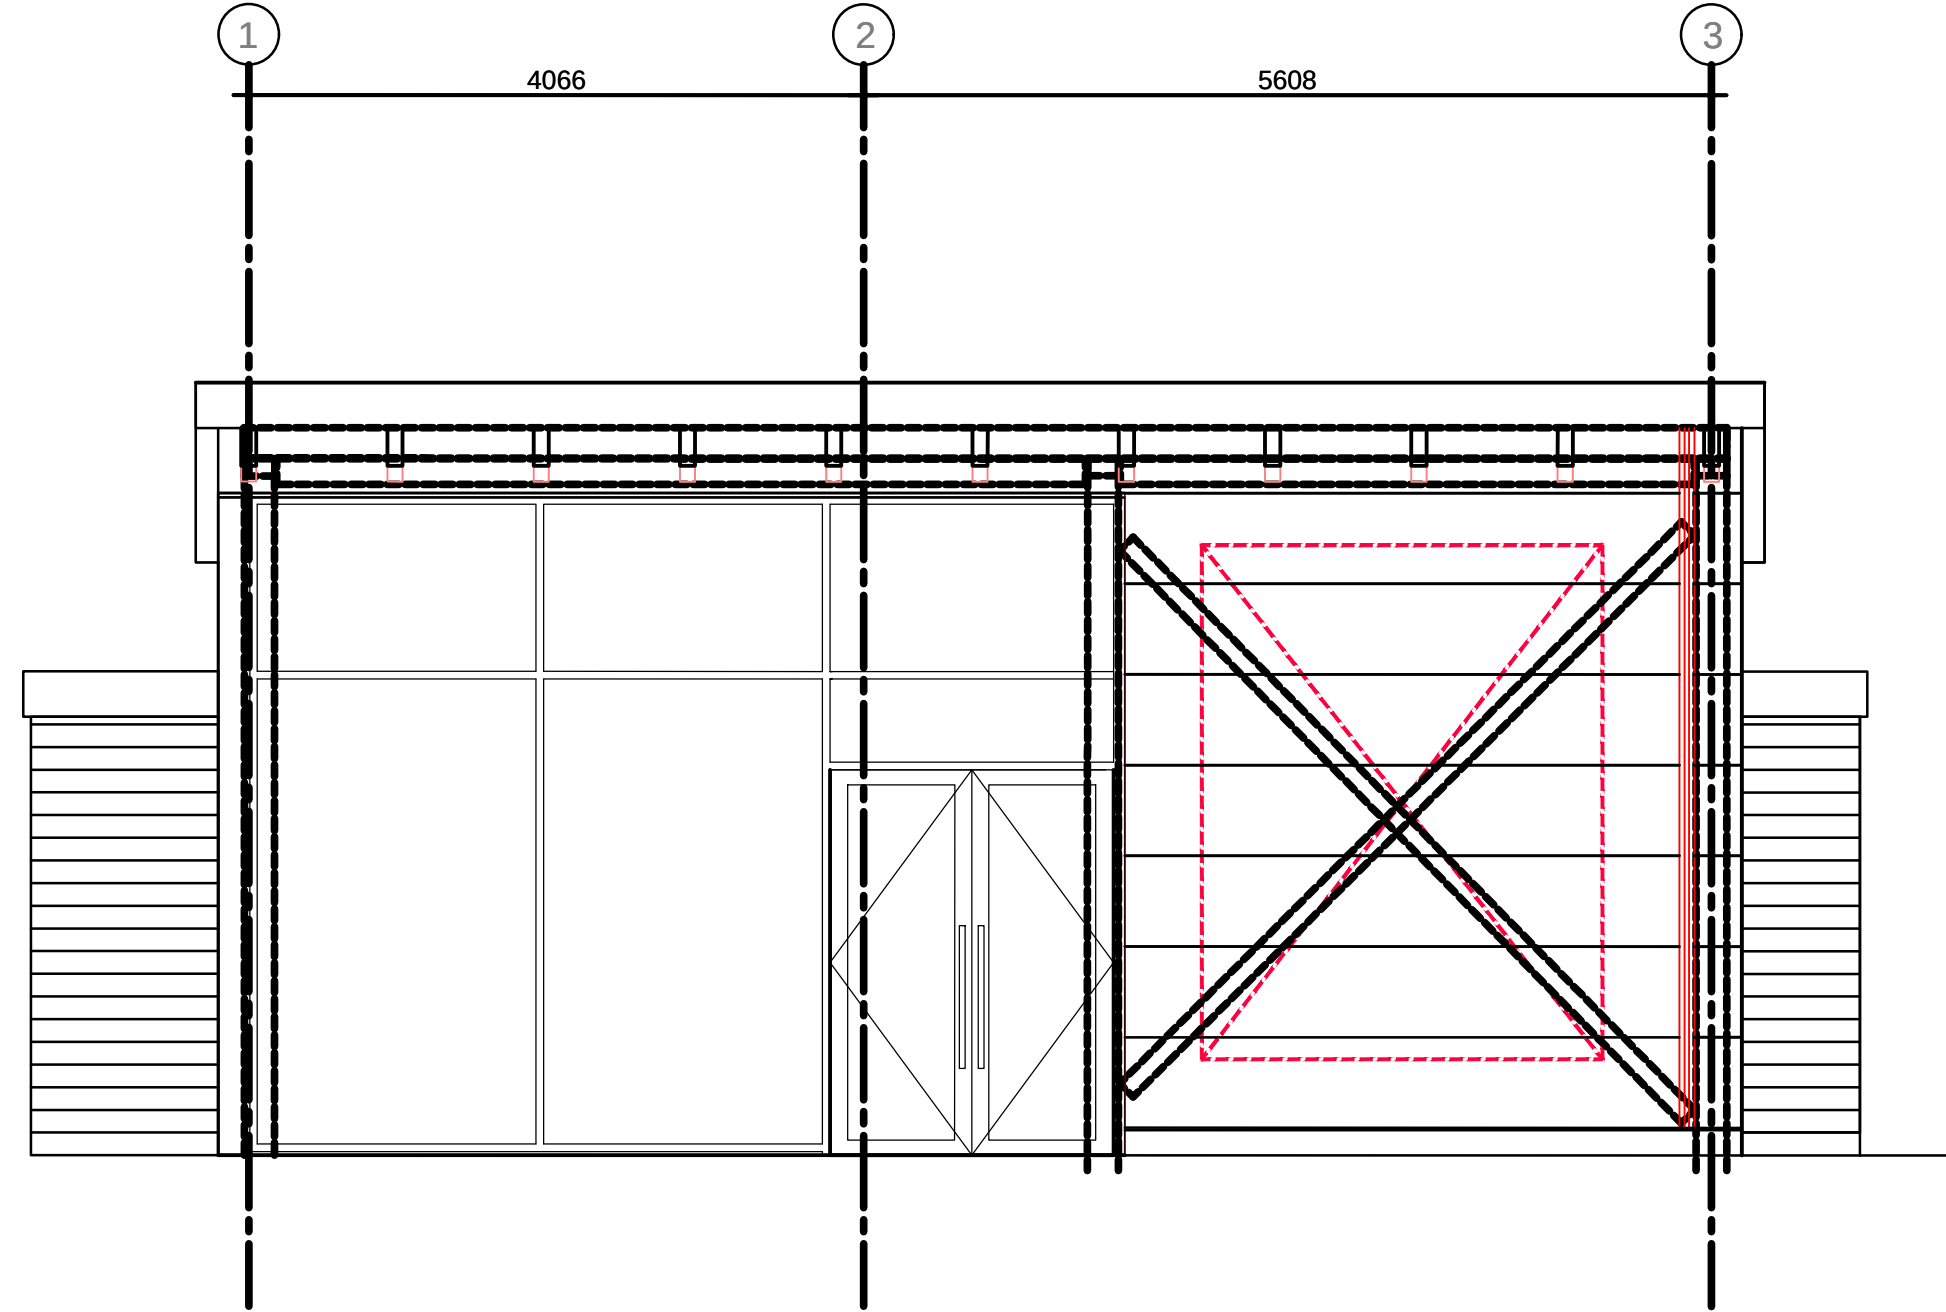

UPPER ROOF LEVEL
+5110



LOWER ROOF LEVEL
+3920

DRIVE THRU ROOF
+3200

DOOR
+2550

WINDOW CILL
+915

GROUND FLOOR LEVEL
+0

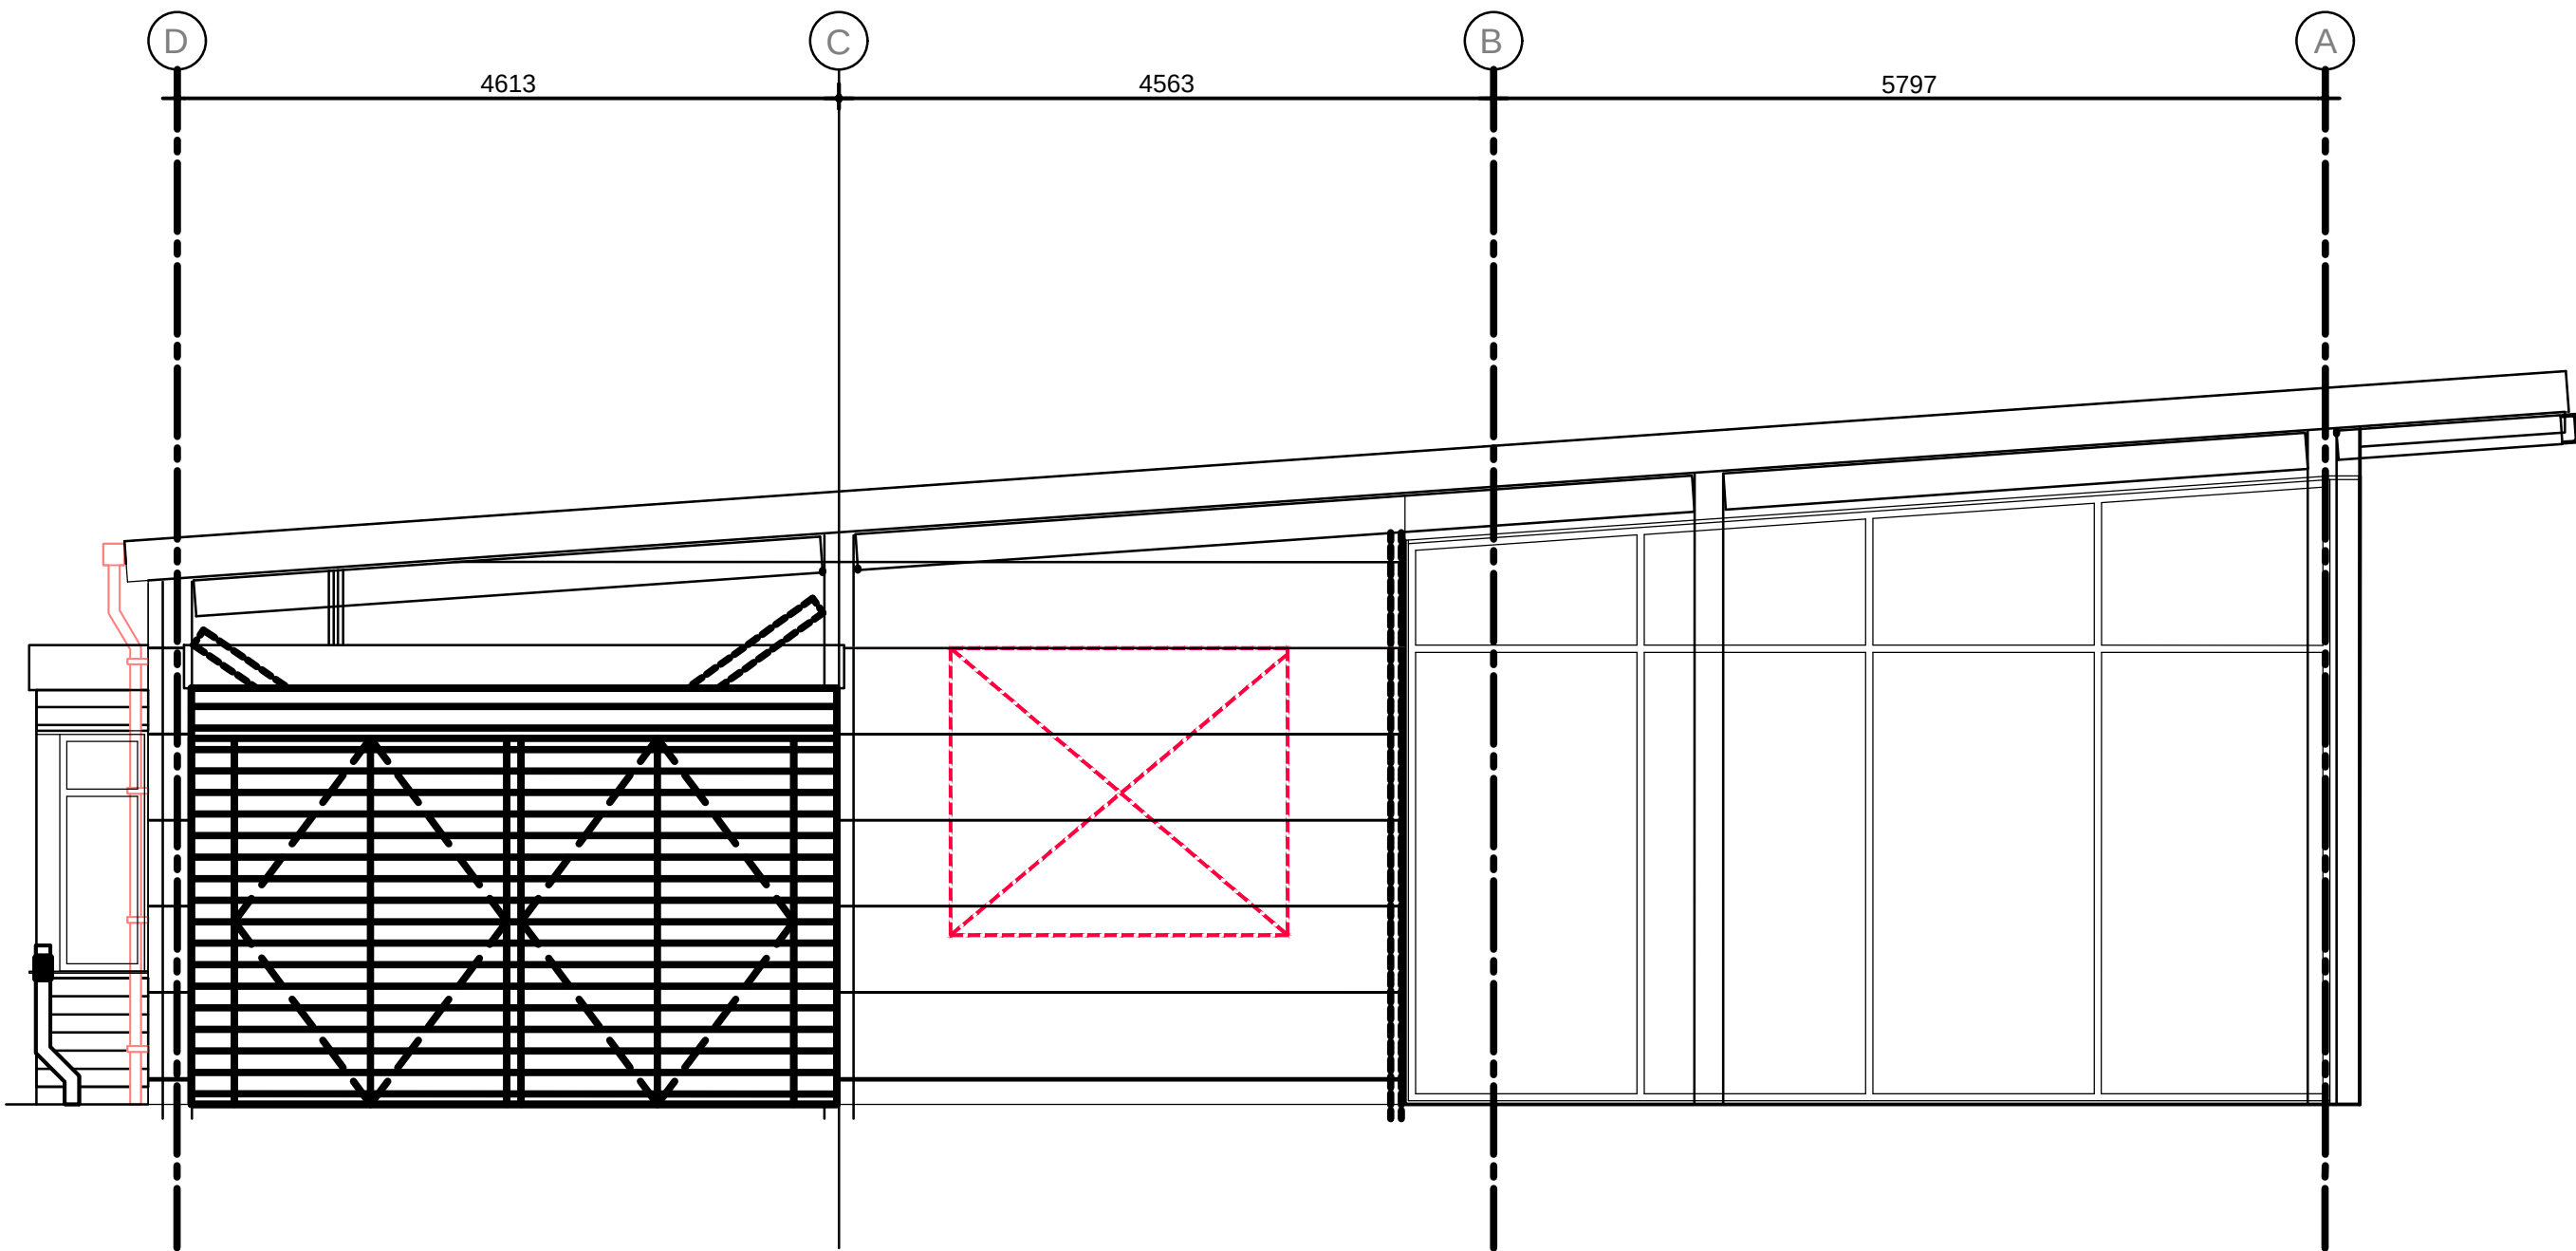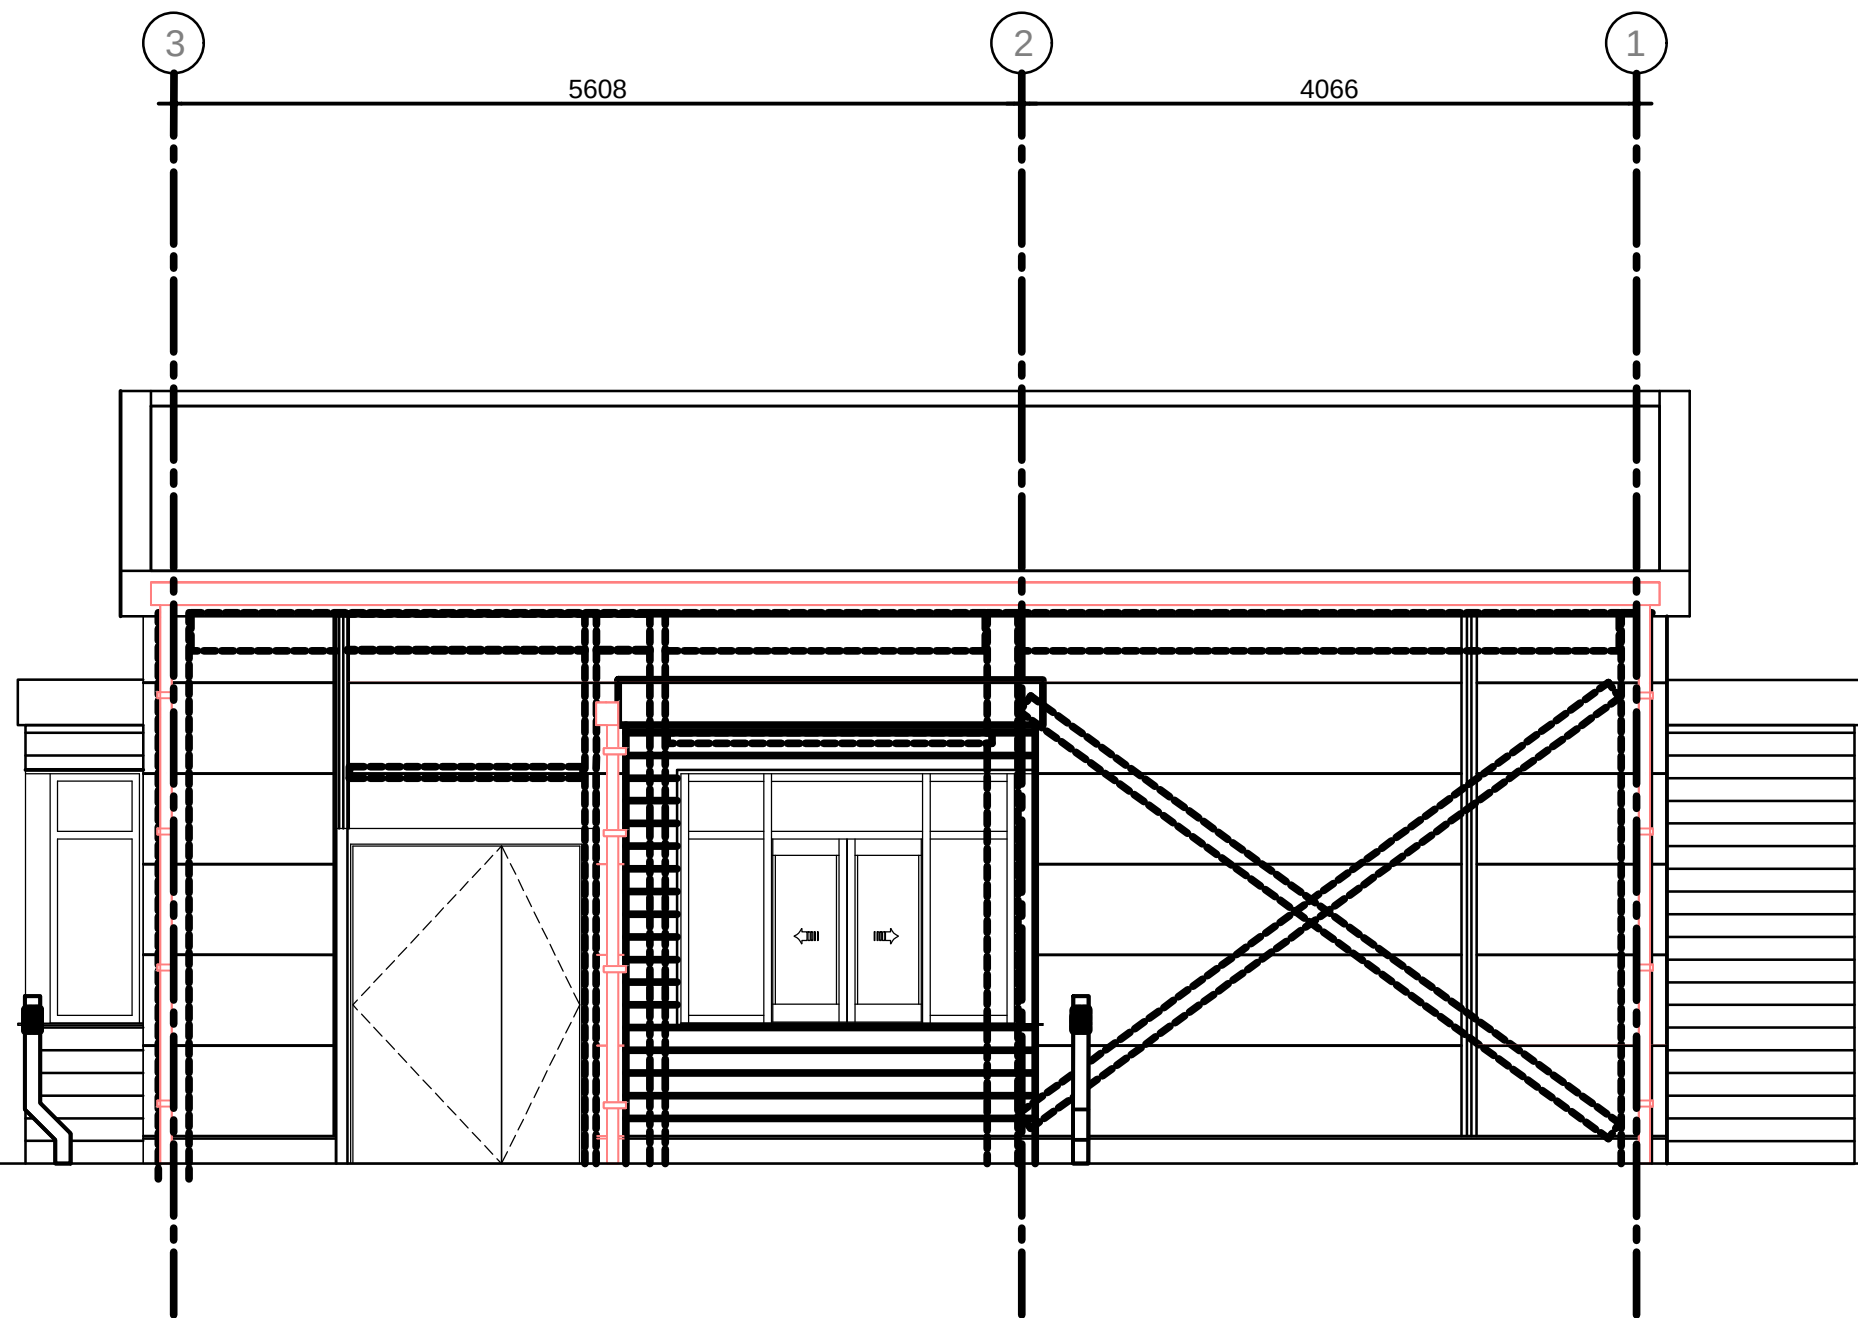

UPPER ROOF LEVEL
+5110

LOWER ROOF LEVEL
+3920

DRIVE THRU ROOF
+3200

DOOR
+2550

WINDOW CILL
+915

GROUND FLOOR LEVEL
+0

REFER TO ARCHITECTS SHELL
SPECIFICATION AND DRAWINGS
FOR FURTHER DETAILS OF THE
SHELL BUILD

REV	DESCRIPTION	DATE	NAME
GREGGS			
GREGGS PLC (SOUTH EAST) 87 MILLMARSH LANE ENFIELD MIDDLESEX EN3 7XJ TEL: (0208) 805 3314			
Shop S Number & Name S5375 BOGNOR SALTBOX DRIVE THRU			
Title SHELL BUILD - EXTERNAL ELEVATIONS			
Site Address UNIT 6 SALTBOX ROAD, BOGNOR PO22 9FP			
Gross Building Area 140 Sq m		Gross Sales Area N/A	
Drawing No. RSOE/S5375/03			Rev.
Date 09.02.21		Scale 1:50	@ A1
Drawn by ARCHITECT		Scale Bar	
Issued		0 500 1000 2000	

DO NOT RESCALE THIS DRAWING