


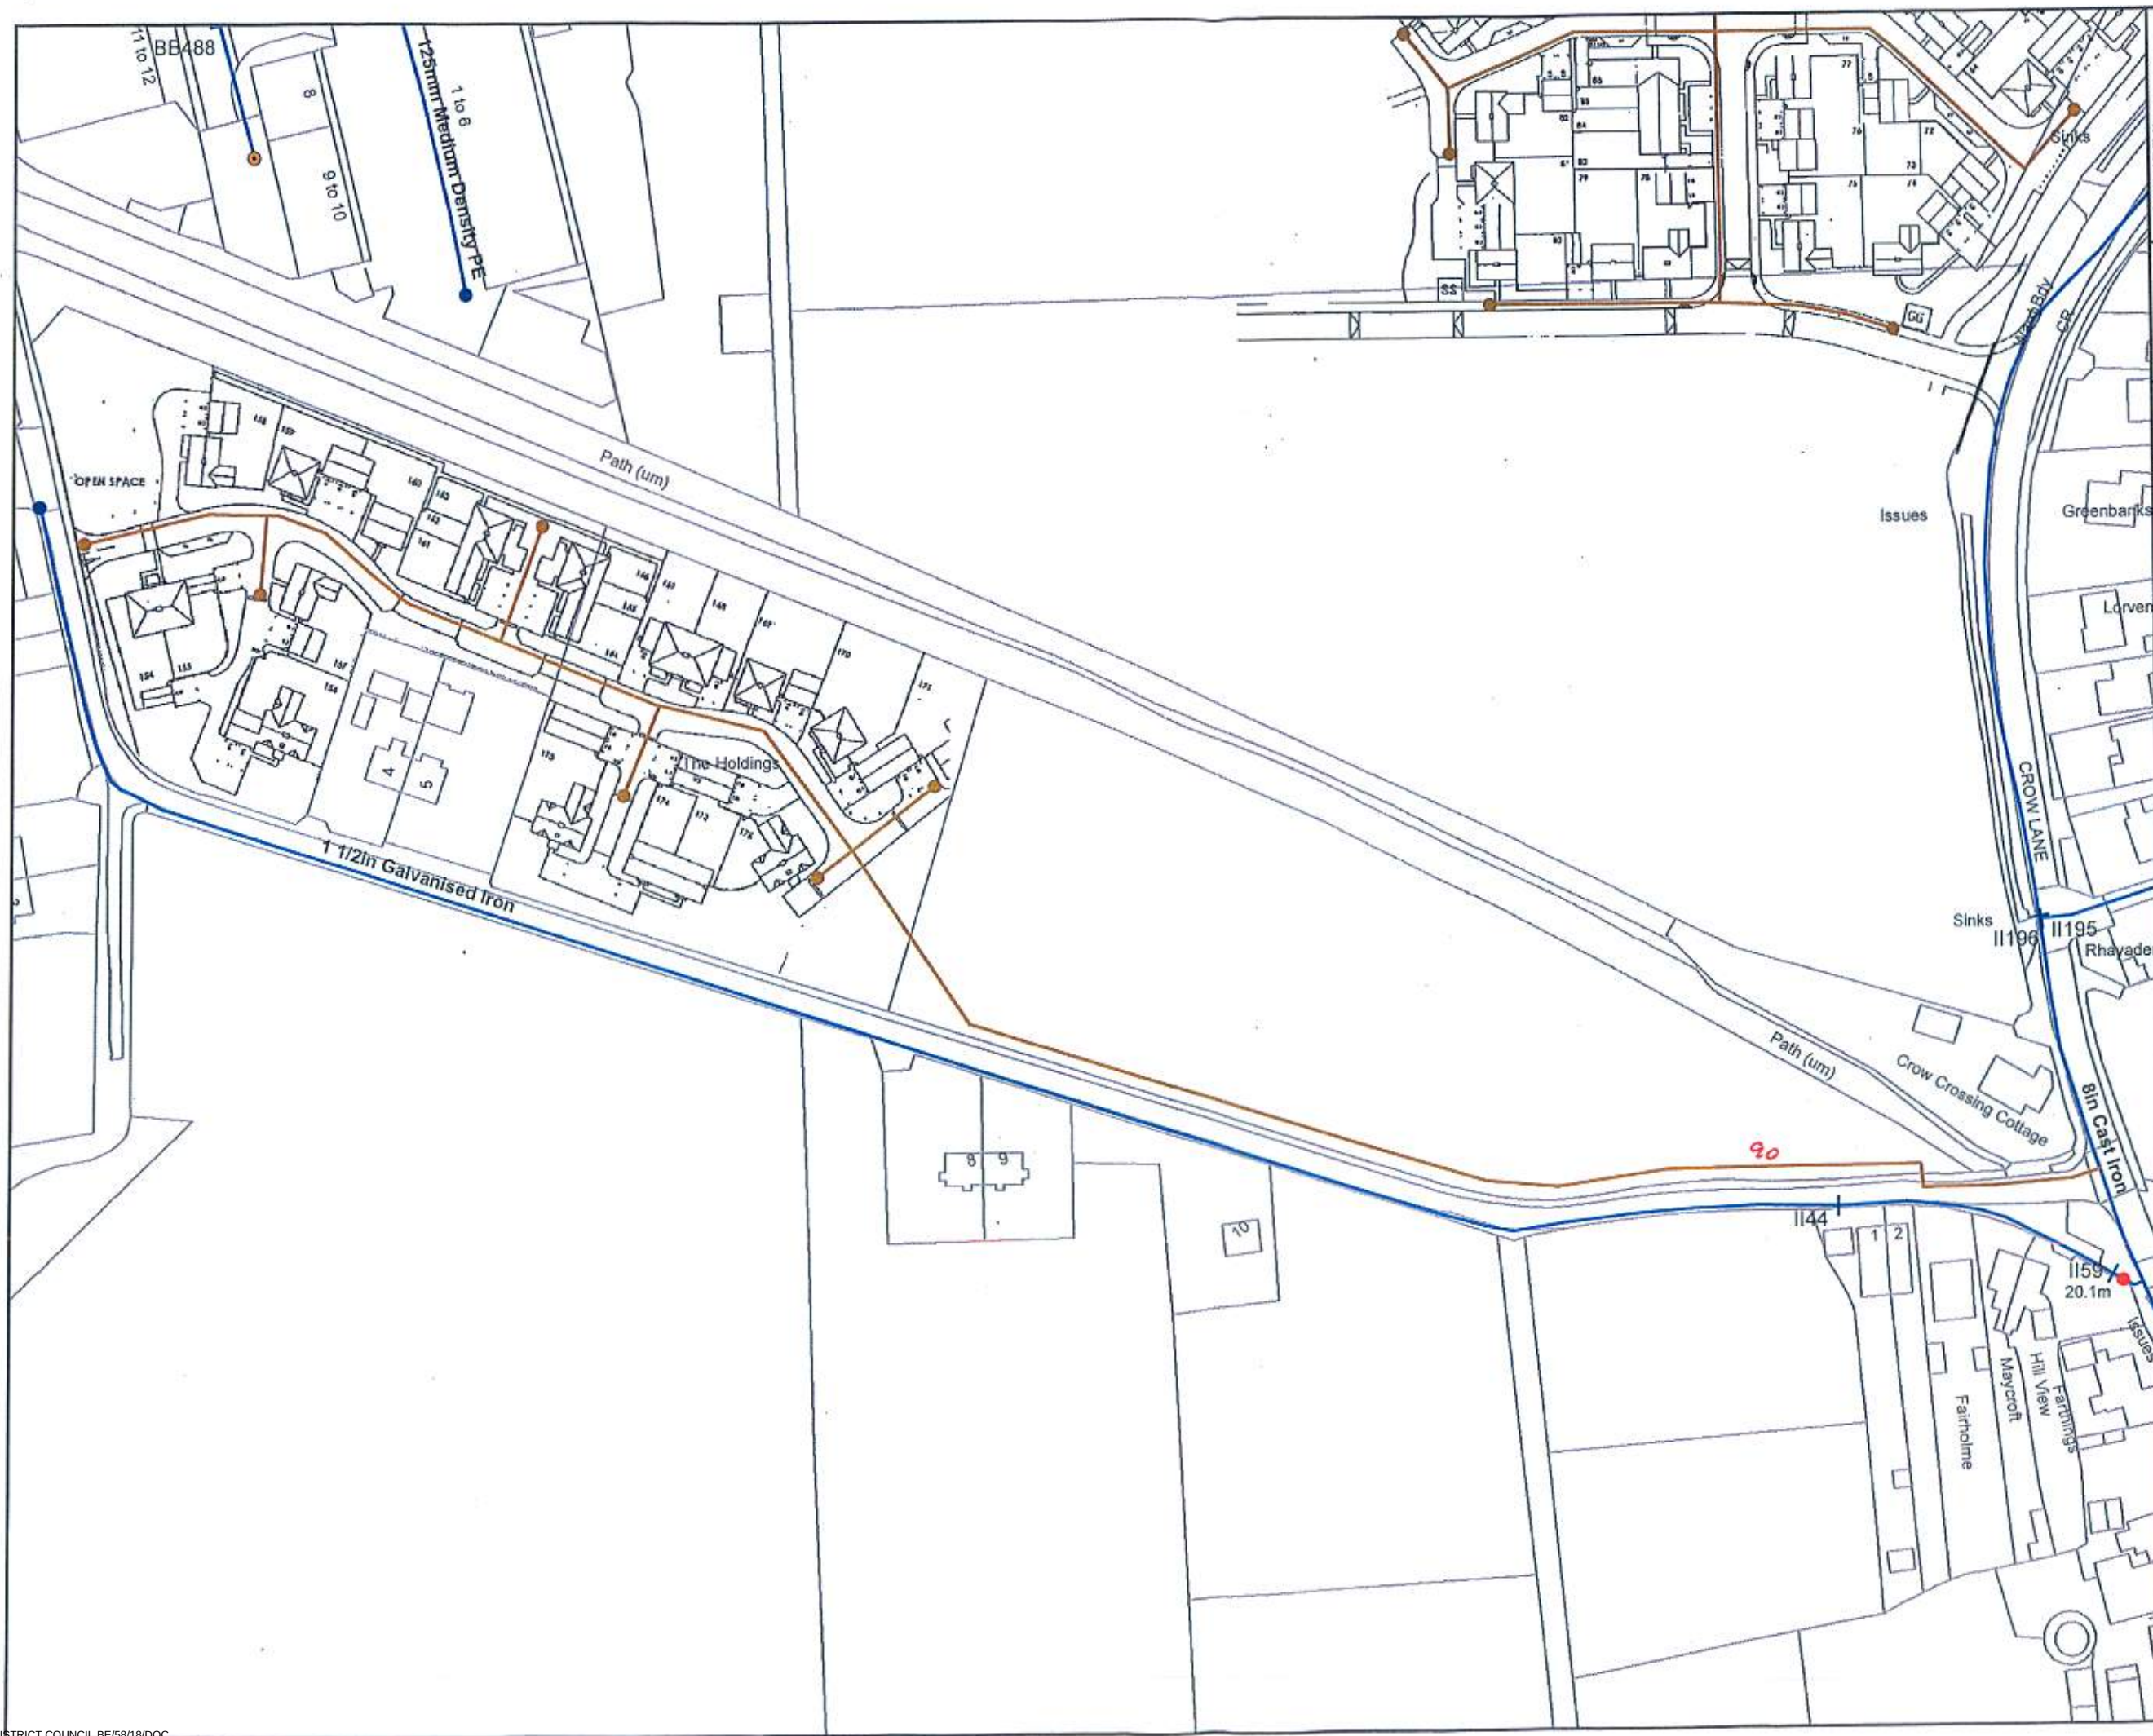

Bournemouth Water
South West Water Ltd
REGISTRATION NO 02366655
Peninsula House, Rydon Lane, Exeter, EX2 7HR
Tel (44) 01202 591111
Fax (44) 01202 597022
customerservice@bournemouthwater.co.uk
www.bournemouthwater.co.uk

Title:
<ENTER TEXT HERE>

Date: 26/04/2018
Scale: 1:1,250

LEGEND:
PIPES
— DISTRIBUTION
— TRUNK
— BULK TRANSFER
- - - ABANDONED
- - - FIRE
- - - PRIVATE
— PROCESS
— SLUDGE
— PROPOSED
— UNDER TEST
VALVE
| OPEN
⊙ CLOSED
— PROPOSED
— UNDER TEST
HYDRANT
● WASHOUT
● FIRE
● DUAL PURPOSE
● FLUSH POINT
⊙ PRIVATE WATERING
● PRIVATE
● PROPOSED
● UNDER TEST
FITTING
◆ AIR VALVE
✱ CROSS
◆ DOUBLE AIR VALVE
] END CAP
◆ PRIVATE AIR VALVE
TANKER FILLING POINT

The information shown on this plan is for general guidance only. Trial holes should be dug, by hand, to ascertain the precise depth and position of the Company's apparatus. The Company shall be given two days notice of any intention to carry out trial holes. Service pipes are not necessarily shown on this plan.
Reproduced from Ordnance Survey map by permission on behalf of the Controller of HMSO © Crown Copyright. Licence W0193127
Geosupply PLC, © Copyright Geosupply PLC 2015