


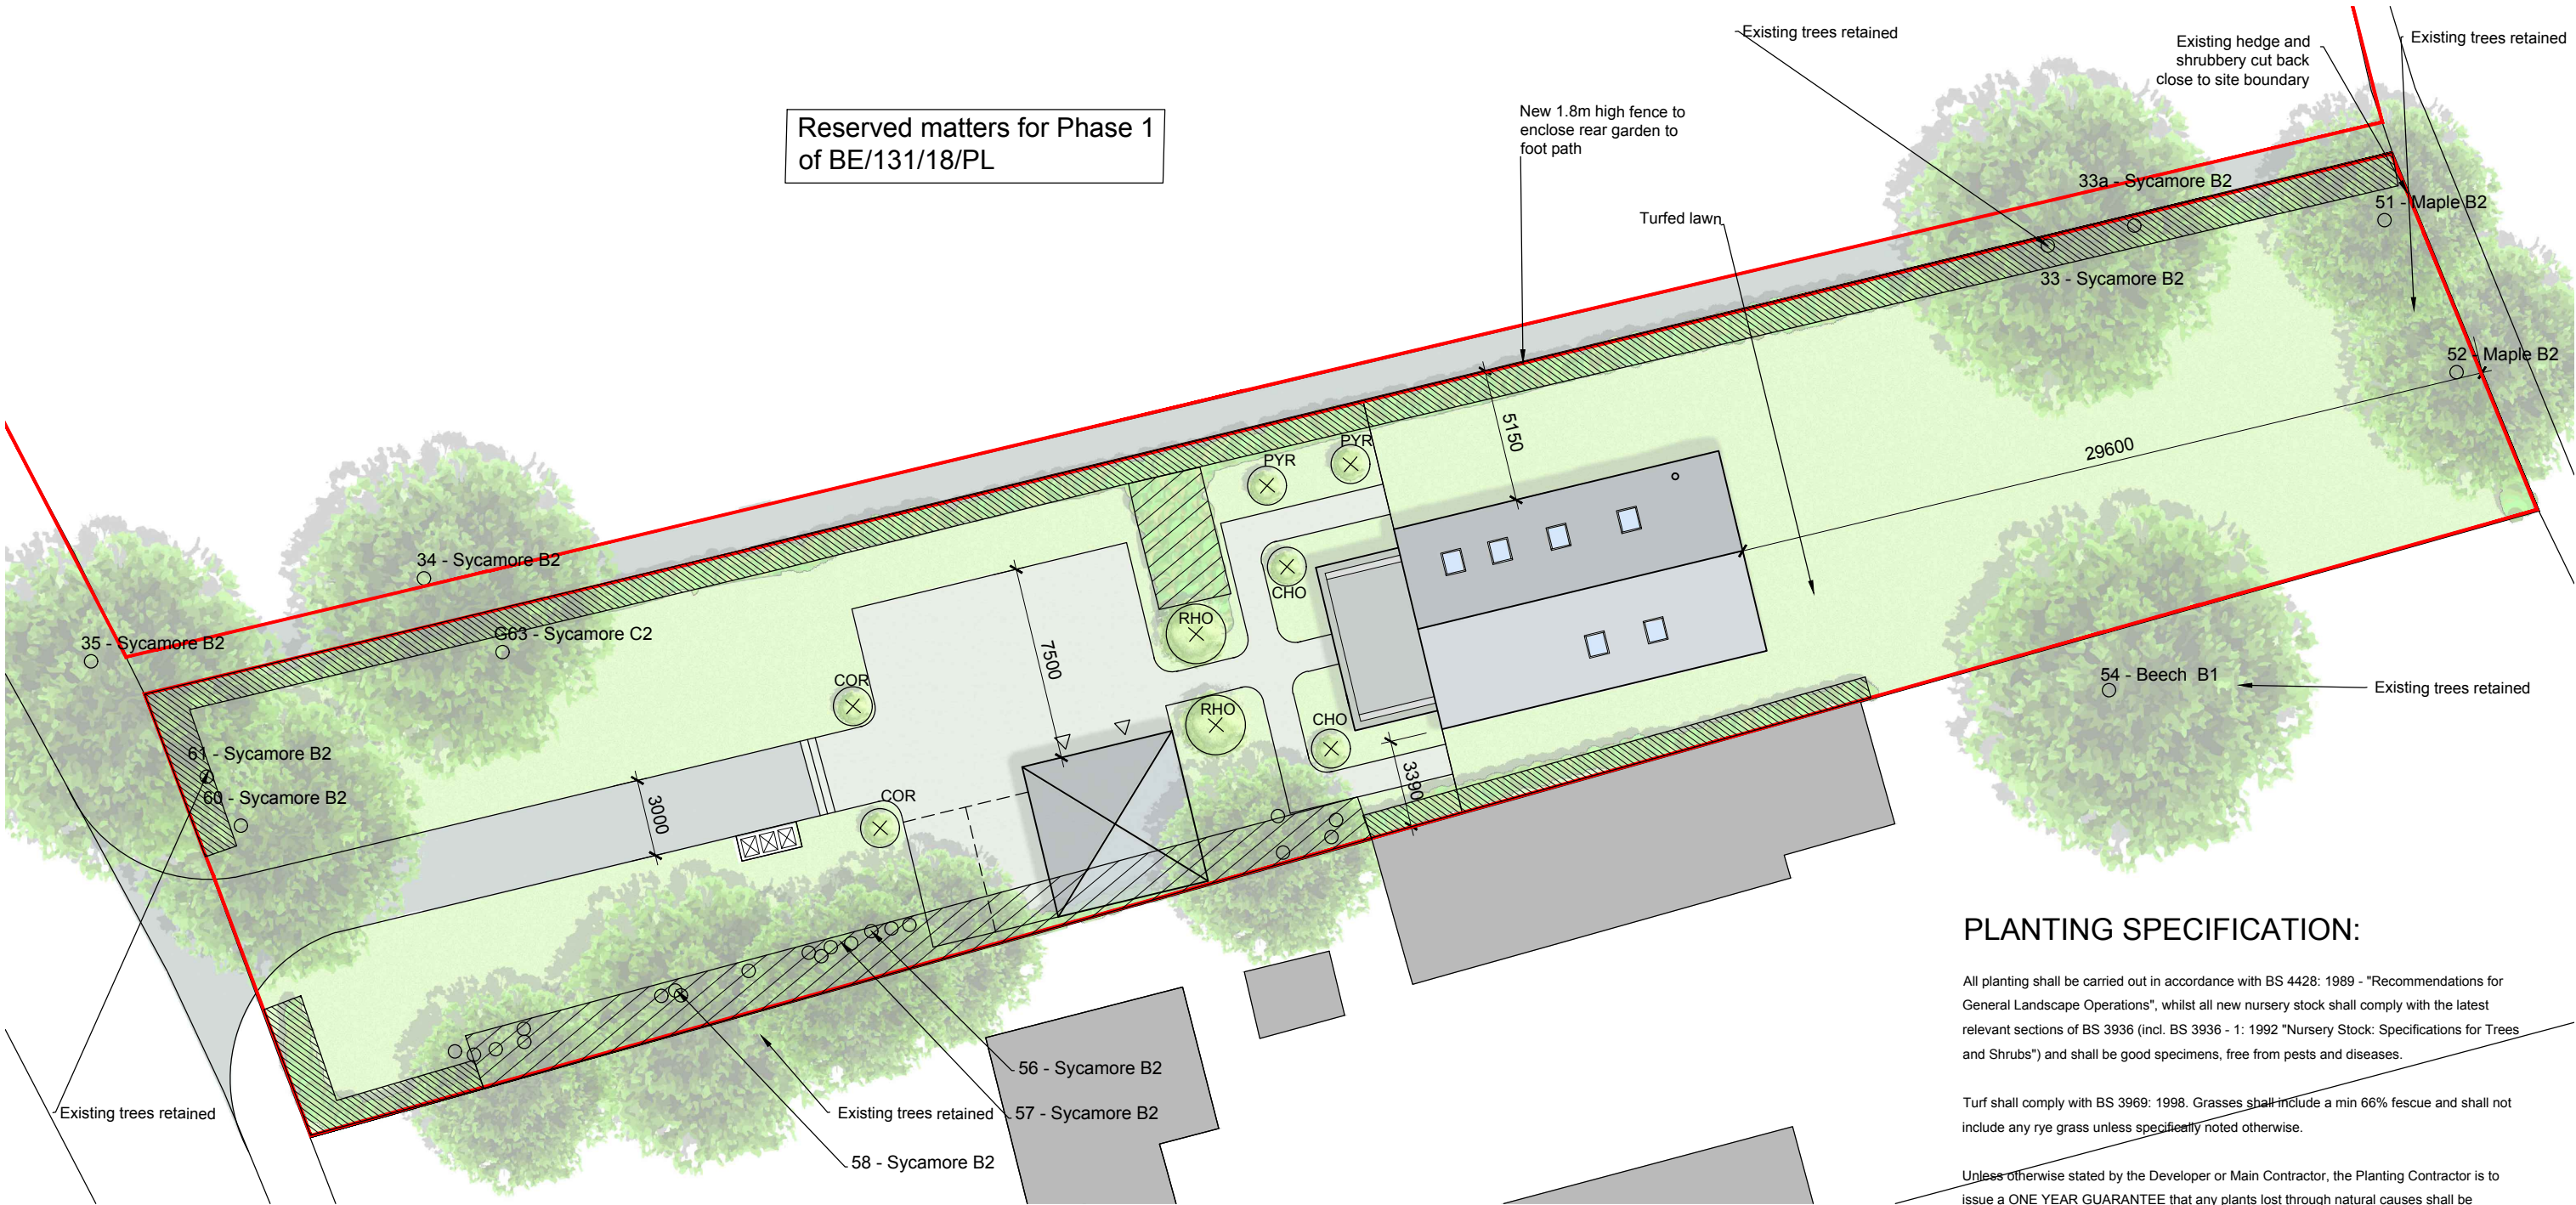

PLANTING SCHEDULE:



FEATURE SHRUB PLANTING:

|     |                                          |                              |
|-----|------------------------------------------|------------------------------|
| CHO | Choisya ternata "Mexican Orange Blossom" | min 60-80cm height 10L Pot.  |
| COR | Cornus alba "Sibirica"                   | min 80-100cm height 10L Pot. |
| PYR | Pyracantha "Orange Charmer"              | 40-60cm 2L Pot.              |
| RHO | Rhododendron Luteum Anneke               | 150cm 13cm Pot.              |



SHRUB BEDDING PLANTING

|                            |                               |
|----------------------------|-------------------------------|
| Ceanothus "Concha"         | min 100-120cm height 10L Pot. |
| Viburnum tinus "Eve Price" | 30-40cm 3L Pot.               |
| Vinca minor                | 10-15cm 9cm Pot.              |

NOTES:

- open grown plants must only be planted in either the autumn or spring planting season
- roots to be dipped in alginure.



HEDGEROW MIX

|                       |                             |
|-----------------------|-----------------------------|
| Photinia              | 60-100cm 9cm Pot.           |
| Prunus laurocerasus   | 50-60cm 2L Pot.             |
| Griselinia littoralis | min 60-80cm height 10L pot. |




AREAS TO BE TURFED AS REQUIRED

PLANTING SPECIFICATION:

All planting shall be carried out in accordance with BS 4428: 1989 - "Recommendations for General Landscape Operations", whilst all new nursery stock shall comply with the latest relevant sections of BS 3936 (incl. BS 3936 - 1: 1992 "Nursery Stock: Specifications for Trees and Shrubs") and shall be good specimens, free from pests and diseases.

Turf shall comply with BS 3969: 1998. Grasses shall include a min 66% fescue and shall not include any rye grass unless specifically noted otherwise.

Unless otherwise stated by the Developer or Main Contractor, the Planting Contractor is to issue a ONE YEAR GUARANTEE that any plants lost through natural causes shall be replaced, FREE OF CHARGE, during the following season.

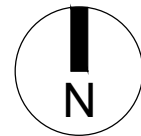

LANDSCAPE PLAN

Client's Name  
Castle Property Developments Ltd.

Job Title  
The Cottage, Shripney Road,  
Bognor, PO22 9PA

Drawing Title  
Proposed Landscape Plan  
New Dwelling

Scale  
1:250 @ A3

|        |            |          |
|--------|------------|----------|
| Drawn  | Checked    | Date     |
| JR     | KE         | 10.09.18 |
| Job No | Drawing No | Rev      |
| 6656   | 005        | D        |

PRELIMINARY

|     |          |                   |    |    |
|-----|----------|-------------------|----|----|
| Rev | Date     | Revision Details  | Dr | Ch |
| D   | 17.04.19 | Notes adjusted    | JR | AK |
| C   | 15.04.19 | Boundary adjusted | JR | AK |
| B   | 15.10.18 | Car barn adjusted | JR | AK |
| A   | 11.09.18 | Notes added       | JR | AK |

London: 76 Great Suffolk Street  
London, SE1 0BL  
T 0207 928 2773 E london@ecearchitecture.com  
Sussex: Brooklyn Chambers, 11 Goring Road  
Worthing, West Sussex, BN12 4AP  
T 01903 248777 E sussex@ecearchitecture.com  
Bristol: Westworks, St. Nicholas House  
31-34 High Street, Bristol, BS1 2AW  
T 0117 315 8557 E bristol@ecwestworks.com  
www.ecearchitecture.com

**ECE Architecture**