



REVISION HISTORY			
REV	DESCRIPTION	DATE	APPROVED

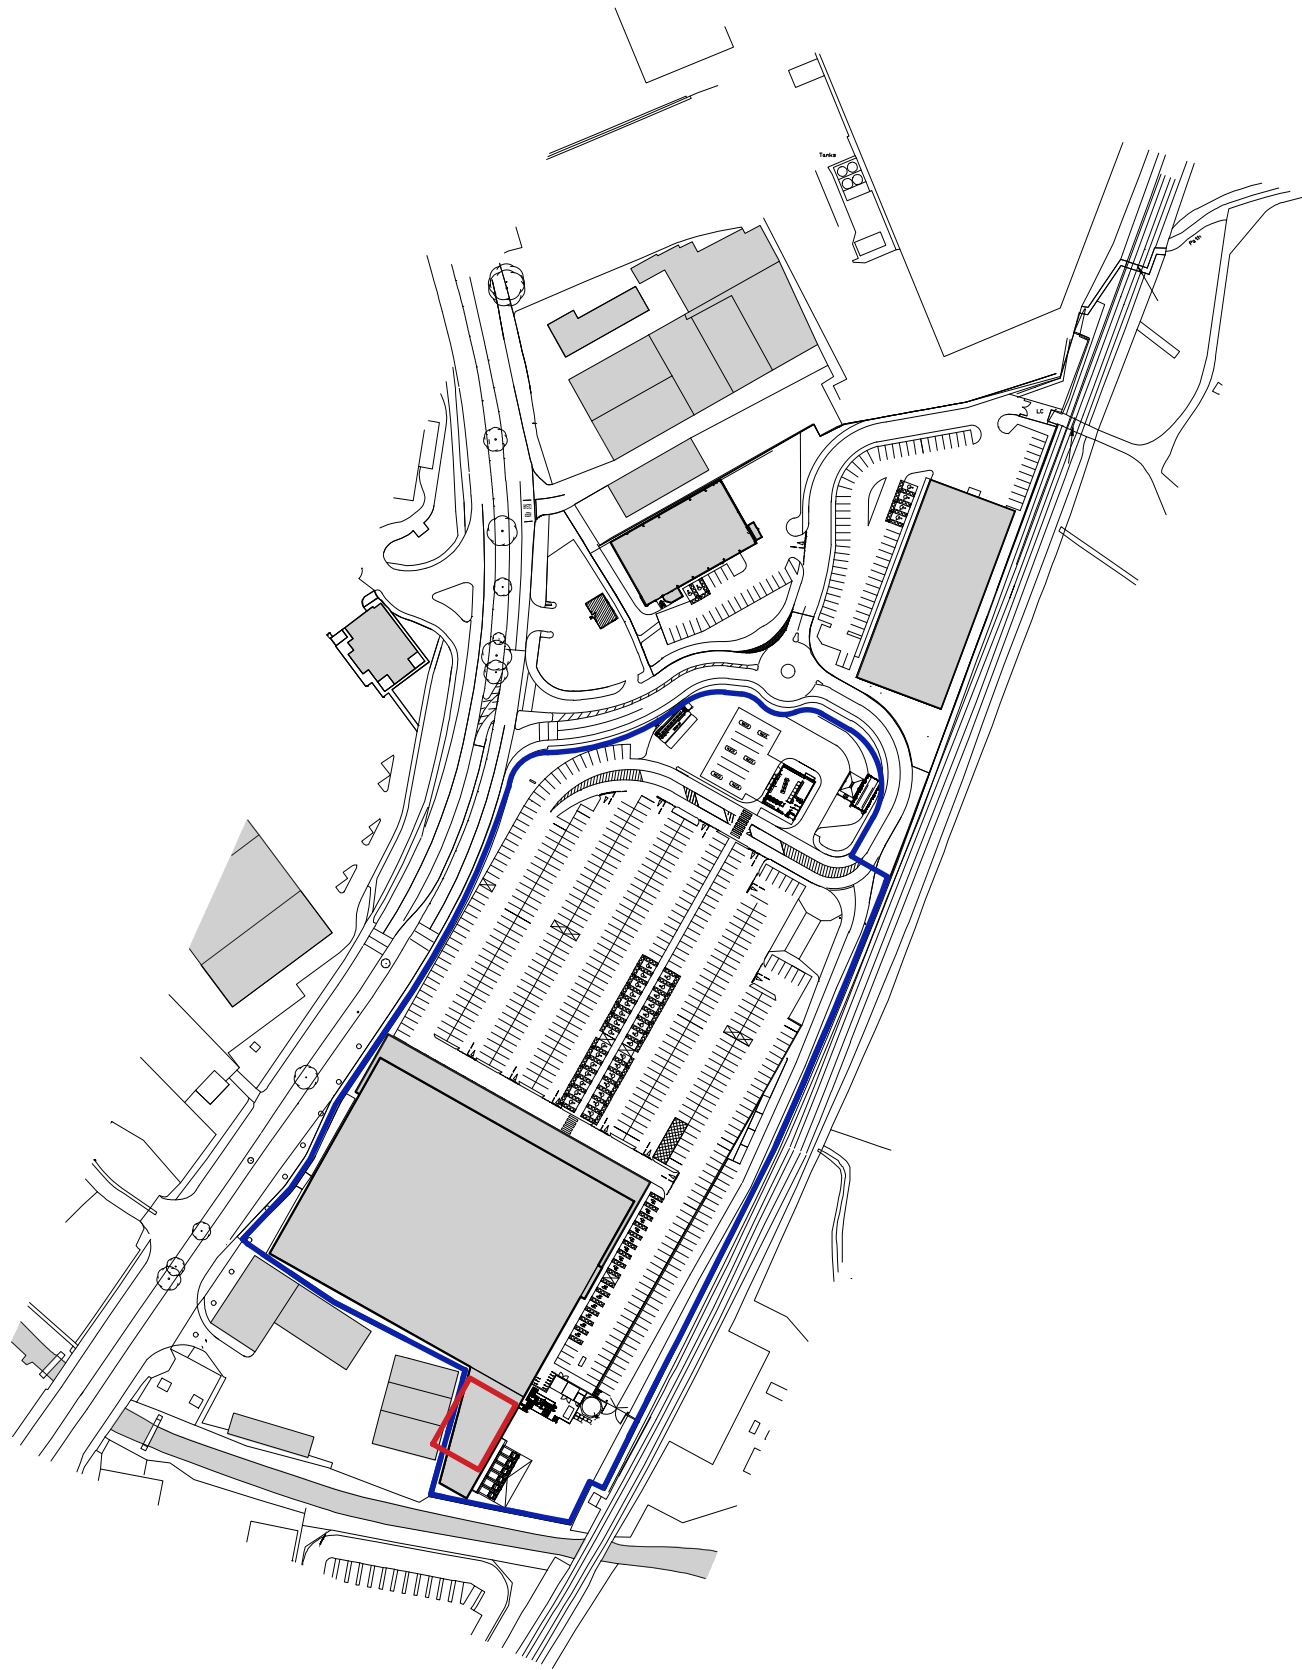

Location Plan
1:1250

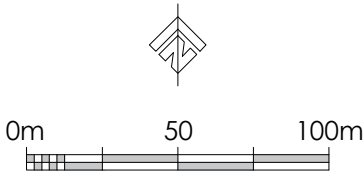

The Contractor is to check and verify all dimensions on site before starting work and report any omissions or errors.

This drawing is to be read in conjunction with all relevant consultants and specialists drawings.

This drawing is copyright

This drawing is issued for the sole and exclusive use of the named recipient. Distribution to any third party is on the strict understanding that no liability is accepted by bcr-infinity architects for any discrepancies, errors or omissions that may be present, and no guarantee is offered as to the accuracy of information shown.

Cambridge: 1 Wellington street CB1 1HW T 01223 366717	Bury St Edmunds: 8 Angel Hill IP33 1UZ T 01284 727710
---	---

www.bcr-infinityarchitects.co.uk
e: studio@bcr-infinityarchitects.co.uk

Client
AB Group
Project
Bognor Regis

Drawing Title:
Location Plan
Drawing Status:
Planning

Project No: 19.081	Dwg No: 0001	Rev: -	Drawn: AG	Checked: -	Scale @ A1: 1250
CAD Reference: 19.081_Prop			Date: 12.19		Scale @ A3: 2500