


EXISTING Right Elevation

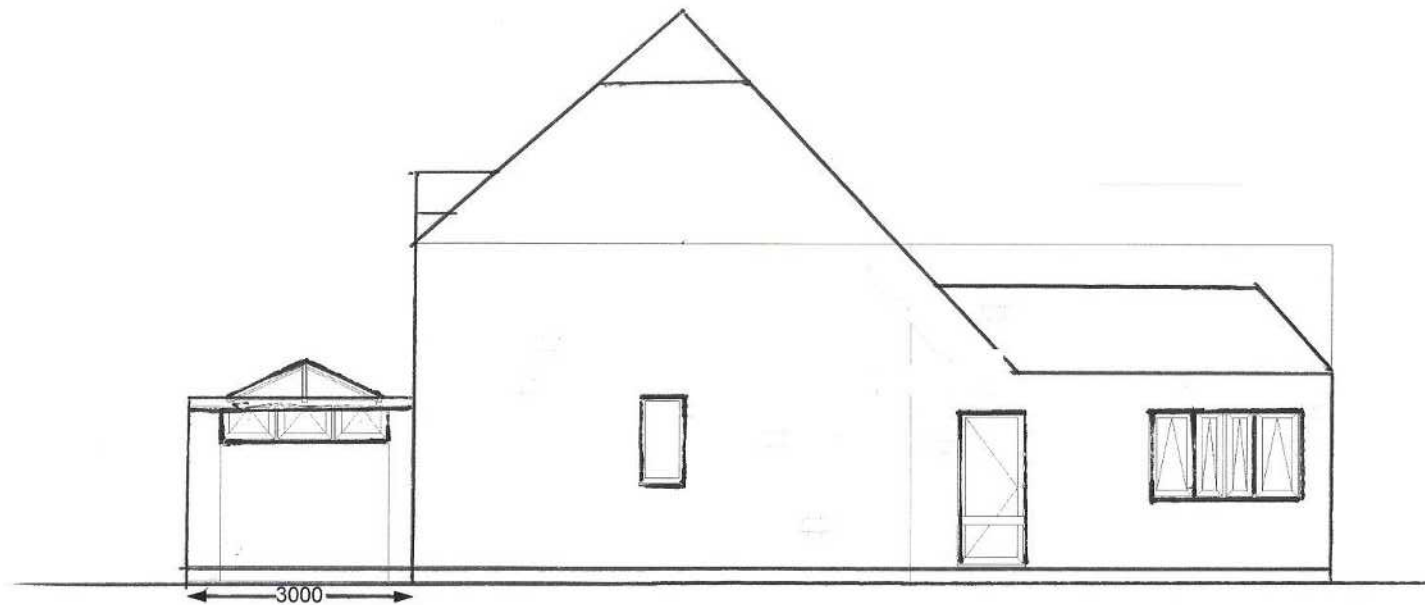

Proposed Site Address

2 OLD MOAT CLOSE
SHRIPNEY
WEST SUSSEX
PO22 9UP



A4

Drawing Scale: 1:100

Crofton Home Improvements Centre

244-258 West Street

Fareham
PO16 0HS
Hants



Tel: 01329 665025
Fax: 01329 221104