
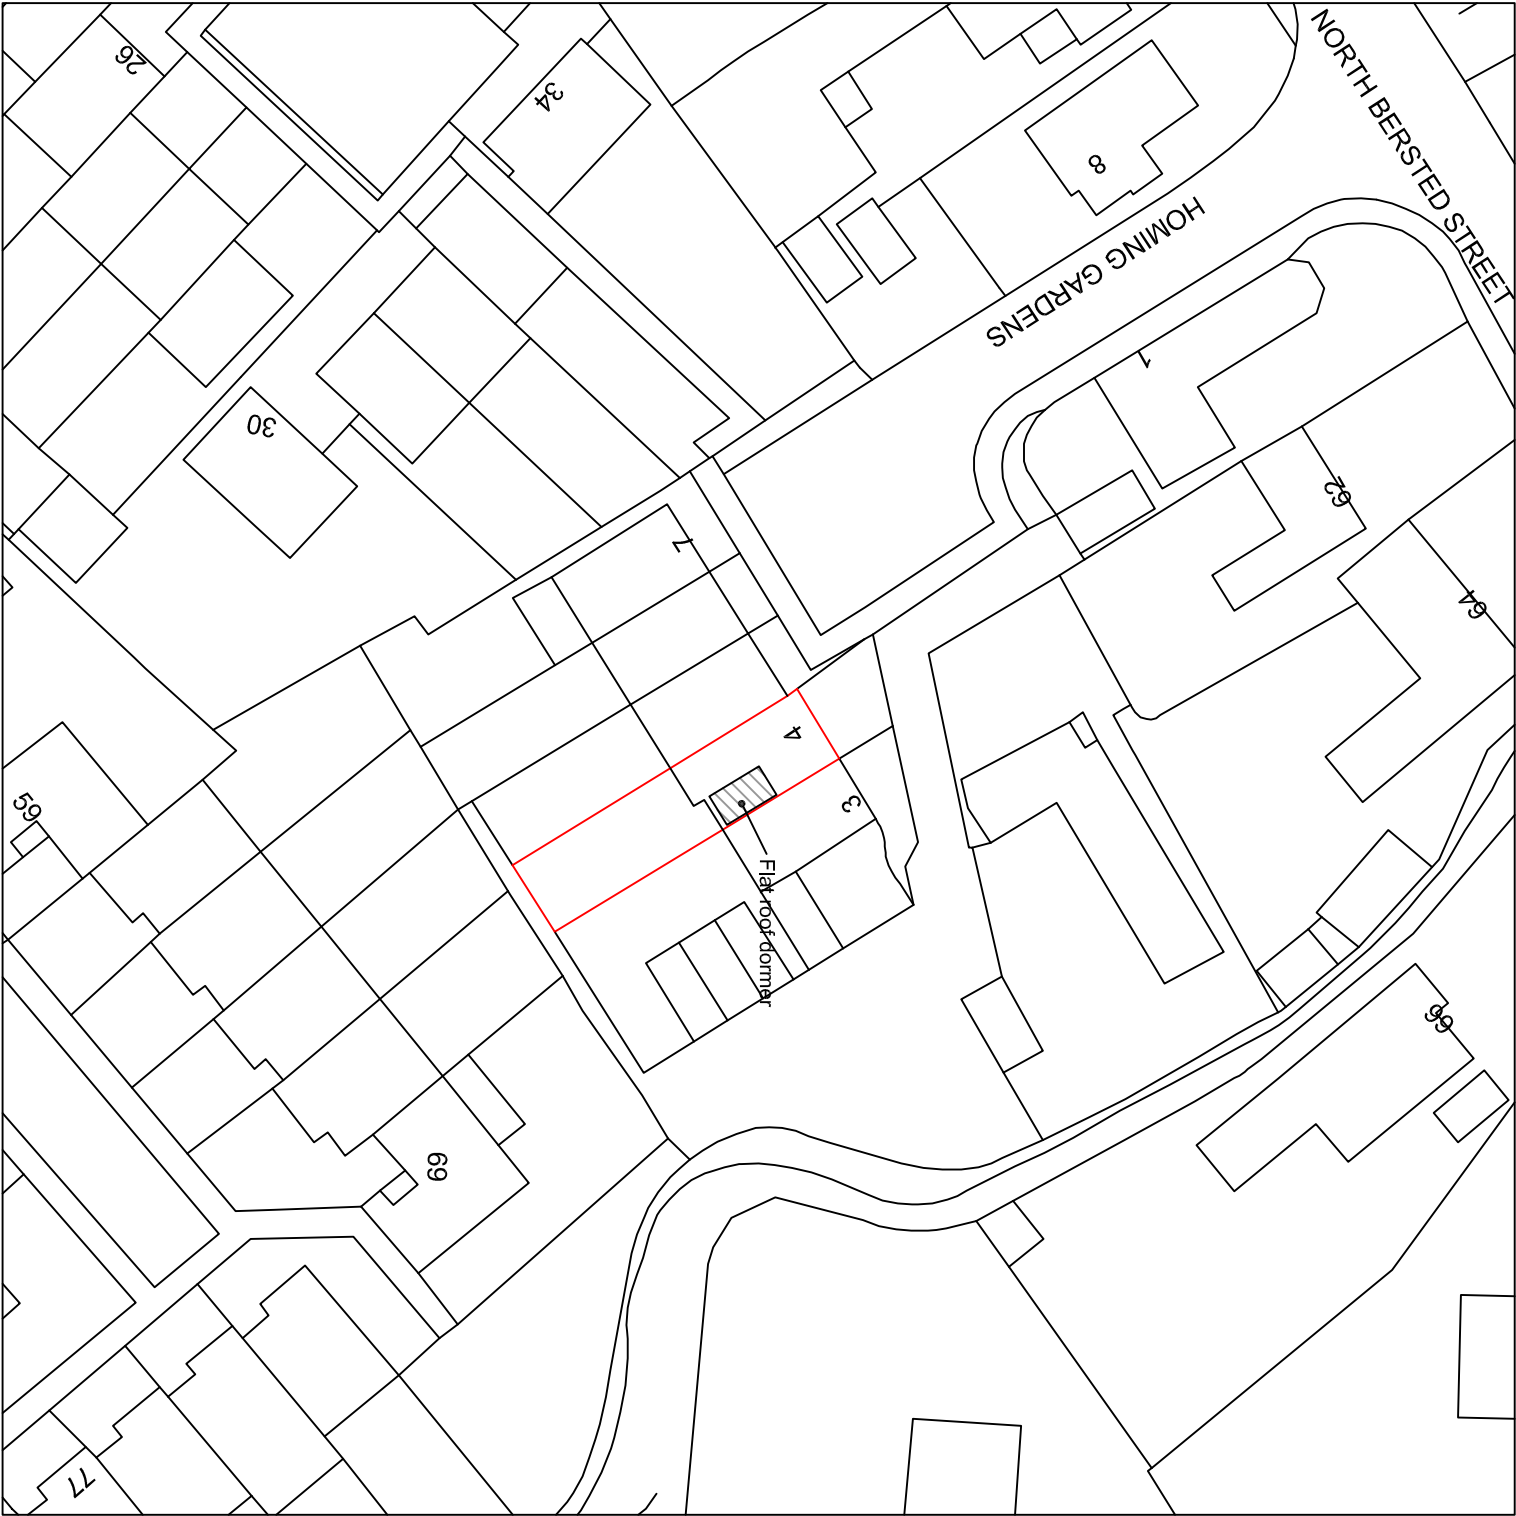
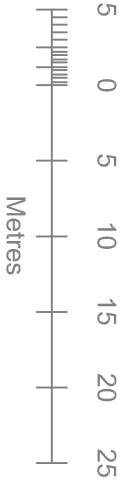


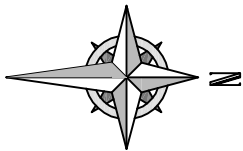

Your Home Plans Ltd
Drop Anchor, Drift Lane,
Bosham, West Sussex, PO18 8PP
Tel: 01243 572414
june@yourhomeplans.co.uk

4 Homing Gardens
Bognor Regis
West Sussex
PO22 9AJ

Block Plan

Project Number: 4HOM-14	Drawing No:
Date: 29th April 2014	01
Drawn By: Your Home Plans Ltd	
Checked By: JEG	Scale: 1:500 A3