


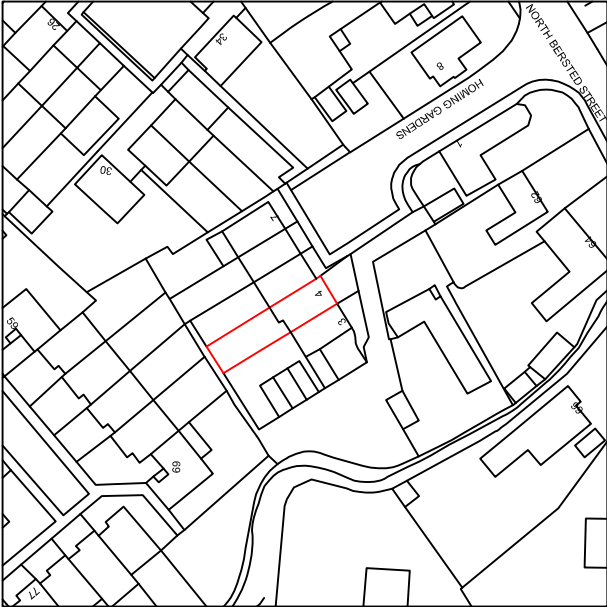

Your Home Plans Ltd Drop Anchor, Drift Lane, Bosham, West Sussex, PO18 8PP Tel: 01243 572414 june@yourhomeplans.co.uk		Mr Payne 4 Homing Gardens Bognor Regis West Sussex PO22 9AJ		Location Map	
Project Number: 50LN-13		Date: 16th April 2014		Drawing No: 01	
Drawn By: Your Home Plans Ltd		Checked By: JEG		Scale: 1:1250 A4	