




All dimensions should be checked on site by contractor.
Allow for 10% margin or error
due to variations along existing
building elements

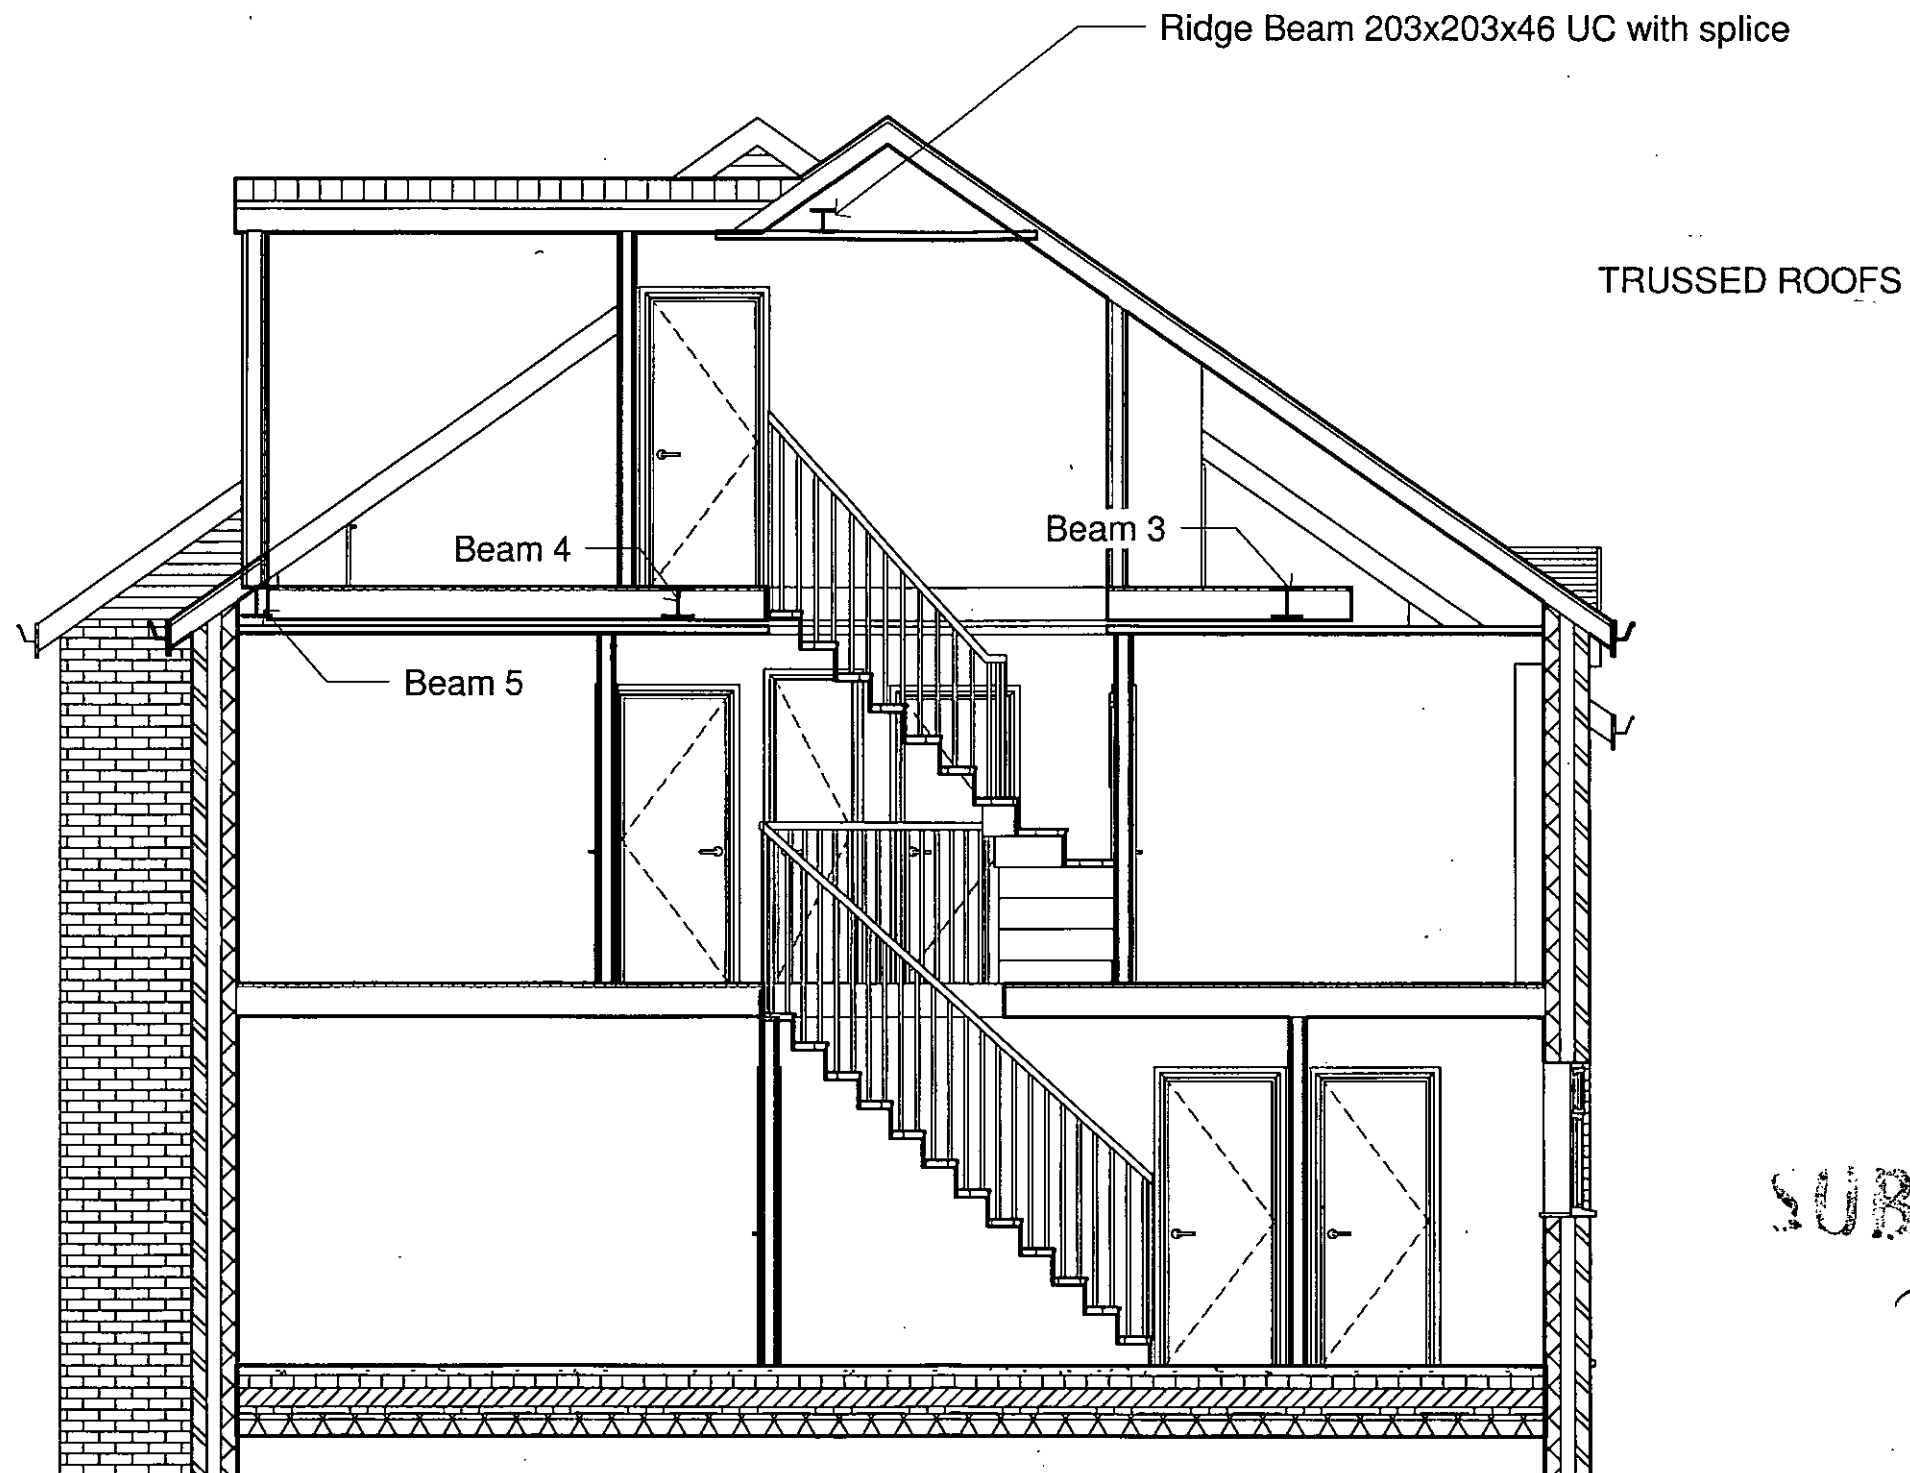

SUBSTITUTION

5.6.14

5.6.14

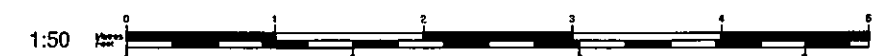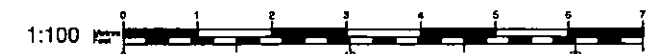

Your Home Plans

Tel: 0800 6127 664
www.yourhomeplans.co.uk

No.	Description	Date

Mr M Payne
4 Homing Gardens
Bognor Regis
West Sussex
PO22 9AJ

Section

Project number 4HOM-14
Date 29th March 2014
Drawn by June Grinstead
Checked by Checker

A107

Scale 1 : 50