


All dimensions should be checked on site by contractor.
Allow for 10% margin or error due to variations along existing building elements

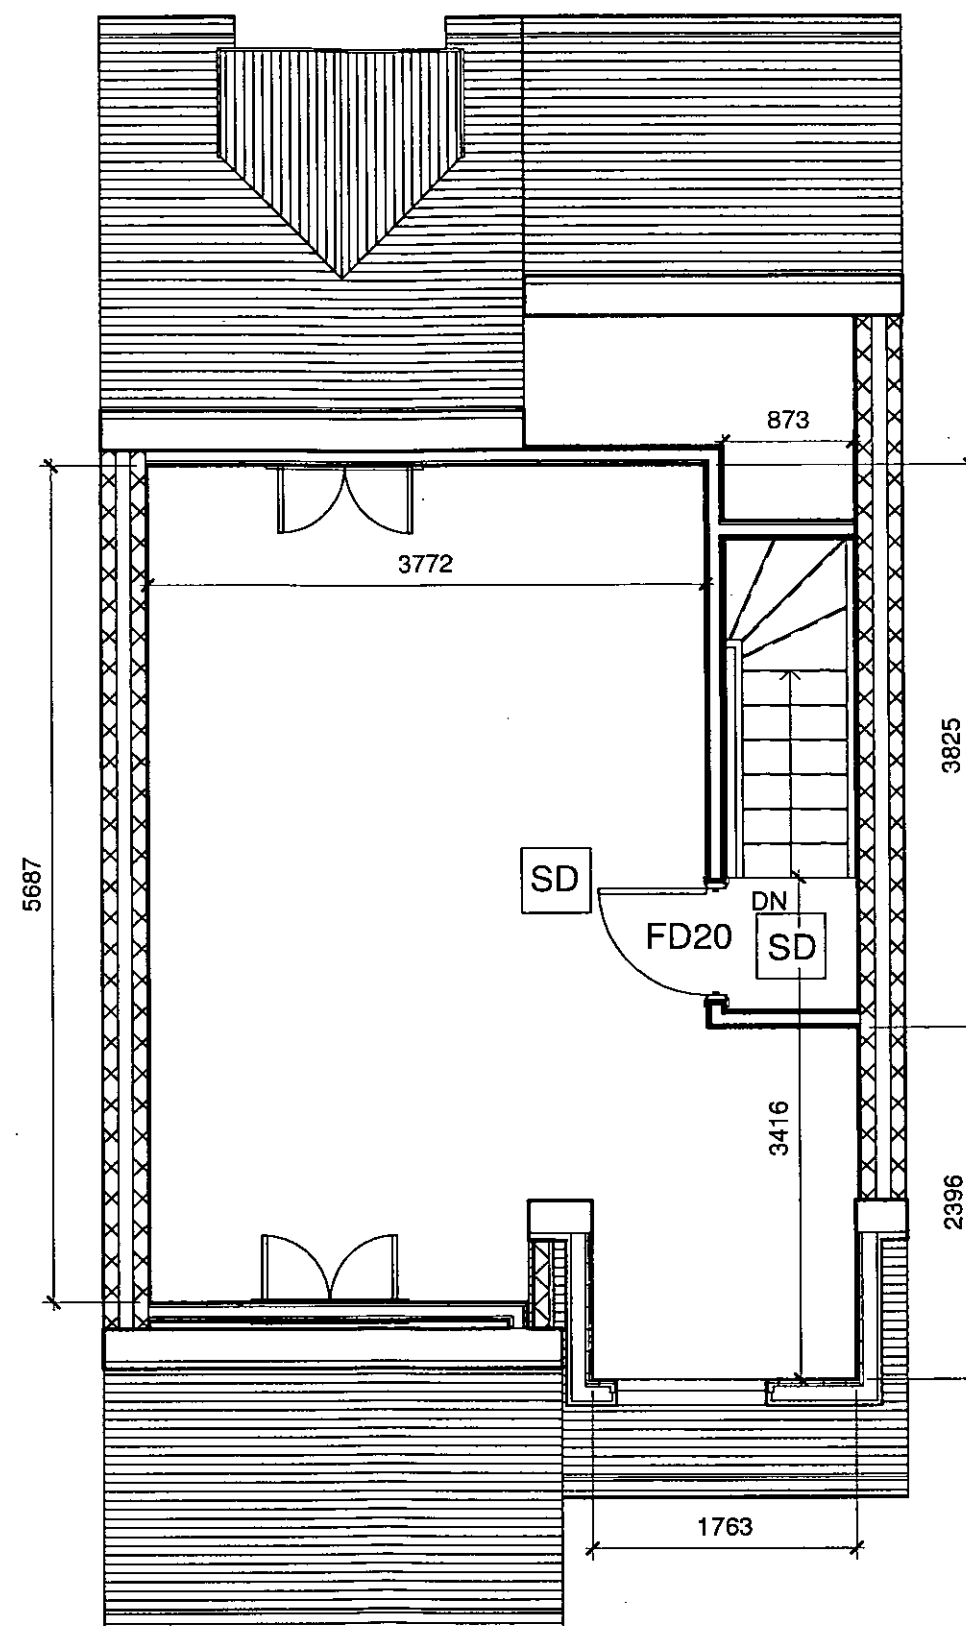

Proposed Second Floor
1 : 50



Your Home Plans

Tel: 0800 6127 664
www.yourhomeplans.co.uk

No.	Description	Date

Mr M Payne
4 Homing Gardens
Bognor Regis
West Sussex
PO22 9AJ

Proposed Second Floor

Project number 4HOM-14
Date 29th March 2014
Drawn by June Grinstead
Checked by Checker

A105

Scale 1 : 50