
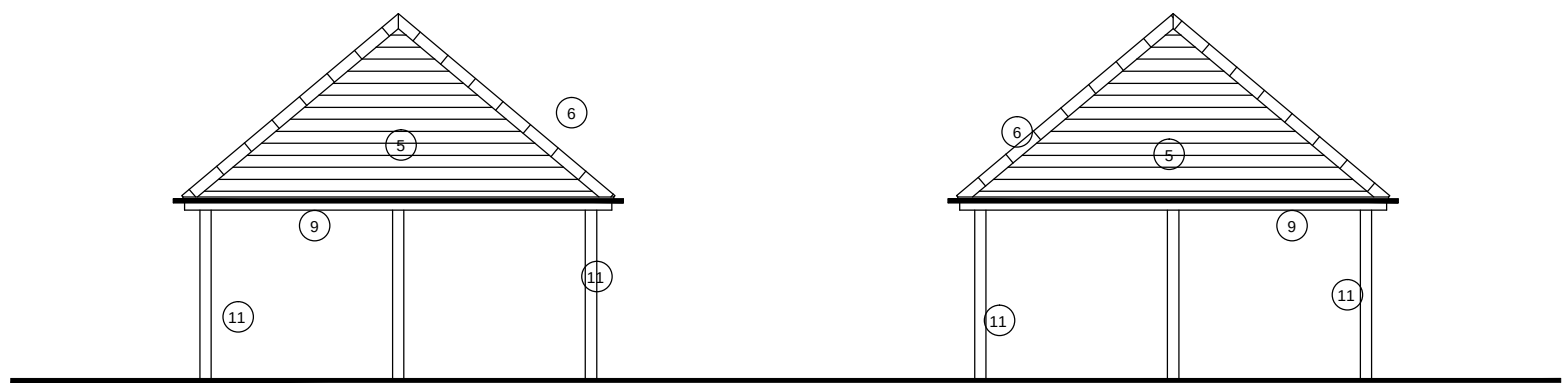
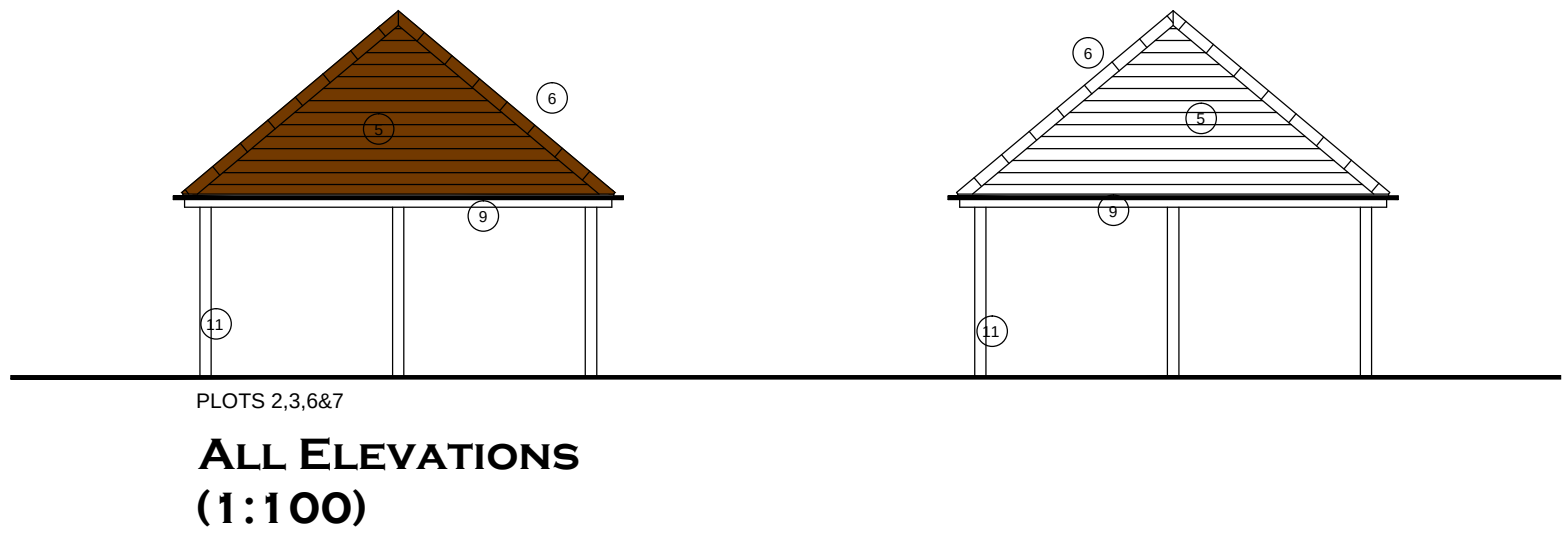
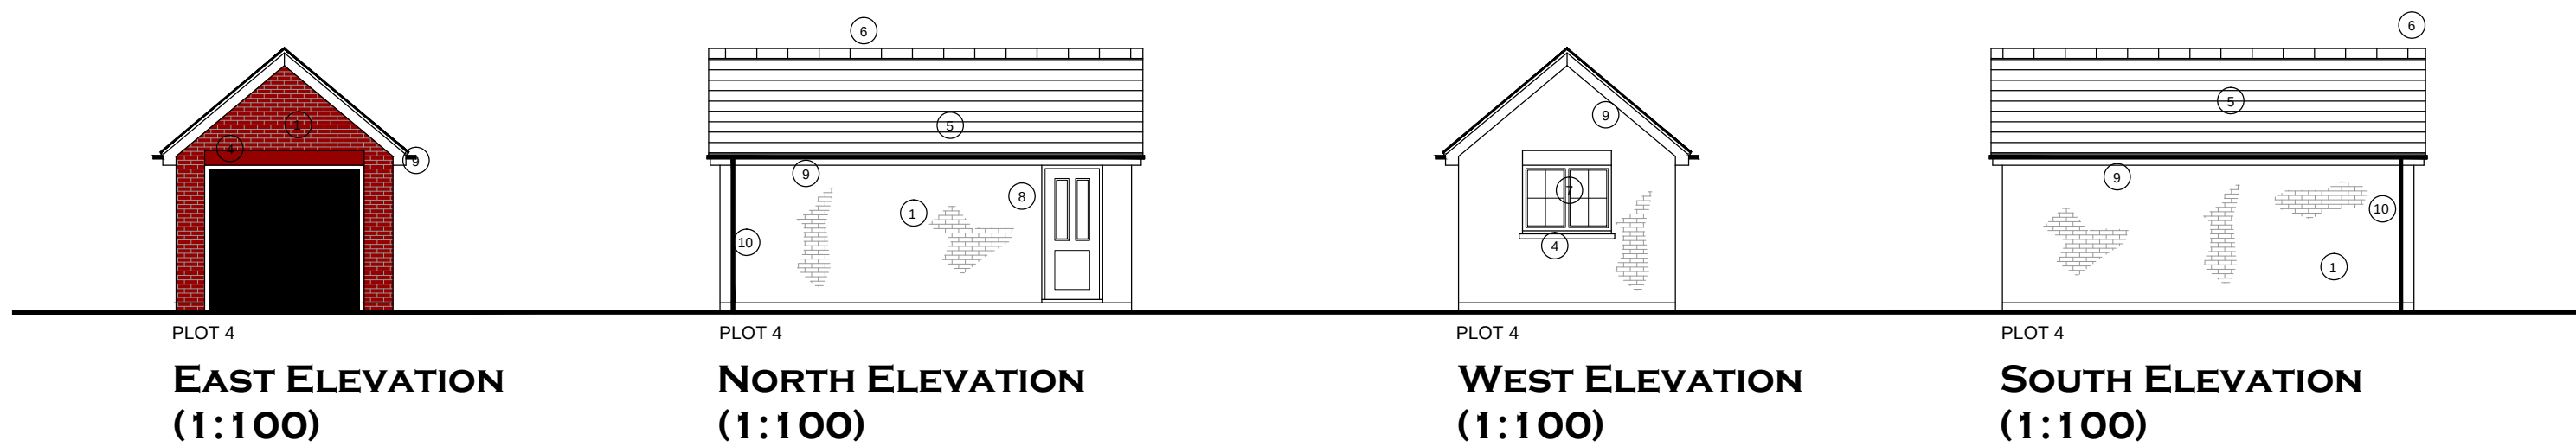
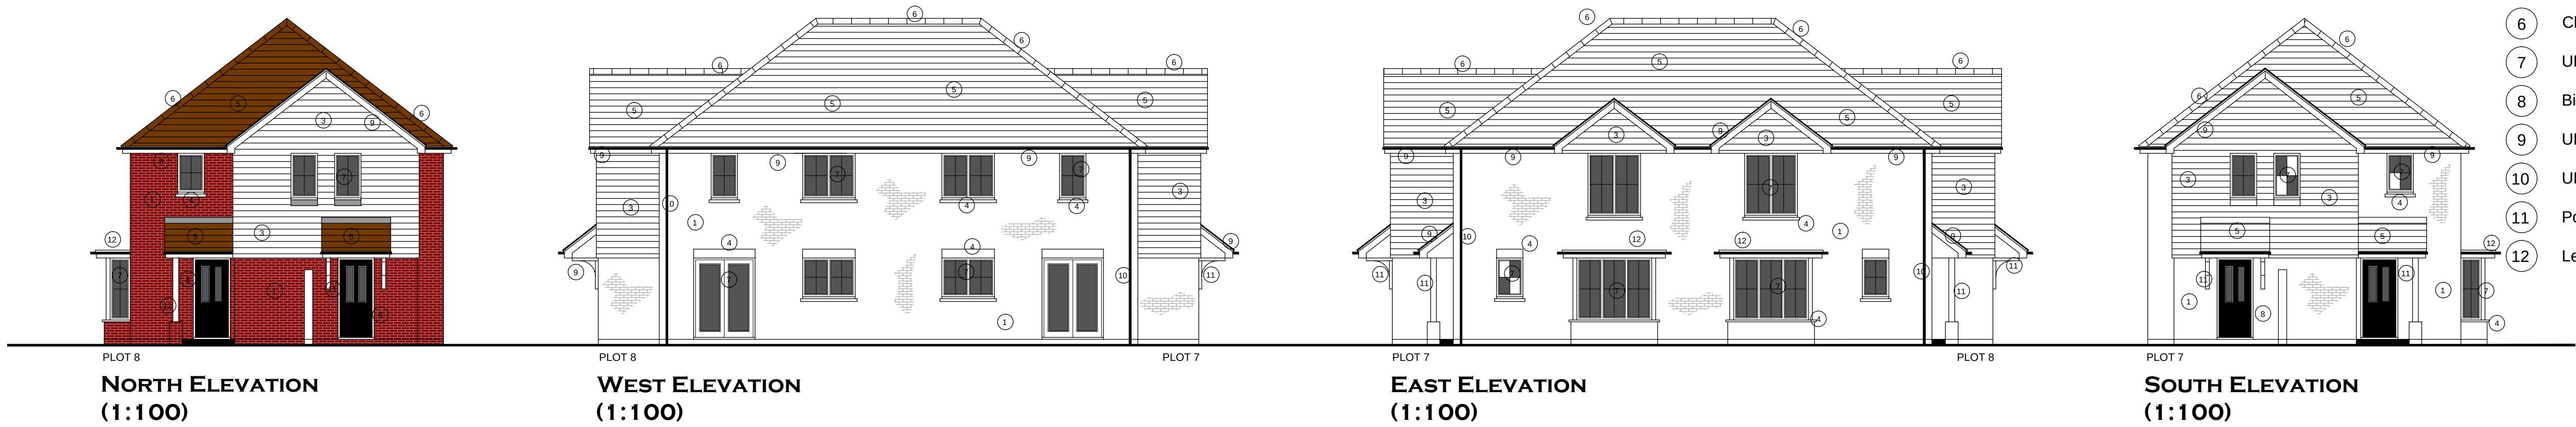


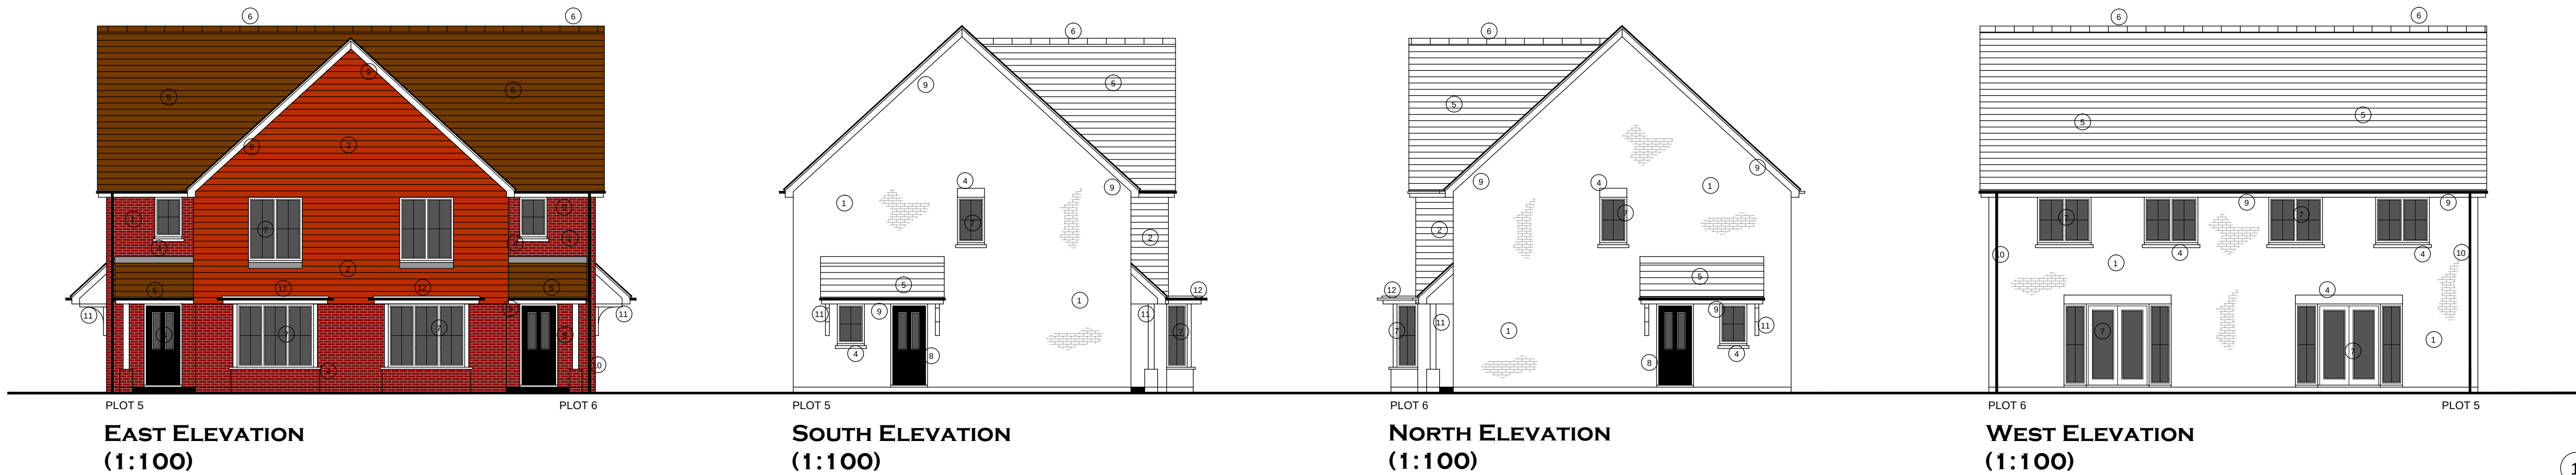

Notes

THIS DRAWING IS THE COPYRIGHT OF VIVID DESIGN STUDIO LTD AND MUST NOT BE COPIED, ALTERED OR REPRODUCED IN ANY WAY NEITHER PASSED TO A THIRD PARTY WITHOUT THEIR WRITTEN PERMISSION.

DIMENSIONS TO BE CHECKED ON SITE BEFORE COMMENCING WORK AND ANY DISCREPANCIES SHALL BE REPORTED TO THE DESIGNER. FIGURED DIMENSIONS MUST BE TAKEN IN PREFERENCE TO SCALED DIMENSIONS.

Rev:-	Description:-	Date:-	Chkd by:-

Materials Key

- 1 Facing Brickwork
HOSKINS BRICKS LTD - Old Farmhouse
- 2 Tile Hanging
REDLAND - Rosemary Craftsman Clay Tile Albury Sanded Finish
- 3 Cladding
HARDIEPLANK - Cedar Board Artic White
- 4 Feature Soldier Courses & Cills
HOSKINS BRICKS LTD - Old Farmhouse
- 5 Clay Tiles
MARLEY EXTERNIT - Acme Single Camber Heather Blend
- 6 Clay Rounded Ridge and Hip Tiles Heather Blend
- 7 UPVC Windows and Bi Fold Doors - White
- 8 Birtley GRP Front & Side Doors and Garage Doors - Black
- 9 UPVC Fascias and Soffits - White
- 10 UPVC Rainwater Goods - Black
- 11 Porches Softwood Timber Posts & Brackets - White
- 12 Lead Flat Roofs to Bay Windows



The Barn, Calcot Mount Business Park, Calcot Lane,
Curdridge, Southampton, Hampshire, SO32 2BN
Tel: 01489 786670
Email: info@vividdesignstudio.co.uk
Website: www.vividdesignstudio.co.uk

Project:-
Proposed Residential Development
21 Bucksham Avenue
Bognor Regis
West Sussex

Title:-
Proposed Elevation Materials

Client:-
Shopland Gray Developments Ltd

Scale:-
1:100 (@A1)

Drawn By:- PJD Checked By:-

Date:- 23/08/15 Date:-

Job.No:- 120096 Drg.No:- Rev:- 13