


Bersted Park Signs

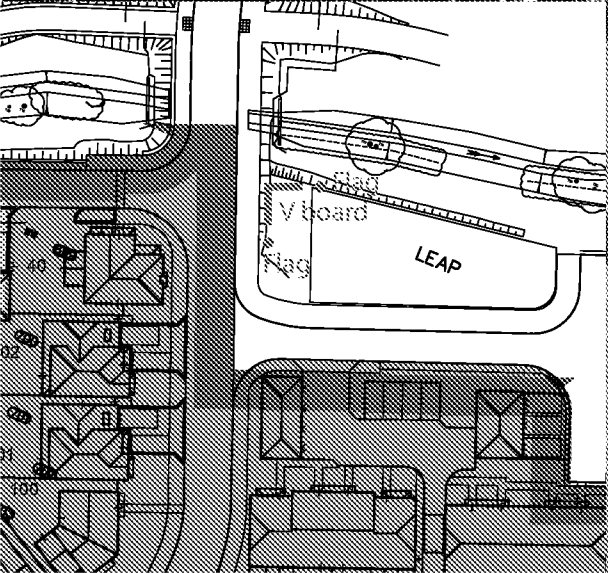

Client:	Berkley Homes (Southern) Ltd
Job Title:	Bersted Park Sign Refresh
Job No:	EH102965
Drawn By:	Dom
File name:	104411 Bersted Park v7
Date:	16 April 2018 1:21 PM



Size:	1500 x 1500mm
Bleed:	1.2mm
Printer:	250
Material:	3mm ACM
Seal:	Gloss
Substrate:	

☒	Kongsberg Cut
☐	Mimaki Plotter Cut
☐	Hand Cut
☐	Wallsaw Cut
Qty:	1 of each

Approved by:

octink

All structures are constructed to high standards and in accordance with good industry practice. In signing this artwork off as 'approved', the buyer acknowledges that the structures will be manufactured and erected in accordance with the specification and to standards outlined on this drawing. The buyer also acknowledges that (unless specifically stated) the structures are not intended to be permanent and that the agreed specification and standards do not accord with applicable standards published by the British Standards Institution.

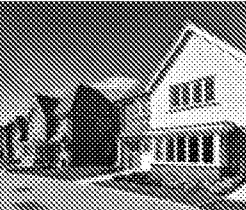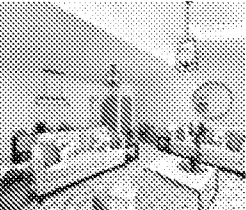



SONNING QUARTER

A stylish collection of 3 & 4 bedroom homes from £299,950*

VISIT OUR SALES SUITE >>>
CALL 01243 210 423

www.berstedpark.co.uk  **Berkeley**
Designed for life

*Subject to terms and conditions.

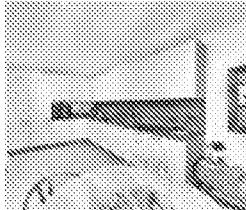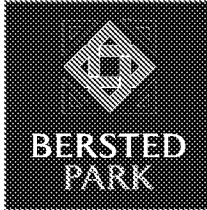

SONNING QUARTER

A stylish collection of 3 & 4 bedroom homes from £299,950*

VISIT OUR SALES SUITE
CALL 01243 210 423

www.berstedpark.co.uk  **Berkeley**
Designed for life

*Subject to terms and conditions.

1,500

418

1,500

141

92

64

51

67

40

13



SONNING QUARTER

A stylish collection of 3 & 4 bedroom homes from £299,950*

VISIT OUR SALES SUITE >>>

CALL 01243 210 423

www.berstedpark.co.uk



*Subject to terms and conditions

White

C=100 M=85 Y=43 K=47

c100m85y44k46

c35m46y53k6

c22m24y41k0

c100m85y43k47

White

C=100 M=85 Y=43 K=47

c100m85y44k46

c35m46y53k6

c22m24y41k0

c100m85y43k47

Client:	Berkley Homes (Southern) Ltd
Job Title:	Bersted Park Sign Refresh
Job No:	EH102965
Drawn By:	Dom
File name:	104411 Bersted Park v7
Date:	16 April 2018 1:21 PM

Size:	1500 x 1500mm
Bleed:	1.2mm
Printer:	250
Material:	3mm ACM
Seal:	Gloss
Substrate:	


- ☒ Kongsberg Cut
- ☐ Mimaki Plotter Cut
- ☐ Hand Cut
- ☐ Wallsaw Cut

Approved by:

octink

All structures are constructed to high standards and in accordance with good industry practice. In signing this artwork off as 'approved', the buyer acknowledges that the structures will be manufactured and erected in accordance with the specification and to standards outlined on this drawing. The buyer also acknowledges that (unless specifically stated) the structures are not intended to be permanent and that the agreed specification and standards do not accord with applicable standards published by the British Standards Institution.

Qty: 1 of each

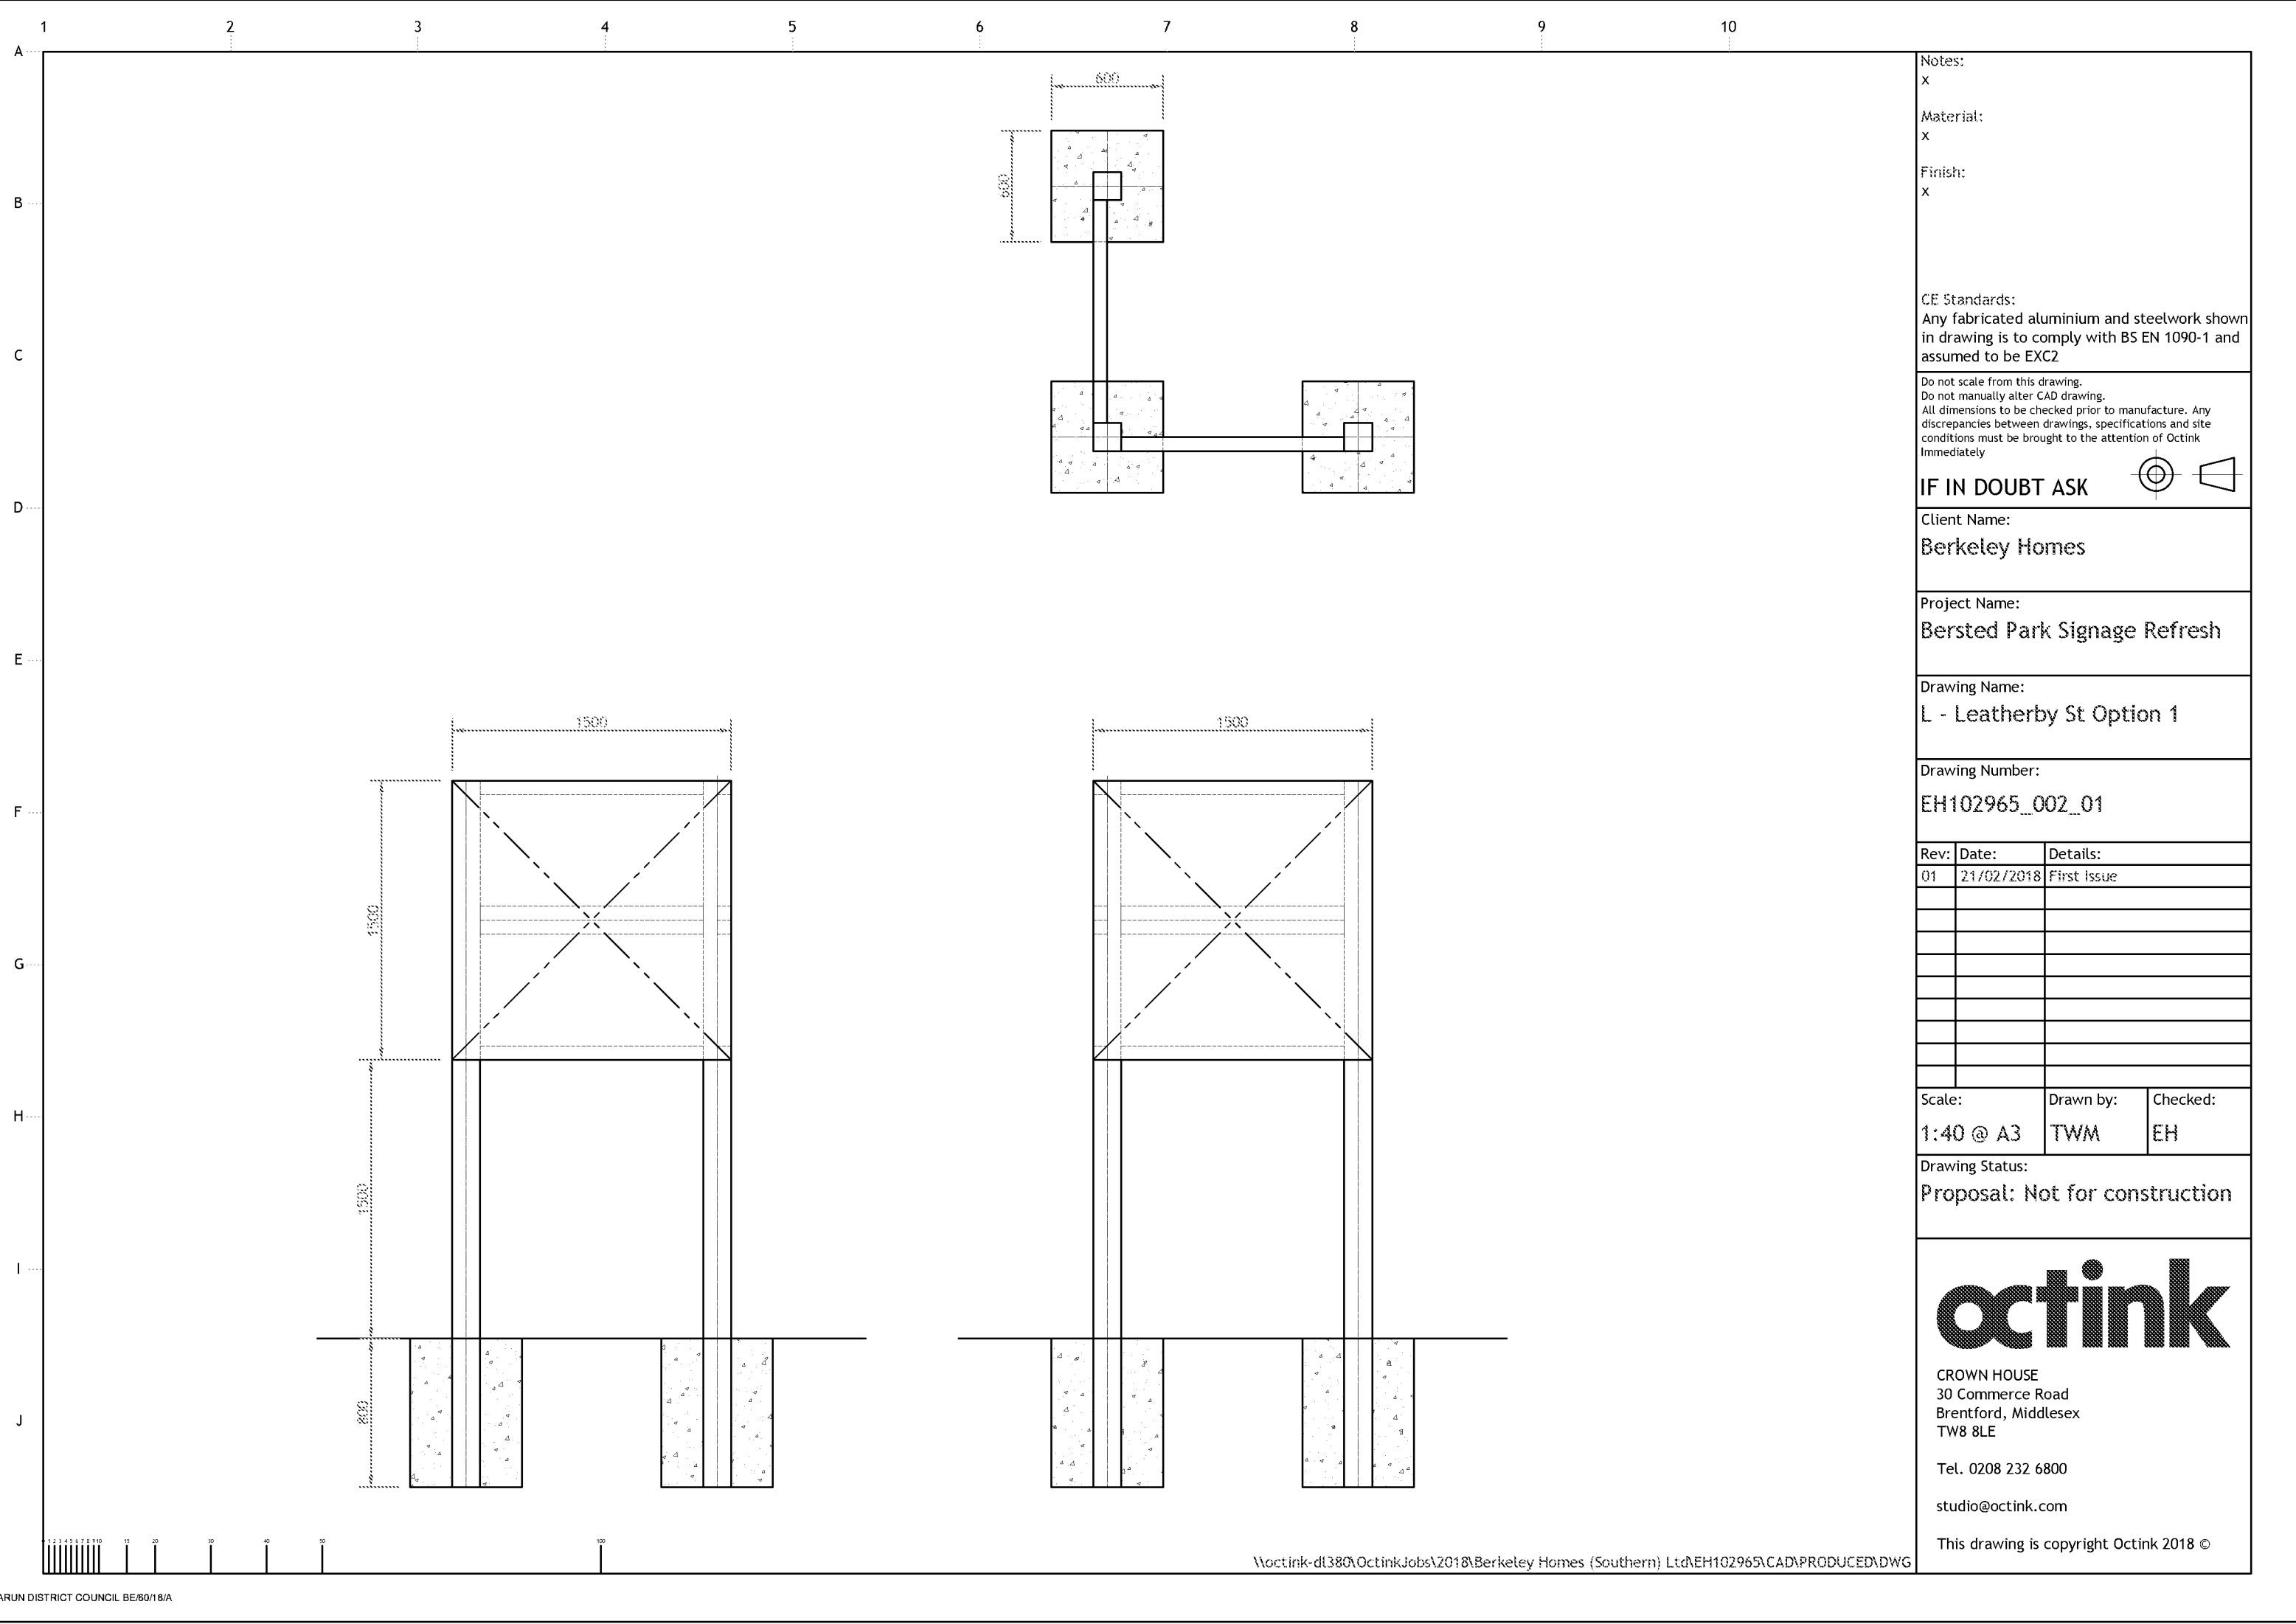

Notes:
X


Material:
X

Finish:
X

CE Standards:
Any fabricated aluminium and steelwork shown in drawing is to comply with BS EN 1090-1 and assumed to be EXC2

Do not scale from this drawing.
Do not manually alter CAD drawing.
All dimensions to be checked prior to manufacture. Any discrepancies between drawings, specifications and site conditions must be brought to the attention of Octink Immediately

IF IN DOUBT ASK

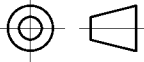

Client Name:
Berkeley Homes

Project Name:
Bersted Park Signage Refresh


Drawing Name:
L - Leatherby St Option 1

Drawing Number:
EH102965__002__01

Rev:	Date:	Details:
01	21/02/2018	First issue

Scale:	Drawn by:	Checked:
1:40 @ A3	TWM	EH

Drawing Status:
Proposal: Not for construction

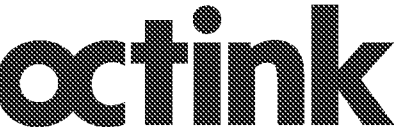


CROWN HOUSE
30 Commerce Road
Brentford, Middlesex
TW8 8LE

Tel. 0208 232 6800

studio@octink.com

This drawing is copyright Octink 2018 ©

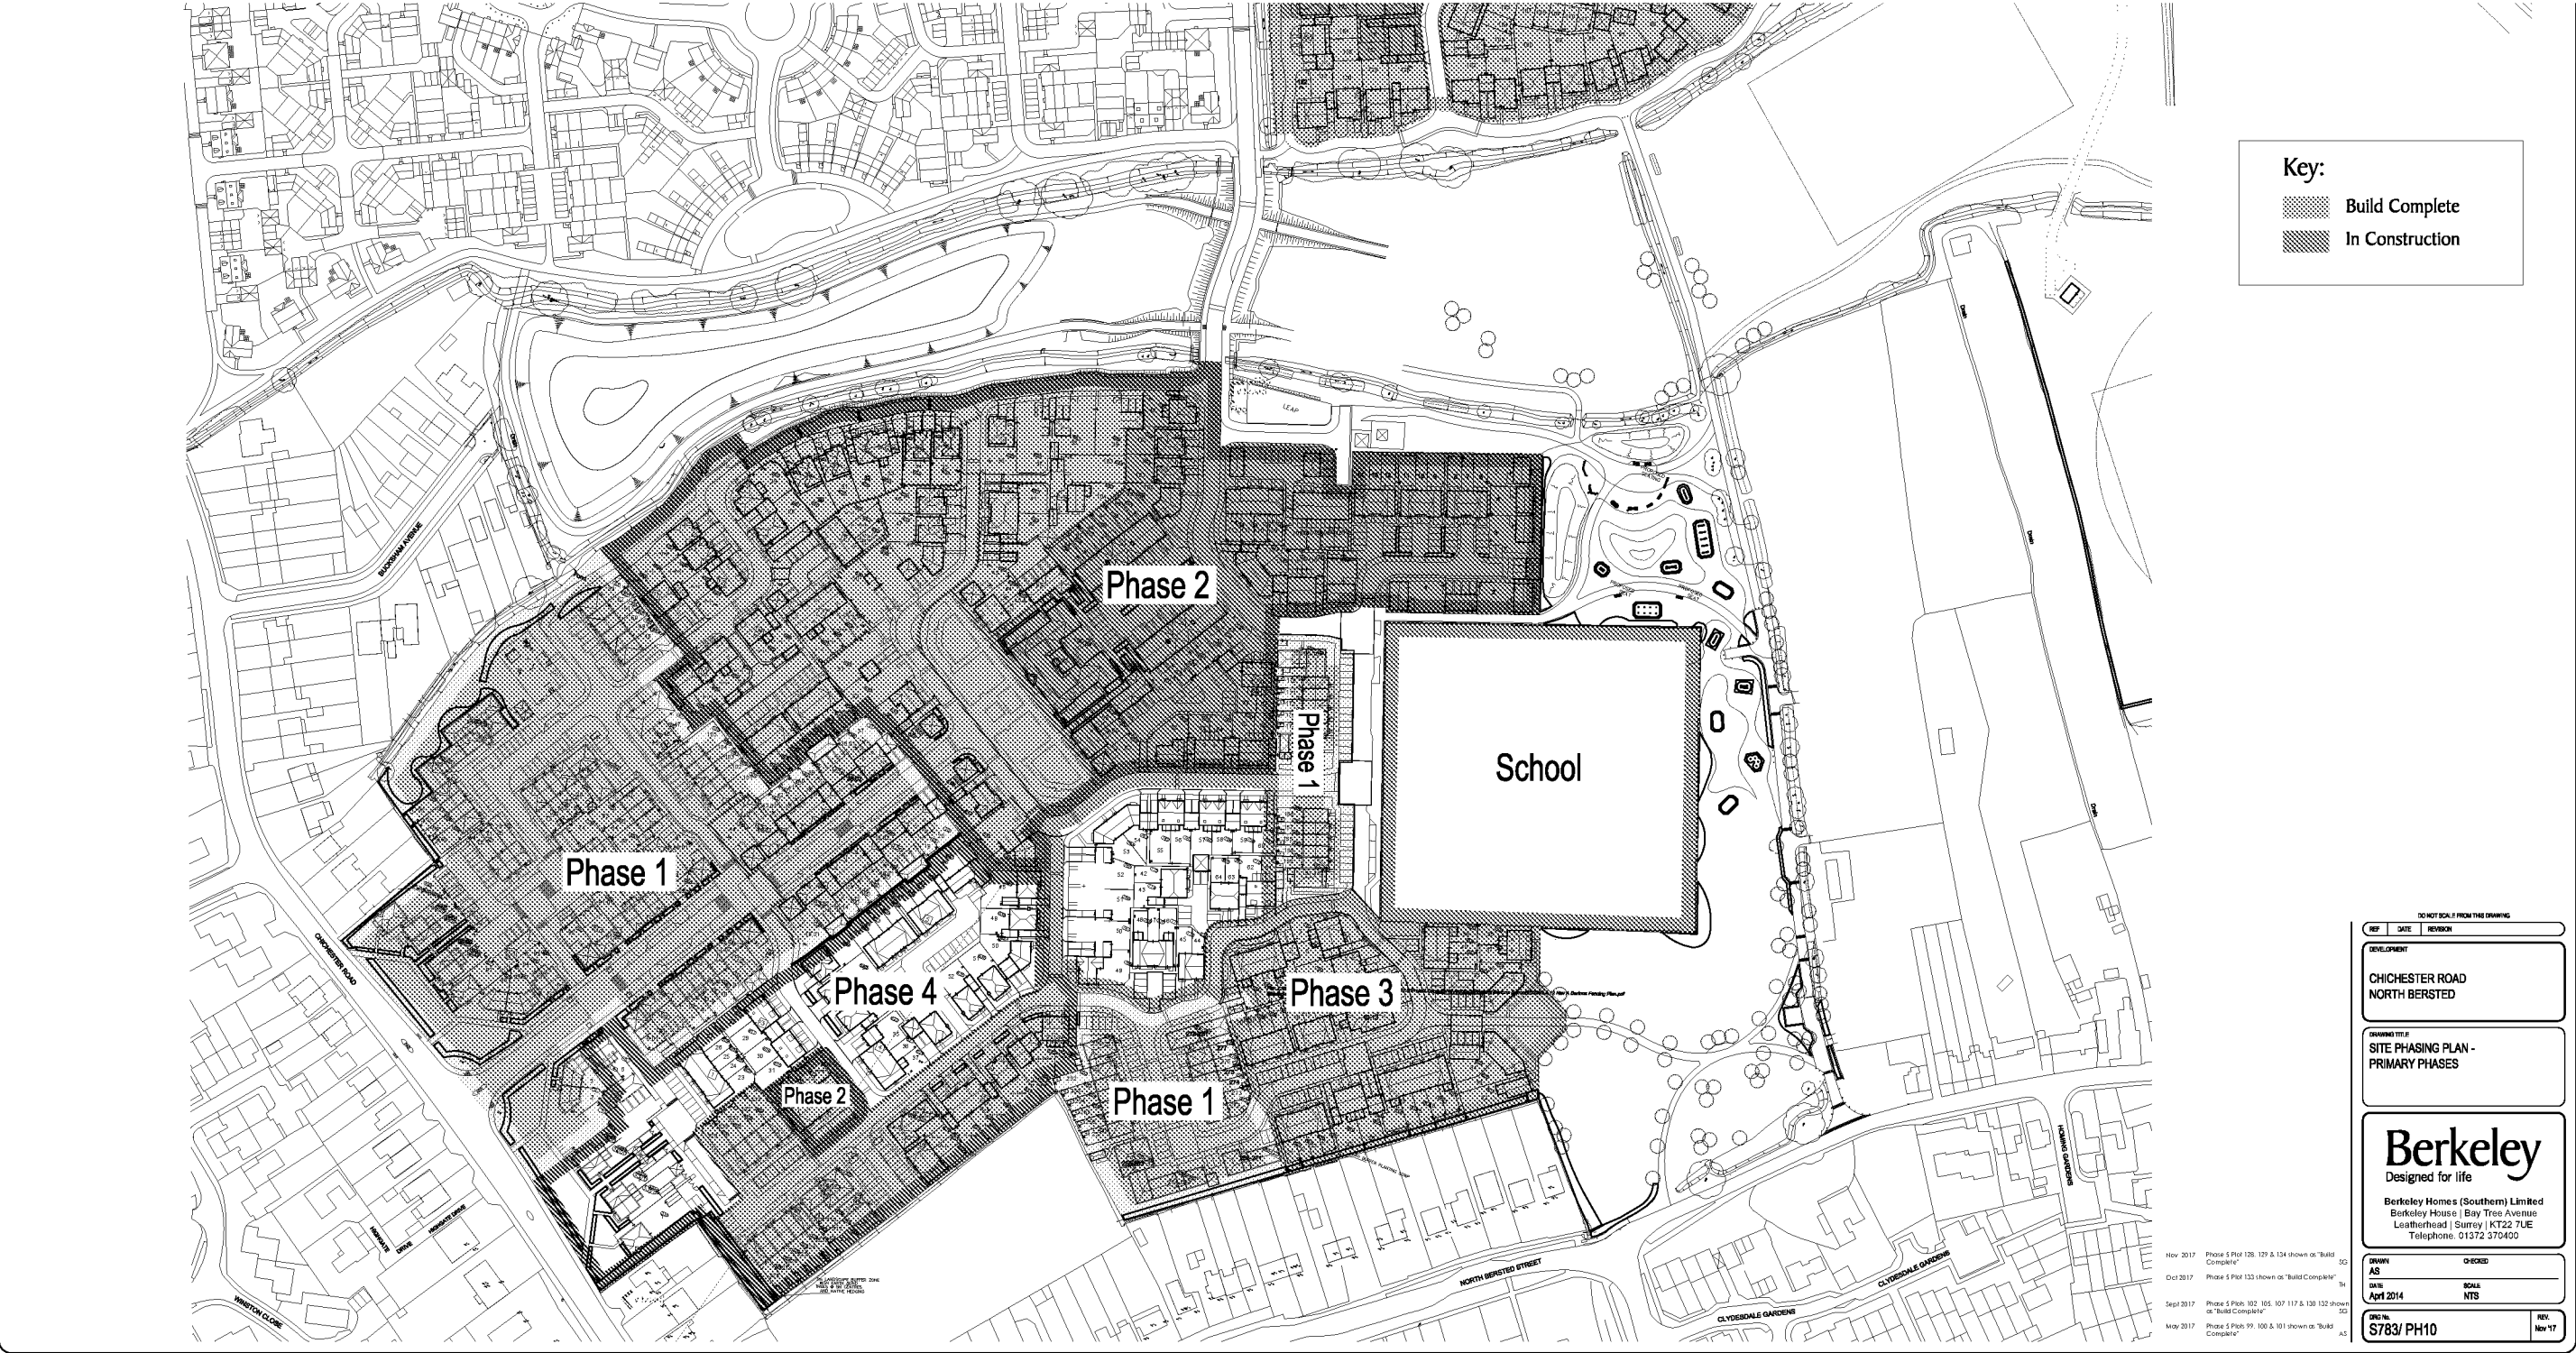

Client: Berkley Homes (Southern) Ltd

Job Title: Bersted Park Sign Refresh

Job No: EH102965

Drawn By: Dom

File name: 104411 Bersted Park v7

Date: 16 April 2018 1:21 PM

Size:

Bleed:

Printer:


Material:

Seal:

Substrate:

Approved by:

Qty: 1 of each

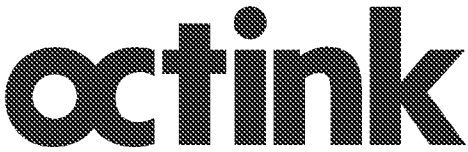


All structures are constructed to high standards and in accordance with good industry practice. In signing this artwork off as 'approved', the buyer acknowledges that the structures will be manufactured and erected in accordance with the specification and to standards outlined on this drawing. The buyer also acknowledges that (unless specifically stated) the structures are not intended to be permanent and that the agreed specification and standards do not accord with applicable standards published by the British Standards Institution.

Thank You.

Please feel free to get in touch with any questions you may have.



Stefan Dobriyanov
Project Manager

 

Octink
30 Commerce Road
Brentford,
Middlesex
TW8 8LE

