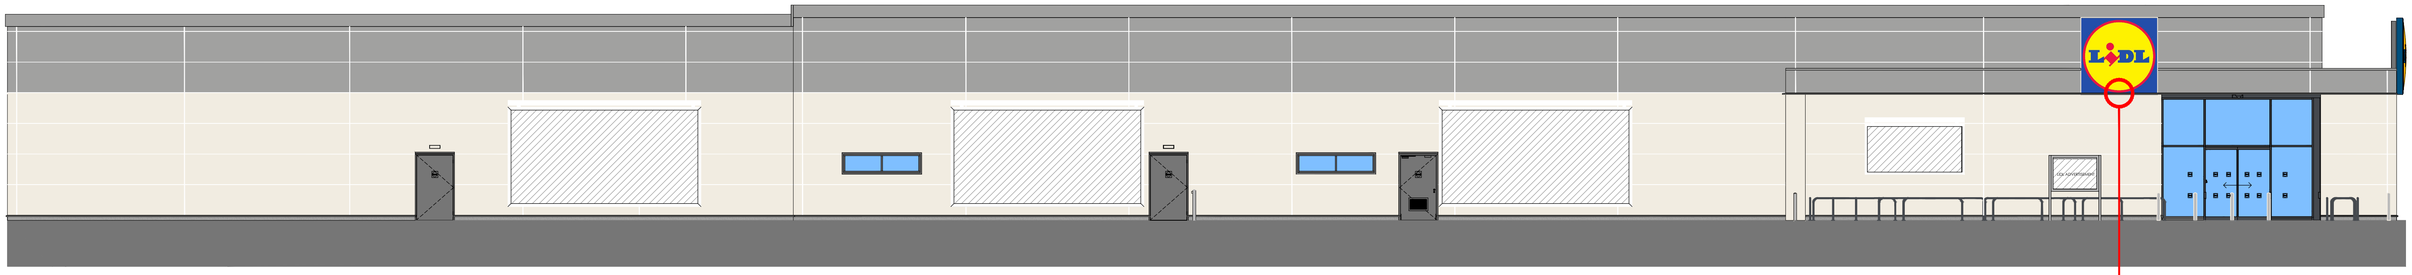

PROPOSED FRONT ELEVATION
SCALE 1:100

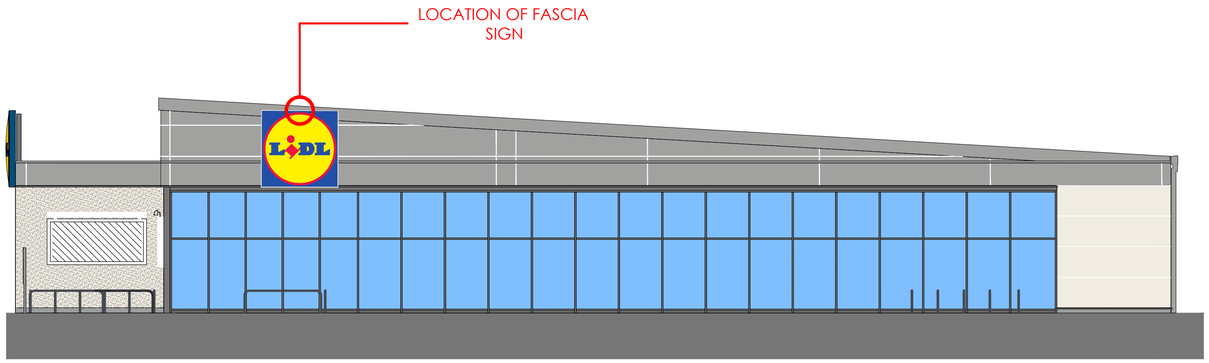

PROPOSED SIDE ELEVATION
SCALE 1:100

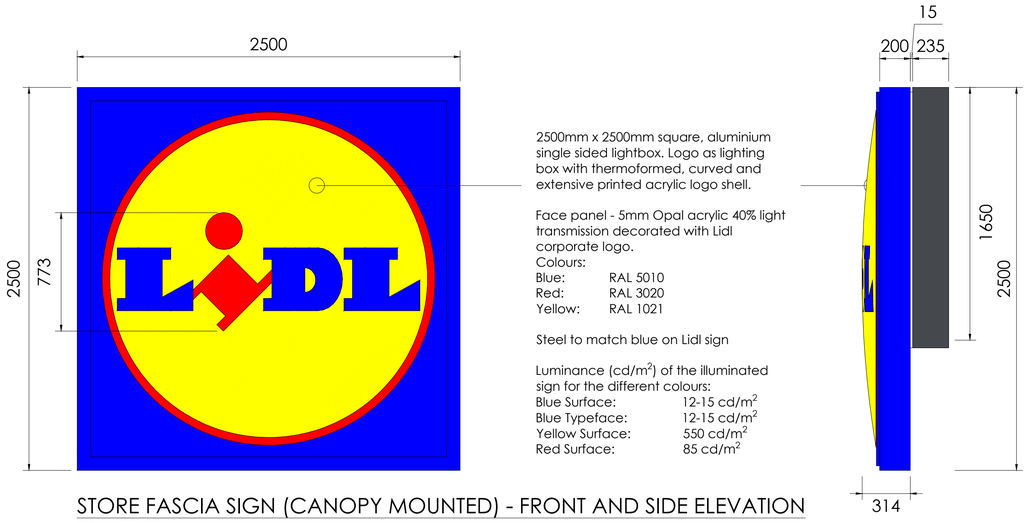

2500mm x 2500mm square, aluminium single sided lightbox. Logo as lighting box with thermoformed, curved and extensive printed acrylic logo shell.

Face panel - 5mm Opal acrylic 40% light transmission decorated with Lidl corporate logo.
Colours:
Blue: RAL 5010
Red: RAL 3020
Yellow: RAL 1021

Steel to match blue on Lidl sign

Luminance (cd/m^2) of the illuminated sign for the different colours:
Blue Surface: 12-15 cd/m^2
Blue Typeface: 12-15 cd/m^2
Yellow Surface: 550 cd/m^2
Red Surface: 85 cd/m^2

STORE FASCIA SIGN (CANOPY MOUNTED) - FRONT AND SIDE ELEVATION
SCALE 1:20

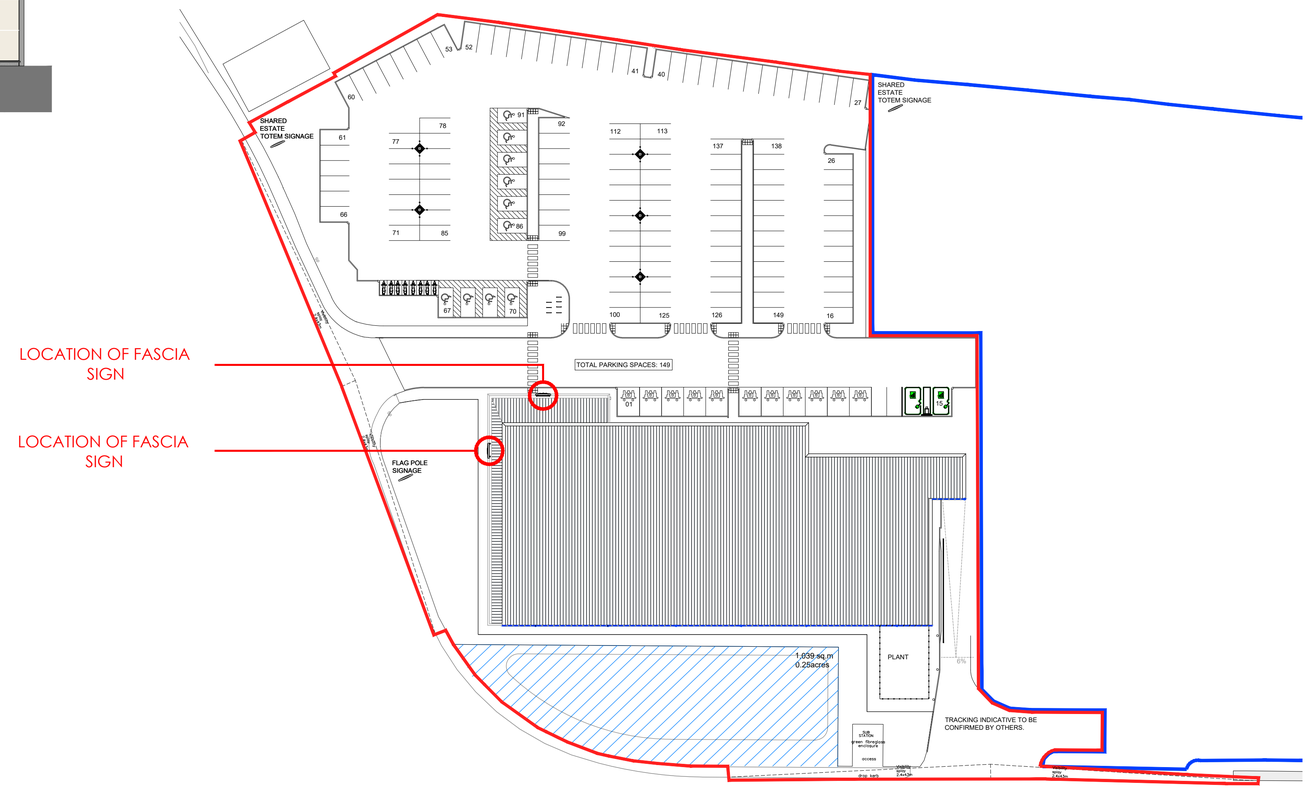

PROPOSED SITE PLAN
SCALE 1:500

0 1m
SCALE 1:20 @ A1

0 5m 10m
SCALE 1:100 @ A1

0 10m 20m 30m 40m 50m
SCALE 1:500 @ A1

RIBA Chartered Practice
CIAT REGISTERED PRACTICE
RICS

IMPORTANT INFORMATION
Dimensions to be confirmed on site prior to start of works and ODAS to be informed of discrepancies immediately. No dimensions to be scaled from this drawing.
All materials and works are to be carried out in accordance with current British Standards, Euro Codes, Planning Approval, current Building Regulations and Codes of Practice as appropriate.
Party Wall Act - Notices under the Party Wall Act are to be served by the property owner or appointed third party by property owner.
Health and Safety - CDM 2015 Regulations apply to all construction works to be carried out and apply to designers, contractors and the client. As such all parties have duties under these regulations.

PLEASE NOTE:

ALL CORPORATE LIDL LOGO/SIGNAGE WILL TURN OFF 1 HOUR AFTER STORE CLOSURE.

ALL CAR PARK LIGHTING (SITE SPECIFIC WHERE REQUIRED) WILL TURN OFF 30 MINUTES FOLLOWING STORE CLOSURE.

Notes

Rev	Date	Description	Revised By	Checked By

Revisions

Client:
LIDL GREAT BRITAIN LTD.
FOXES PARK, BROWNHILL WAY,
SOUTHAMPTON, SO16 QAW
Project Name:
BOGNOR REGIS
OLDLANDS FARM

Drawing Title:
PROPOSED FASCIA SIGNS

Drawing Status: PLANNING

Project No: 18179
Drawing No: AD 502
Drawn By: EH
Checked By: LMC
Date: JUN 2020
Scale @ A1: AS SHOWN

ARCHITECTURE

ONE DESIGN
ARCHITECTURAL SERVICES
One Design Architectural Services Ltd
Unit 1 Merchants Quay,
Phase II, Ashley Lane, Shipley,
West Yorkshire, BD17 7DB
Tel: 01274 591188
www.onedesignarchs.com
mail@onedesignarchs.com
Registered in England & Wales No: 8355643

ARUN DISTRICT COUNCIL 08/06/2021A