


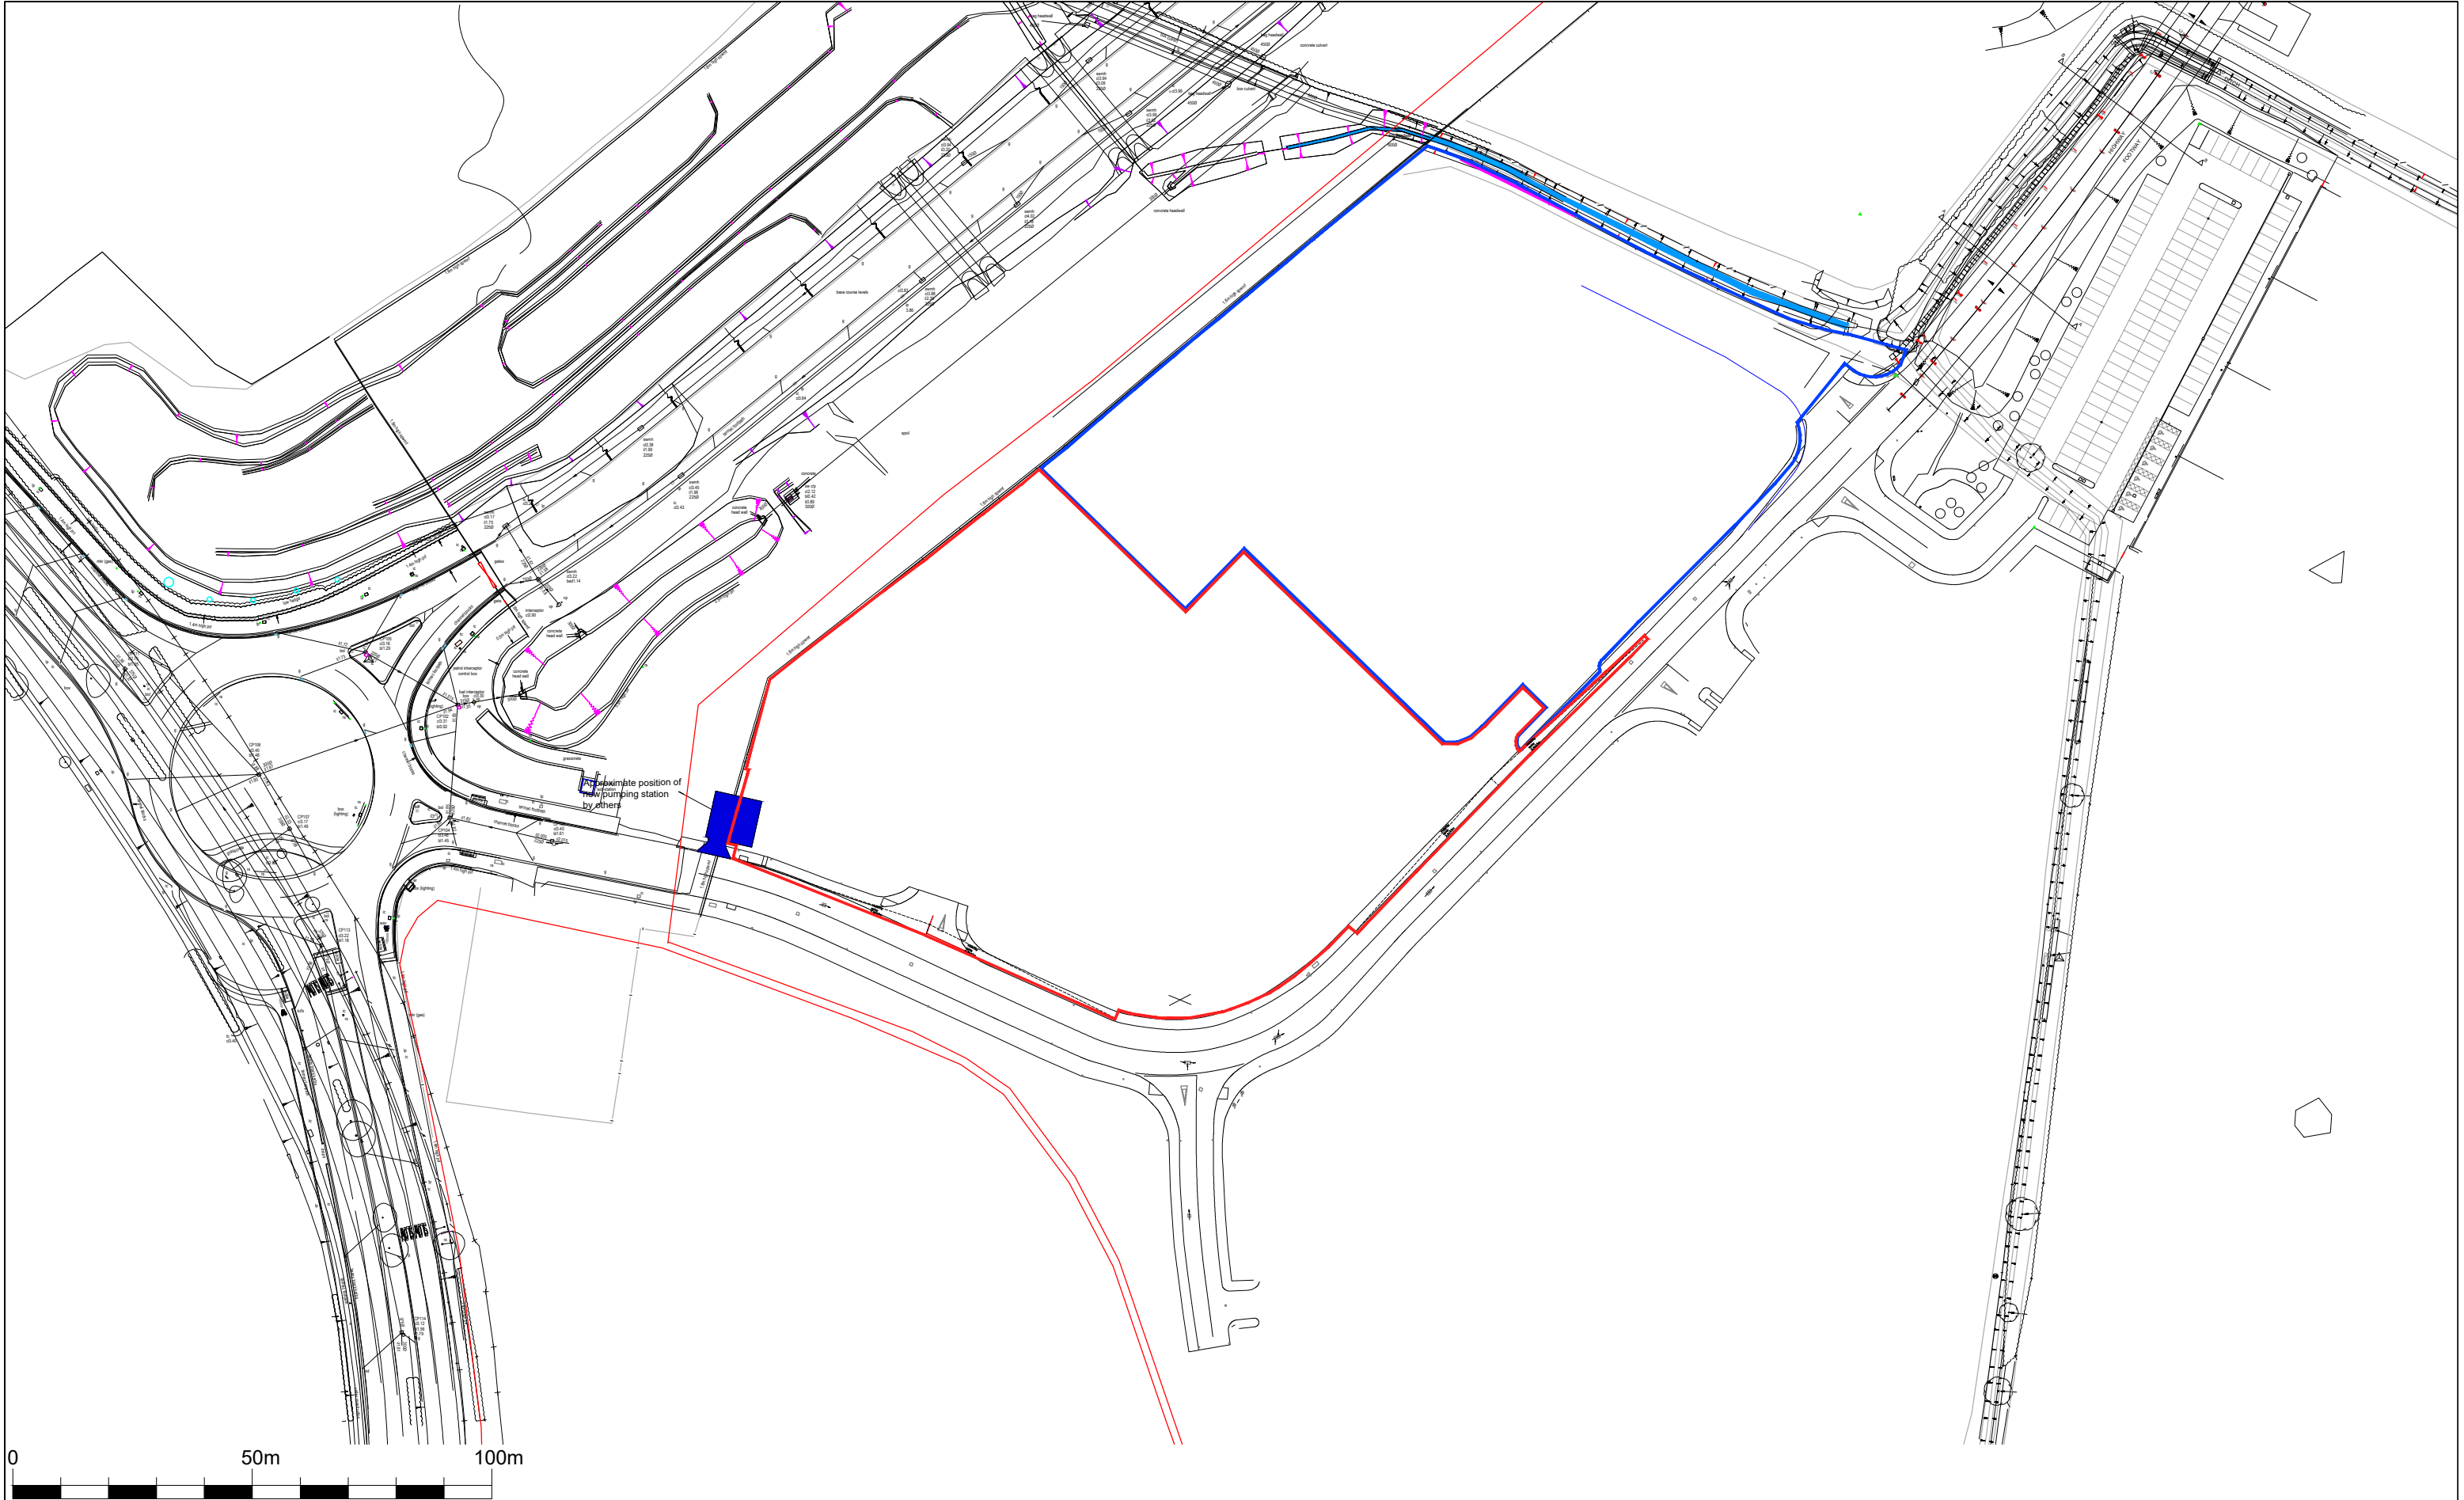

0 50m 100m
SCALE 1:1250 @ A3

IMPORTANT INFORMATION
DIMENSIONS TO BE CONFIRMED ON SITE PRIOR TO START OF WORKS AND ODAS TO BE INFORMED OF DISCREPANCIES IMMEDIATELY. NO DIMENSIONS TO BE SCALED FROM THIS DRAWING.
ALL MATERIALS AND WORKS ARE TO BE CARRIED OUT IN ACCORDANCE WITH THE LATEST REVISION OF THE APPROPRIATE BRITISH STANDARDS OR EURO CODE, PLANNING APPROVAL, CURRENT BUILDING REGULATIONS AND CODES OF PRACTICE.
PARTY WALL ACT - NOTICES UNDER THE PARTY WALL ACT ARE TO BE SERVED BY THE PROPERTY OWNER OR APPOINTED THIRD PARTY.
ARUN DISTRICT COUNCIL PLANNING DEPARTMENT'S CONDITIONS APPLY TO ALL CONSTRUCTION WORKS TO BE CARRIED OUT AND APPLY TO DESIGNERS, CONTRACTORS AND THE CLIENT. AS SUCH ALL PARTIES HAVE DUTIES UNDER THESE REGULATIONS.

LIDL RED LINE BOUNDARY FUTURE DEVELOPMENT LAND	Notes
--	-------

Rev	Date	Description	Revised By	Checked By
Revisions				

Client:
LIDL GREAT BRITAIN LTD.
FOXES PARK, BROWN HILL WAY,
SOUTHAMPTON, SO16 QAW

Project Name:
BOGNOR REGIS
OLDLANDS FARM

Drawing Title:
LOCATION PLAN

Drawing Status:

Project No: 18179
Drawing No: AD 500
Drawn By: EH
Checked By: LMC
Date: JUN 2020
Scale @ A3: 1:1250

ARCHITECTURE

One Design Architectural Services Ltd
Unit 1 Merchants Quay,
Phase II, Ashley Lane, Shipley,
West Yorkshire, BD17 7DB
Tel: 01274 591188
www.onedesignarchs.com
mail@onedesignarchs.com
Registered in England & Wales No: 8355643