



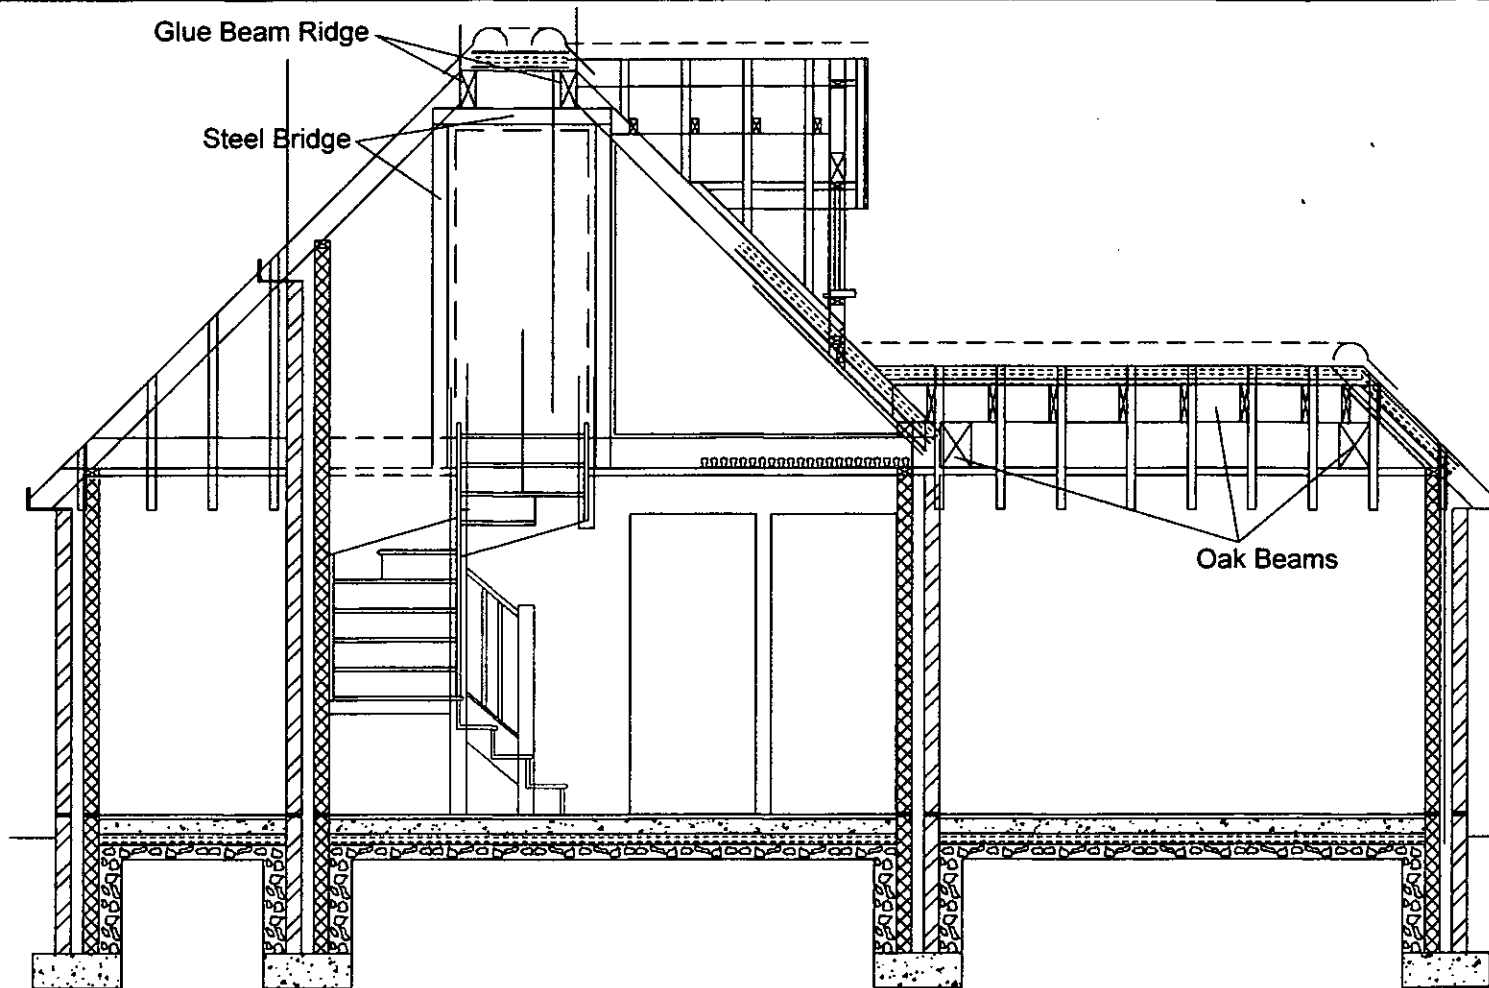

SECTION B - B

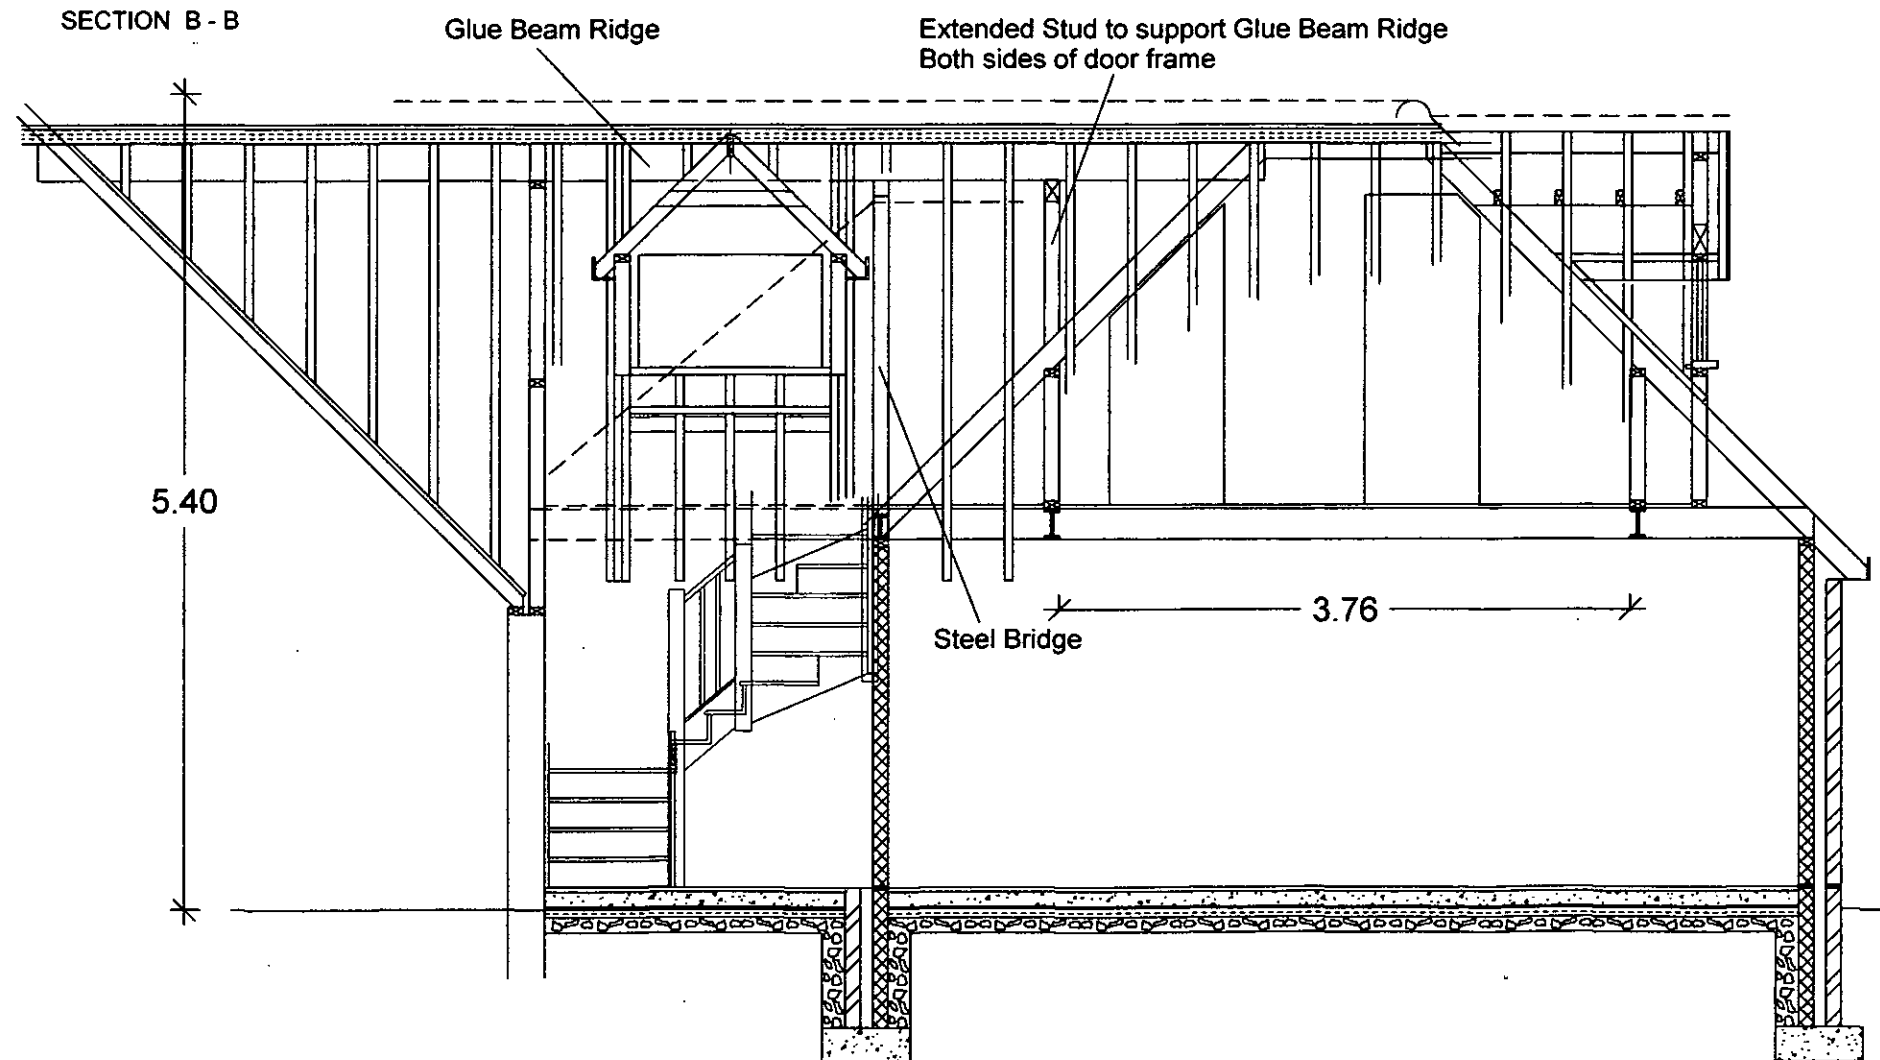

SECTION A - A

Depth of foundations 1m or to suit site conditions. Cavities to be filled with lean mix concrete 225mm from dpc. DPC to be 150mm above ground level.

Lintel over drain pipes in footings

Lintels and reveals to be insulated to prevent cold bridging.

1/2 hr Fire resistance to be provided to steel beams With 12.5mm fireline plaster board.

Do not scale from drawings
(excepting Local Authorities)
All dimensions to be checked on site

All work to comply with Building Regulations, British Standards, manufacturer's instructions /specifications and engineer's calculations at all times. Construction must also comply with all safety at work regulations. Additional work may be requested by the building inspector as work proceeds to ensure the new building complies with all building regulations.

No	Change	Date	Int

BKM PLANS
architectural
plans and
drawing
service

Title:
99 North Bersted Street
Bognor Regis

Scale: 1:50

Date: 26 April 2014

Drawn by:

Drawing 5 / 5

All drawings are copyright of BKM
architectural plans and drawings service
and may not be reproduced without prior
permissions