


42'00"

BOUNDARY

BOUNDARY

BOUNDARY

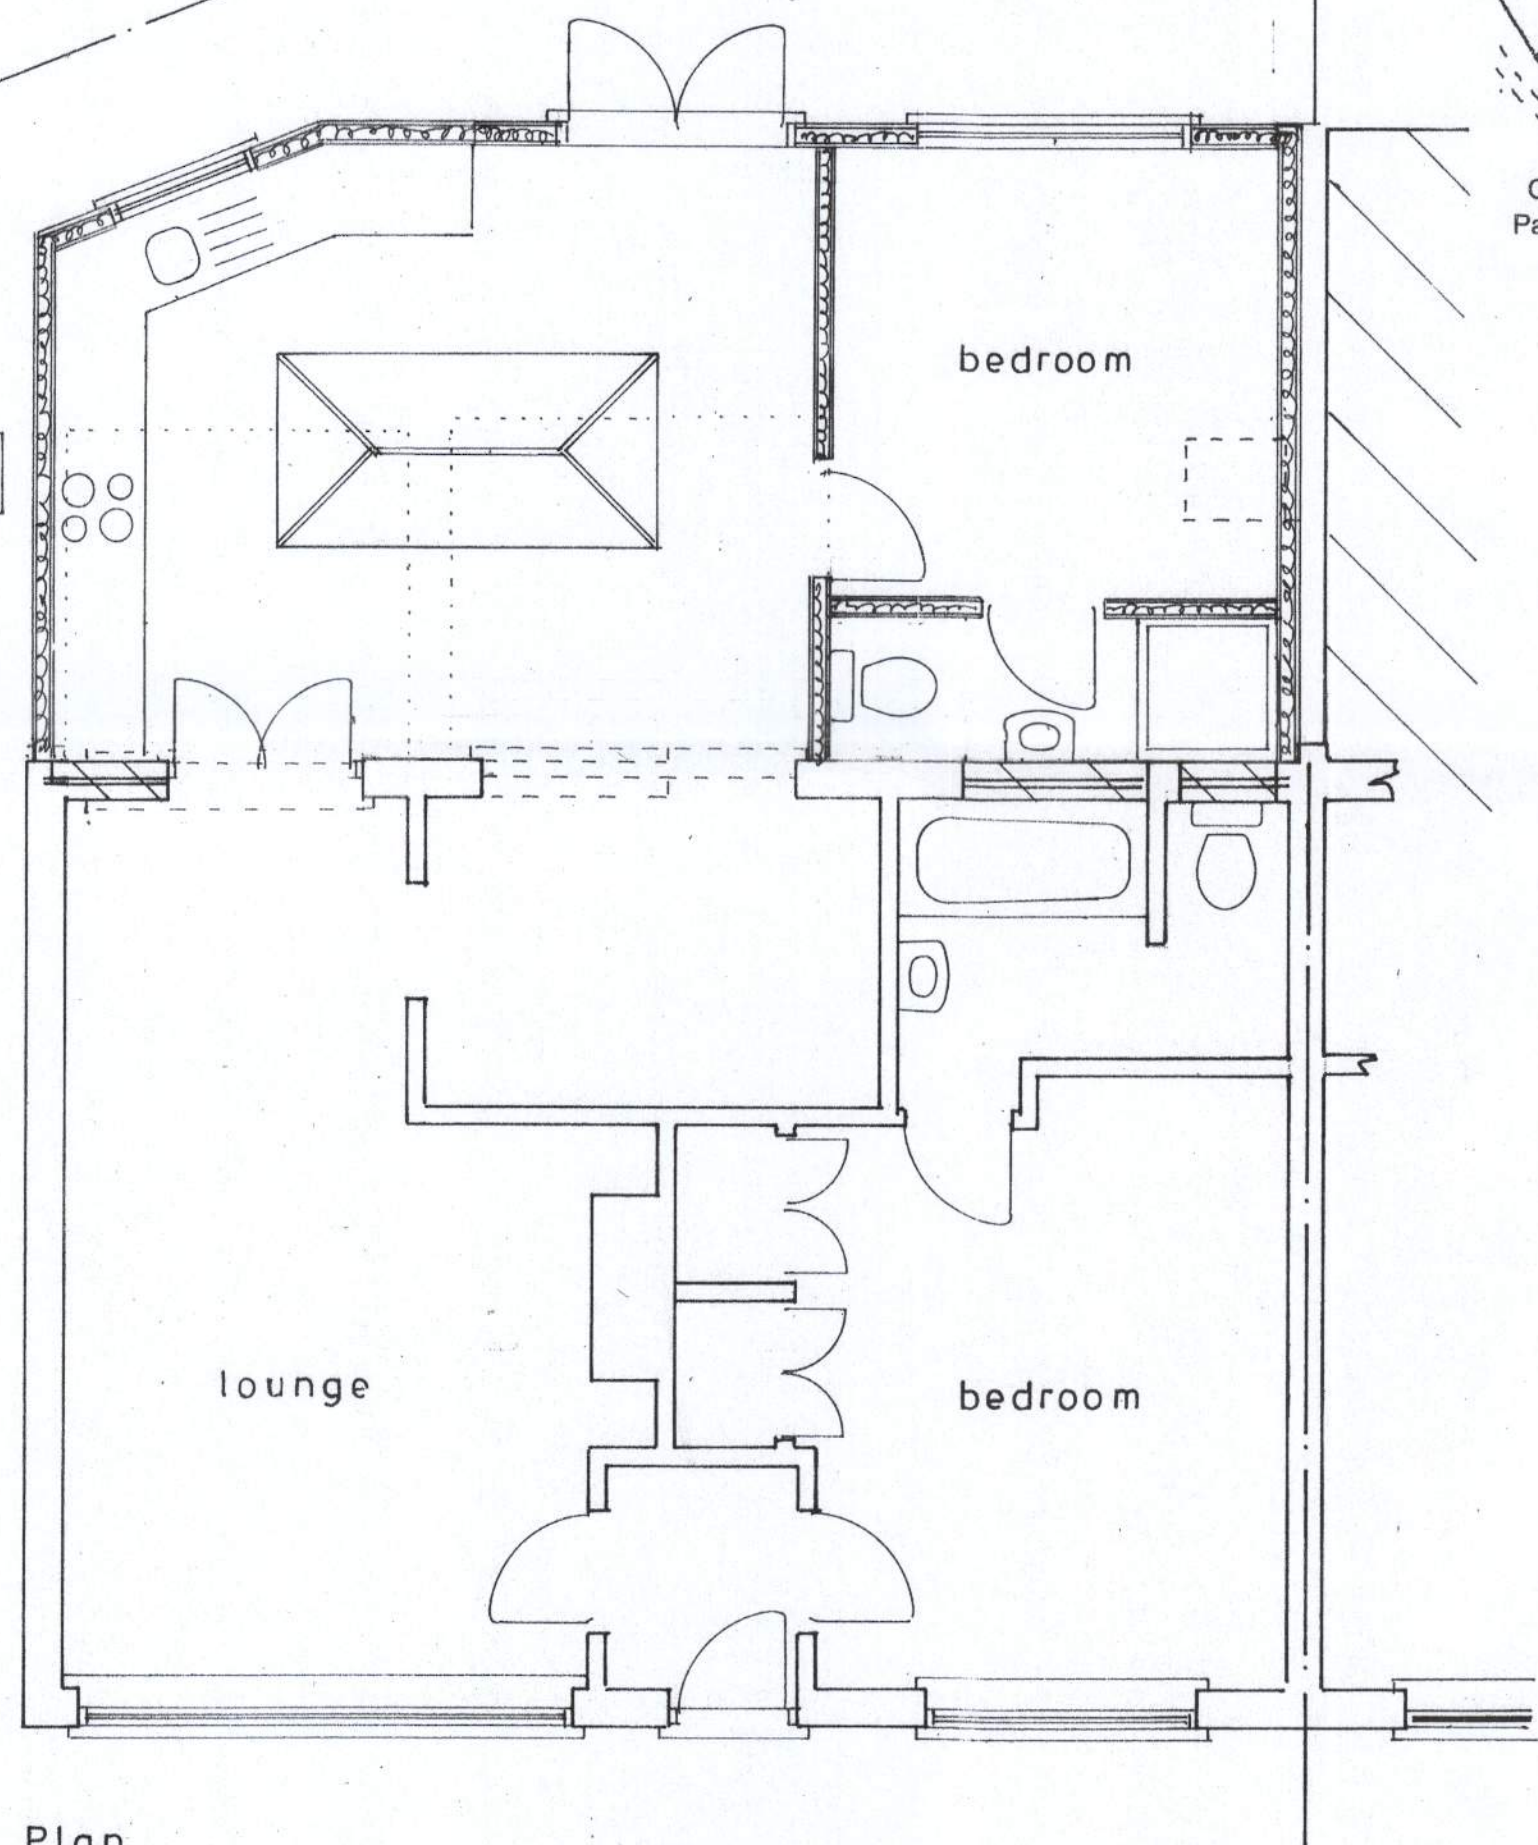

Plan
1 : 50

Proposed

PROPOSED SINGLE STOREY EXTENSION AT 3, RENOIR COURT, BERSTED
FOR MR. J. SYCAMORE.



block plan
1 : 500



location plan
1 : 1250

sheet 1 of 3

Bryan Butcher
Rainbow Cottage
Nyetimber Lane
Bognor Regis PO21 3JX
01243 266871
07973 233442
bryan.butcher@btinternet.com
www.bryanbutcher.com