




Existing

Plan
1 : 50

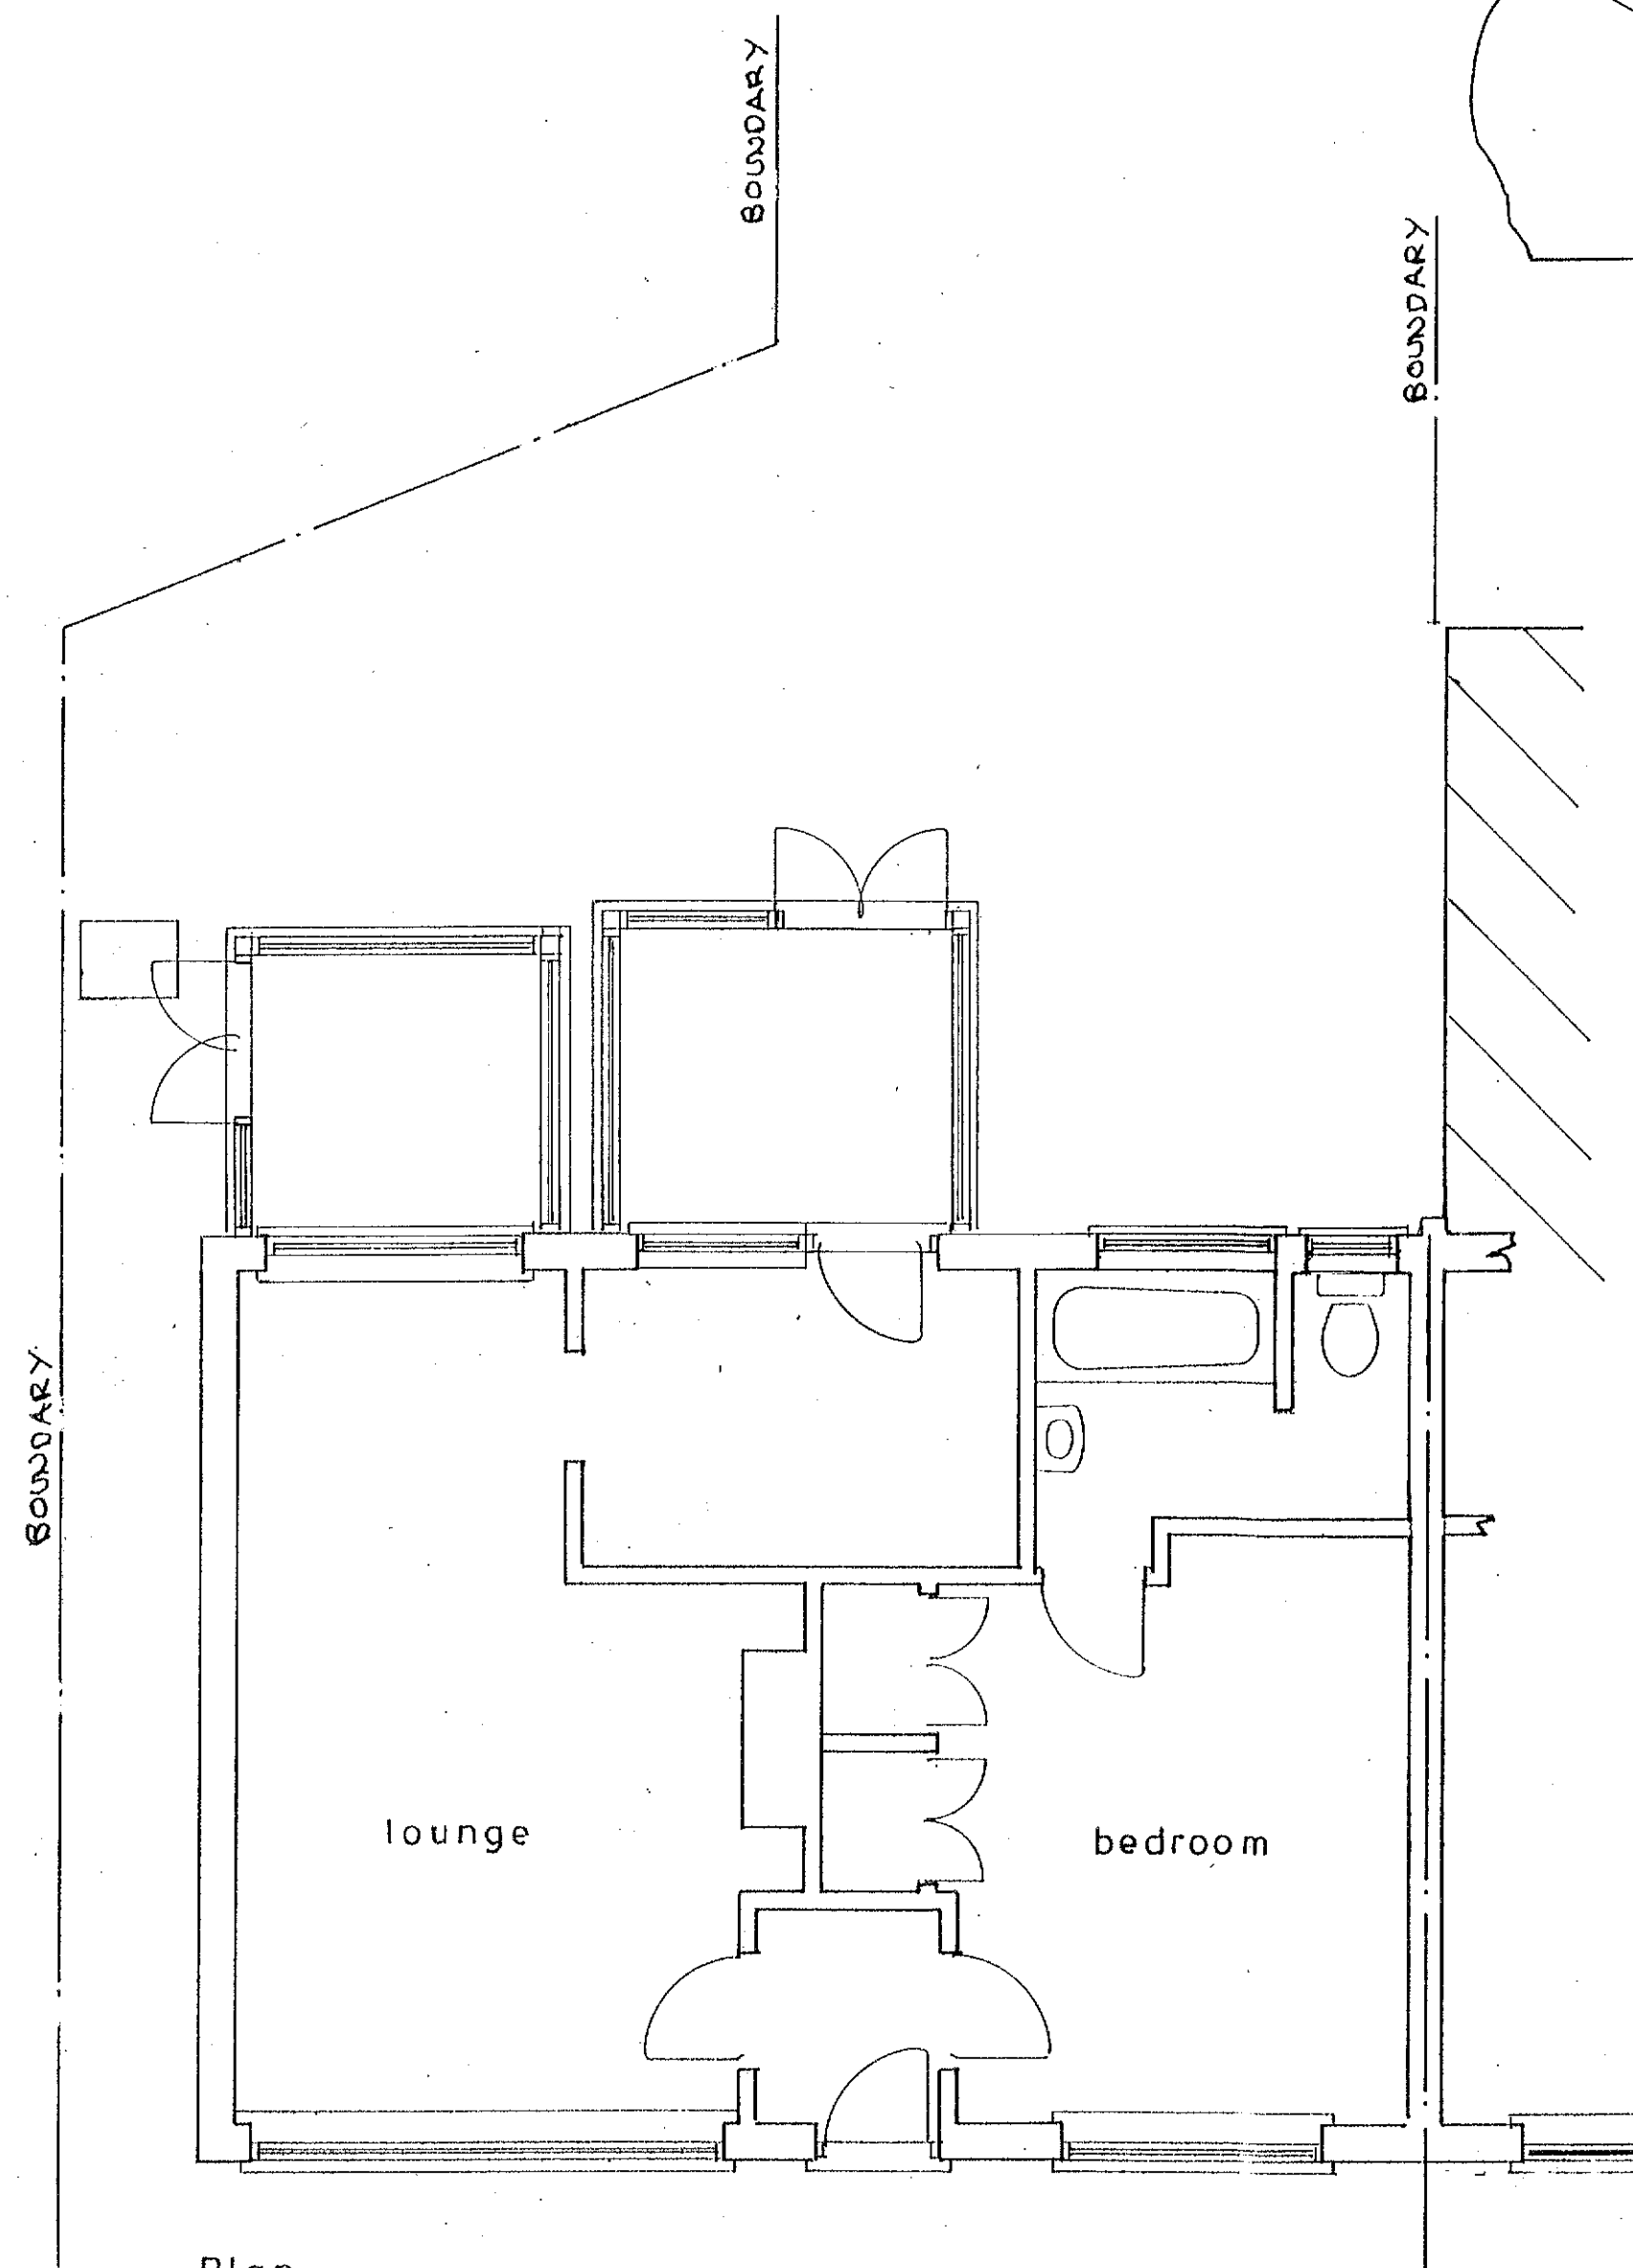


PROPOSED SINGLE STOREY EXTENSION AT 3, RENOIR COURT, BERSTED
FOR MR. J. SYCAMORE.

BOUNDARY

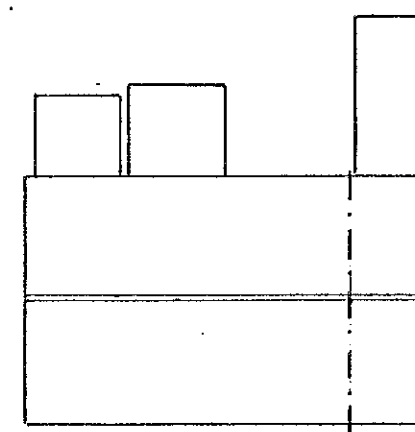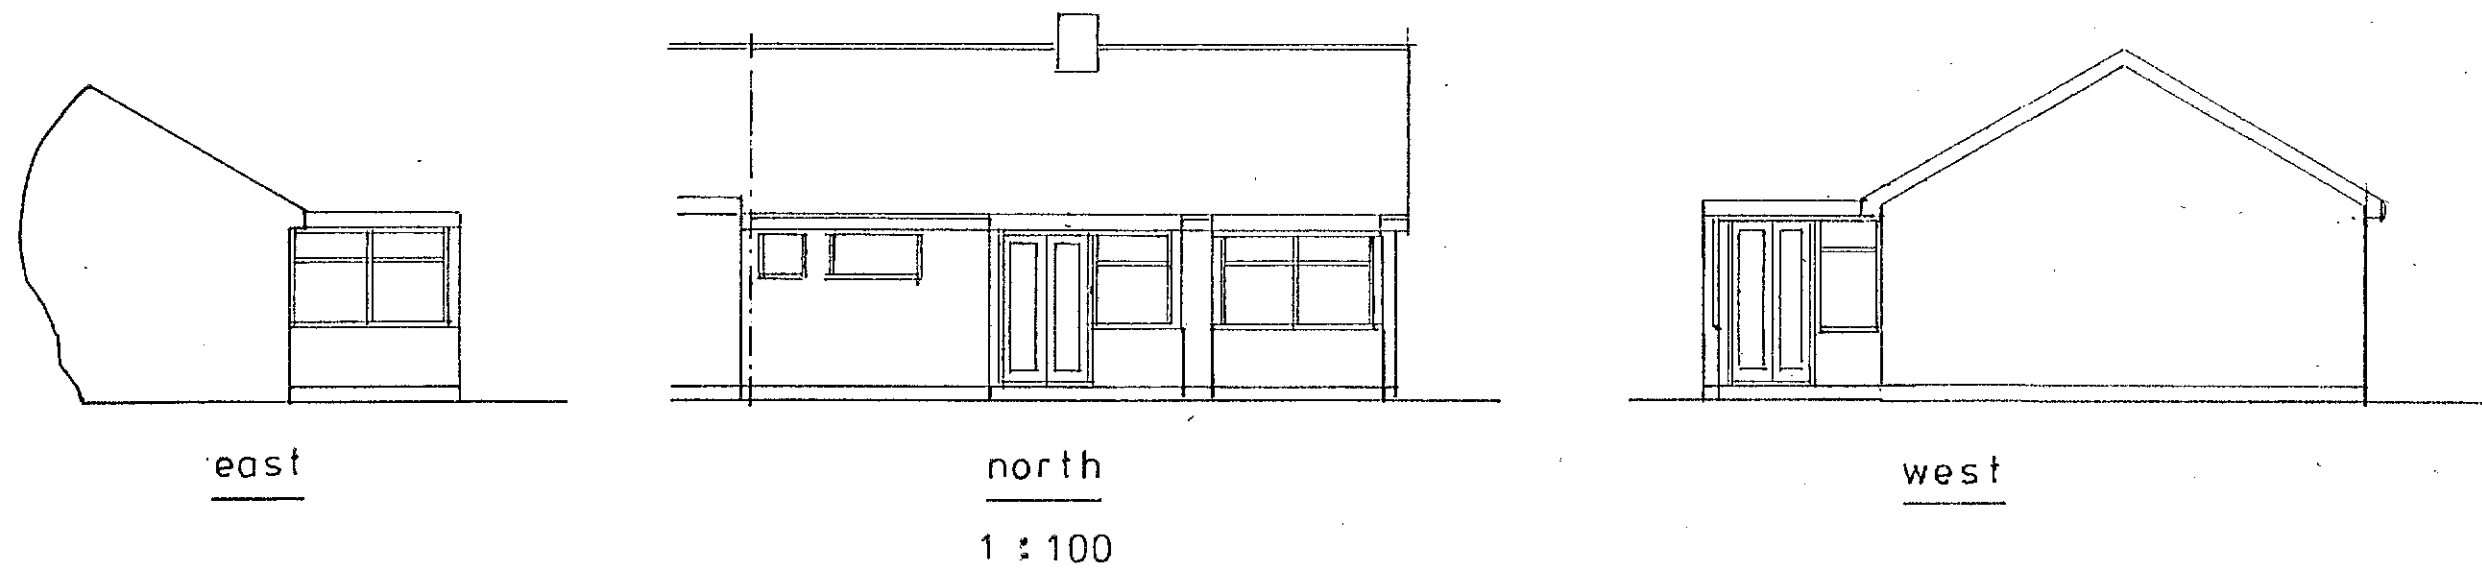

roof plan
1 : 200

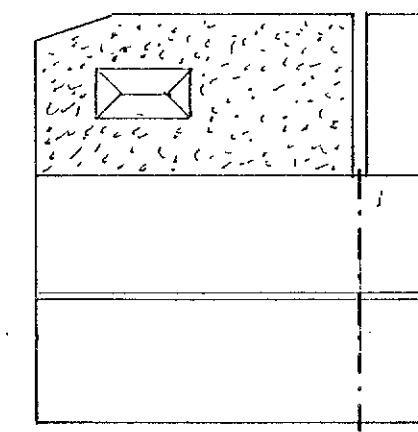

proposed roof plan

sheet 3 of 3

Bryan Butcher
Rainbow Cottage
Nyetimber Lane
Bognor Regis PO21 3JX
01243 266871
07973 233442
bryan.butcher@btinternet.com
www.bryanbutcher.com