
ARUN DISTRICT COUNCIL BE/62/11/NMA

Proposed materials to match dwelling:

Roof Slates
Marley-Eternit Edgemere Smooth Grey


Render
Weber.pral M through-coloured monocouche render

Brick Plinth
Hanson Autumn Glow

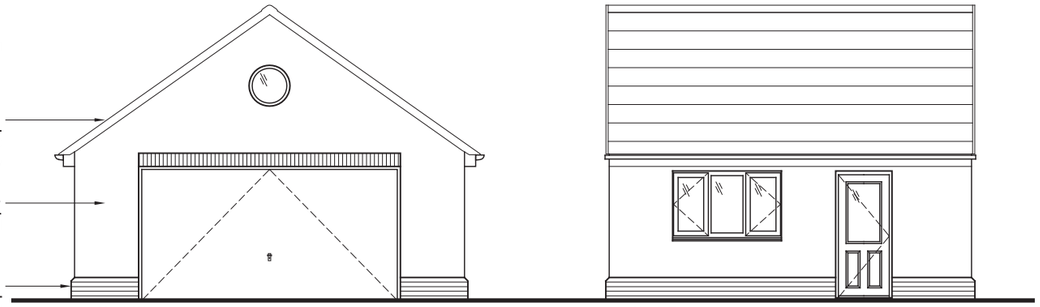


Elevations 1:100

Physical Scale 1:100
0 1m 2m 5m

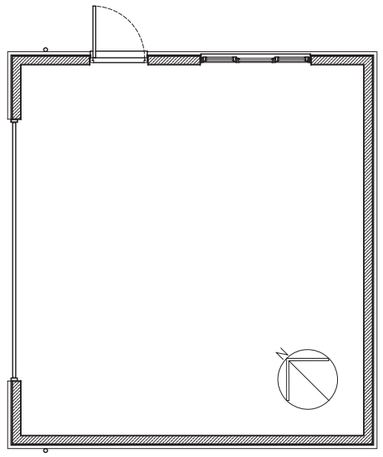


Plan 1:100

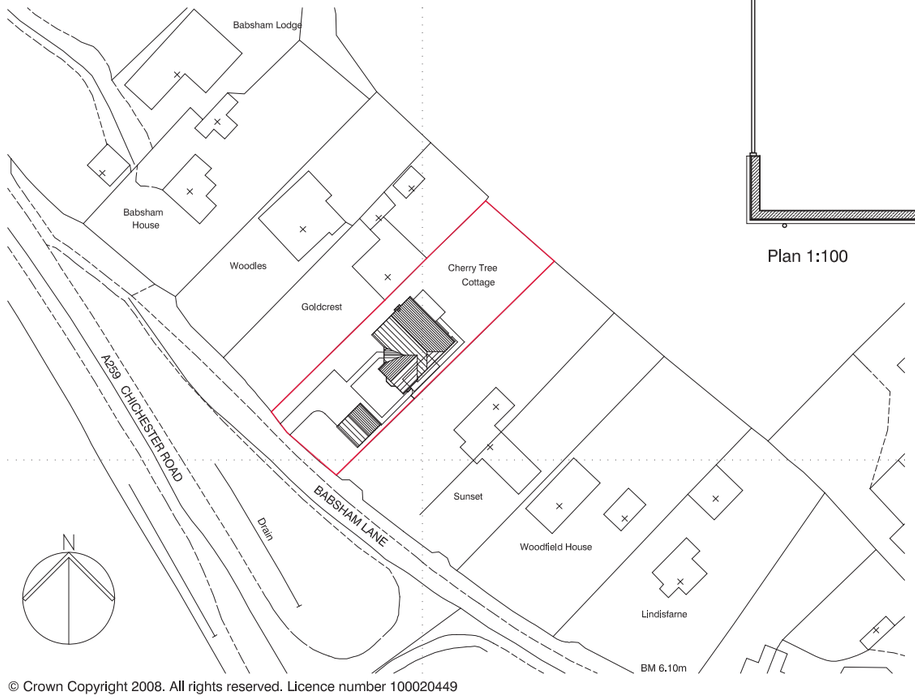

© Crown Copyright 2008. All rights reserved. Licence number 100020449

Site Location Plan 1:1250

Physical Scale 1:1250
0 25m 50m

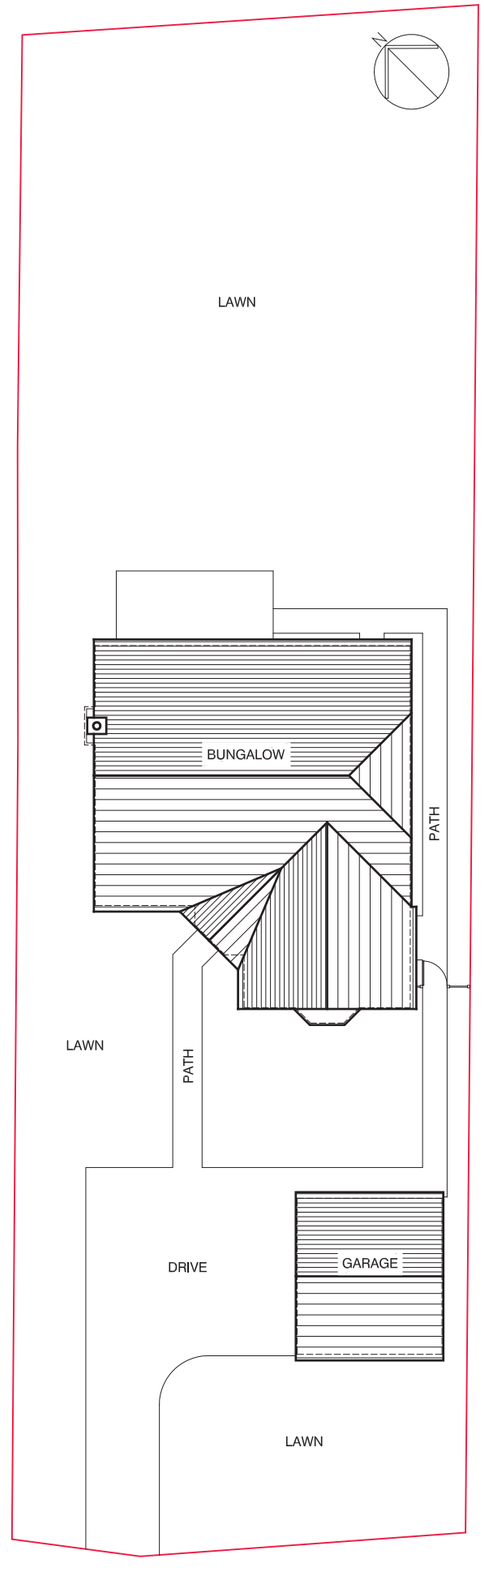

Approved Site Layout Plan 1:250

Physical Scale 1:250
0 5m 10m

NOTES:

DIMENSIONS TO BE CHECKED ON SITE BEFORE COMMENCING WORK. ANY DISCREPANCIES SHALL BE REPORTED TO TOMICCA IMMEDIATELY.

DO NOT SCALE FROM THESE DRAWINGS EXCEPT FOR PLANNING PURPOSES. USE FIGURED DIMENSIONS ONLY.

WHERE APPLICABLE THIS DRAWING IS TO BE READ IN CONJUNCTION WITH OTHER CONSULTANTS' DRAWINGS.

THIS DRAWING IS THE COPYRIGHT OF TOMICCA.

REV	DATE	AMENDMENT

TOMICCA THE PROFESSIONAL CHOICE

BUILDING 1000, LAKESIDE, WESTERN ROAD
PORTSMOUTH, HAMPSHIRE. PO6 3EZ.
08453 102483
INFO@TOMICCA.CO.UK
WWW.TOMICCA.CO.UK

FOR

MILDREN HOMES

PROJECT

CHERRY TREE COTTAGE
BABSHAM LANE
BOGNOR REGIS

TITLE

PROPOSED AMENDMENT TO APPROVED GARAGE
REF: BE/60/08/

DATE	DRAWN	SCALE	CHECKED
MAY 11	IA	As noted @ A3	ML

JOB NUMBER	DRAWING NUMBER	REVISION
0023	G-01	-