



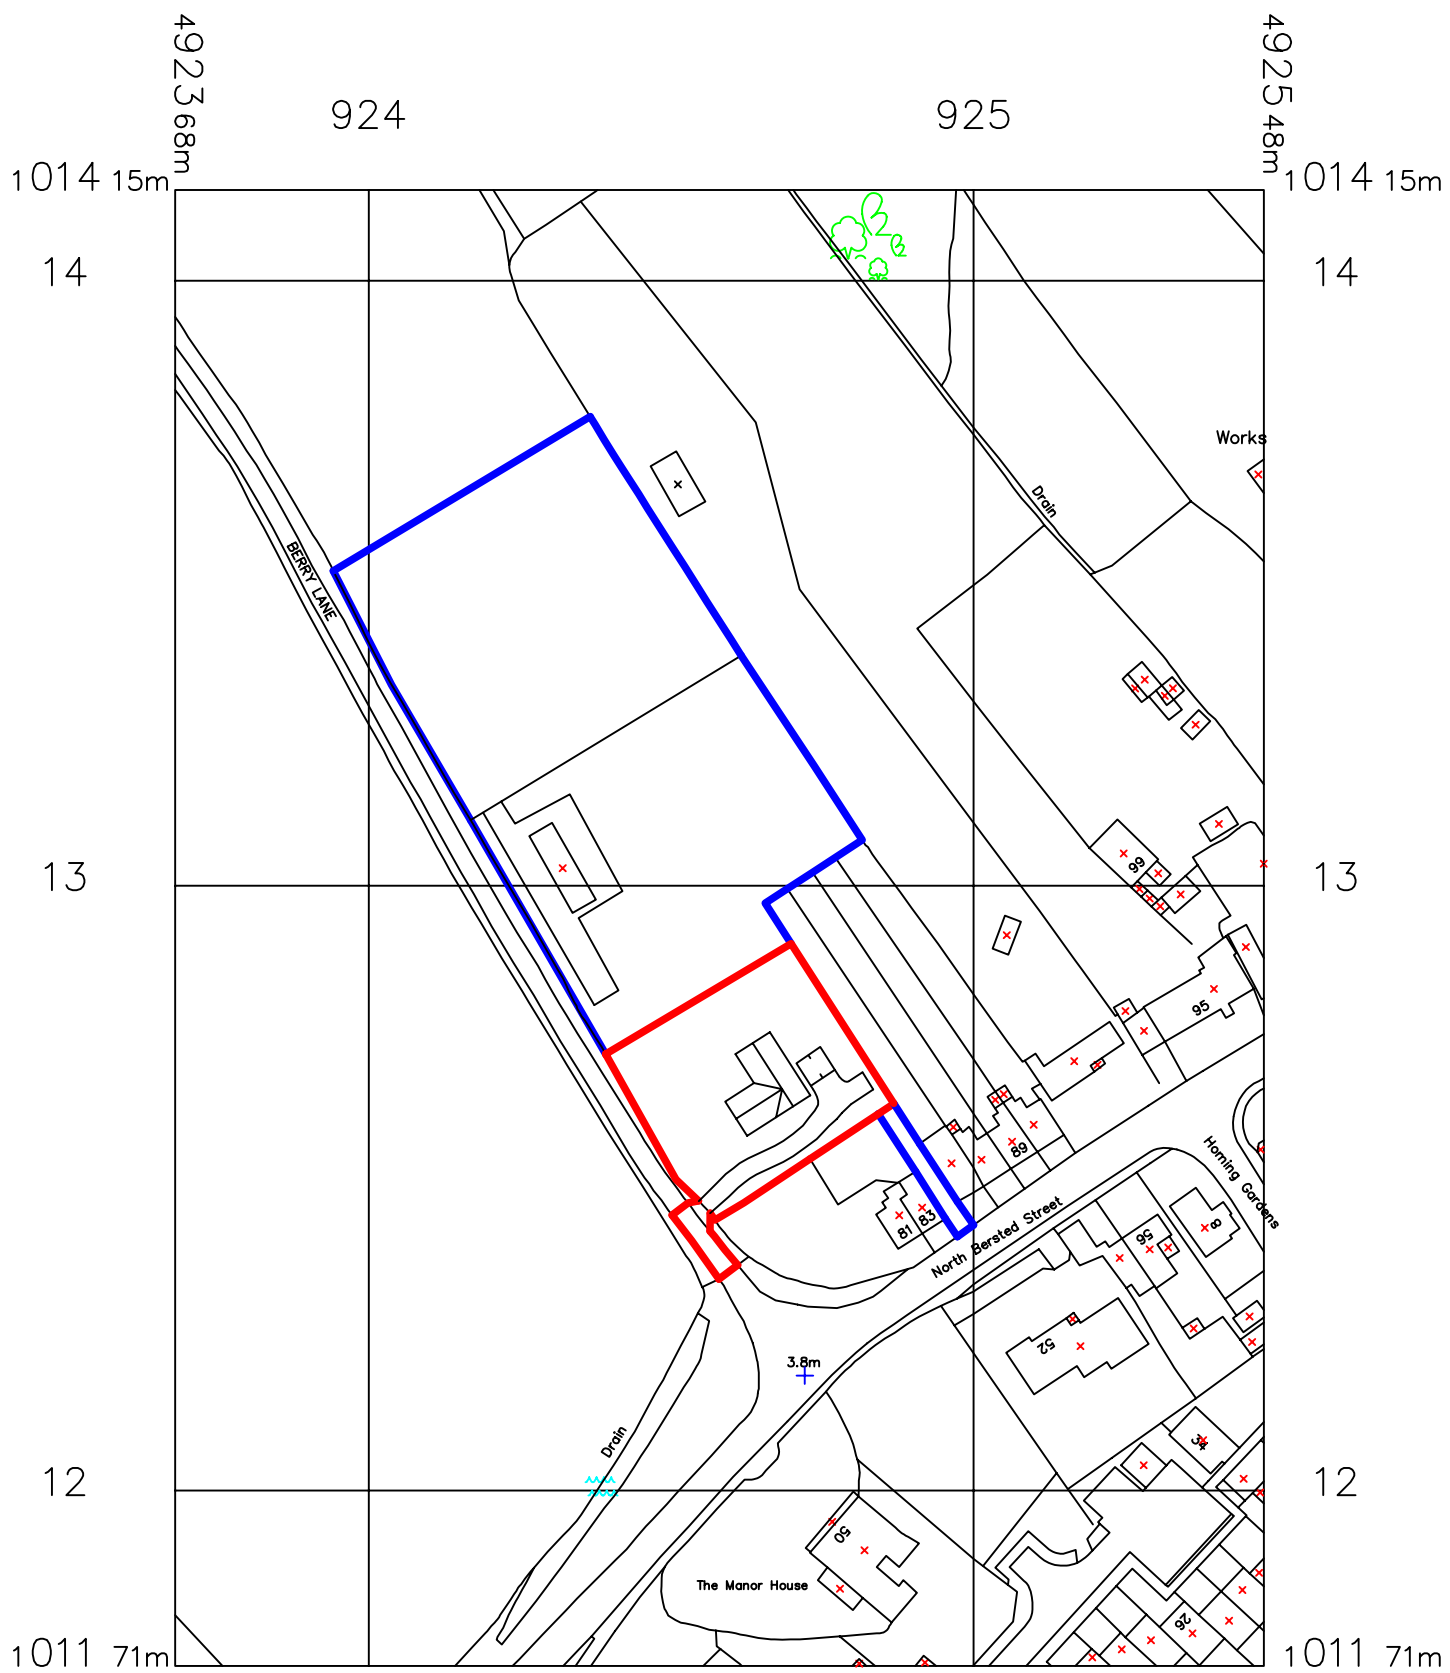

Proposed Garage
Blackberry House, Berry Lane
Bognor Regis
PO22 9FG

07-11-2013
Drg No MG13-01

Scale 1:1250 (A4)

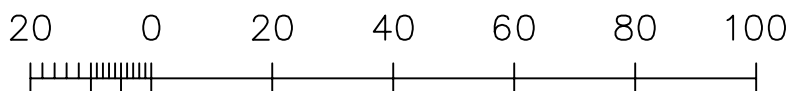

Metres