


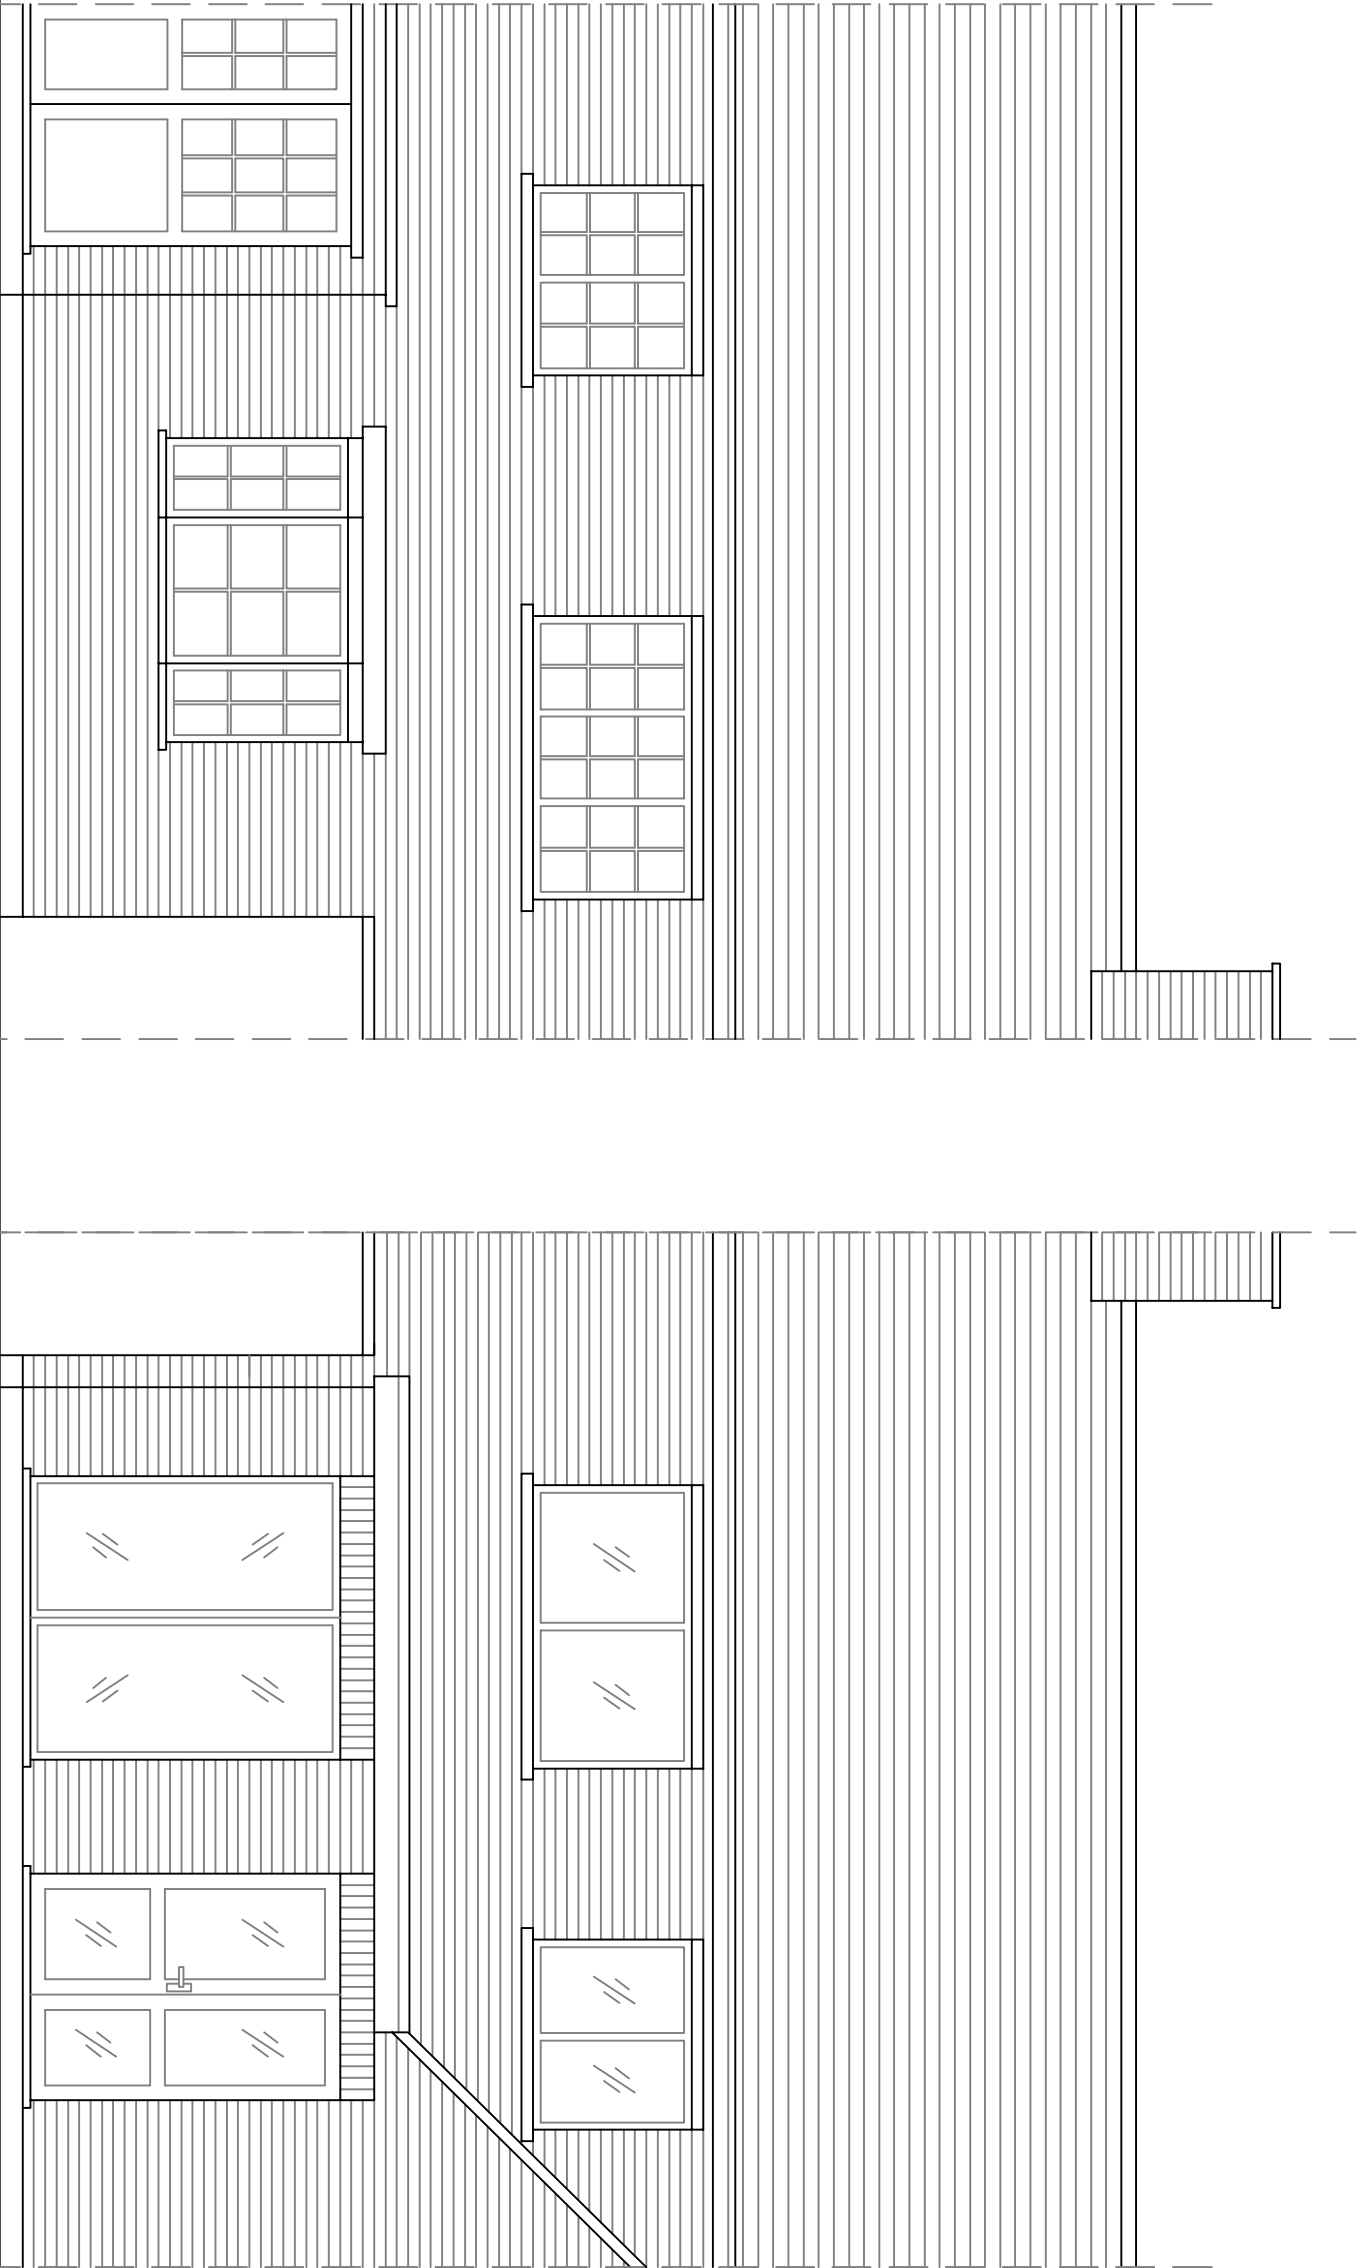

Existing Front Elevation

Existing Rear Elevation

Itemref	Quantity	Title/Name, designation, material, dimension etc			Article No./Reference	
Designed by		Checked by	Approved by - date	File name	Date	Scale
JD					April 2012	1:50
18 Whiteways			Rear Extension			
			02		Edition	Sheet
					0	