


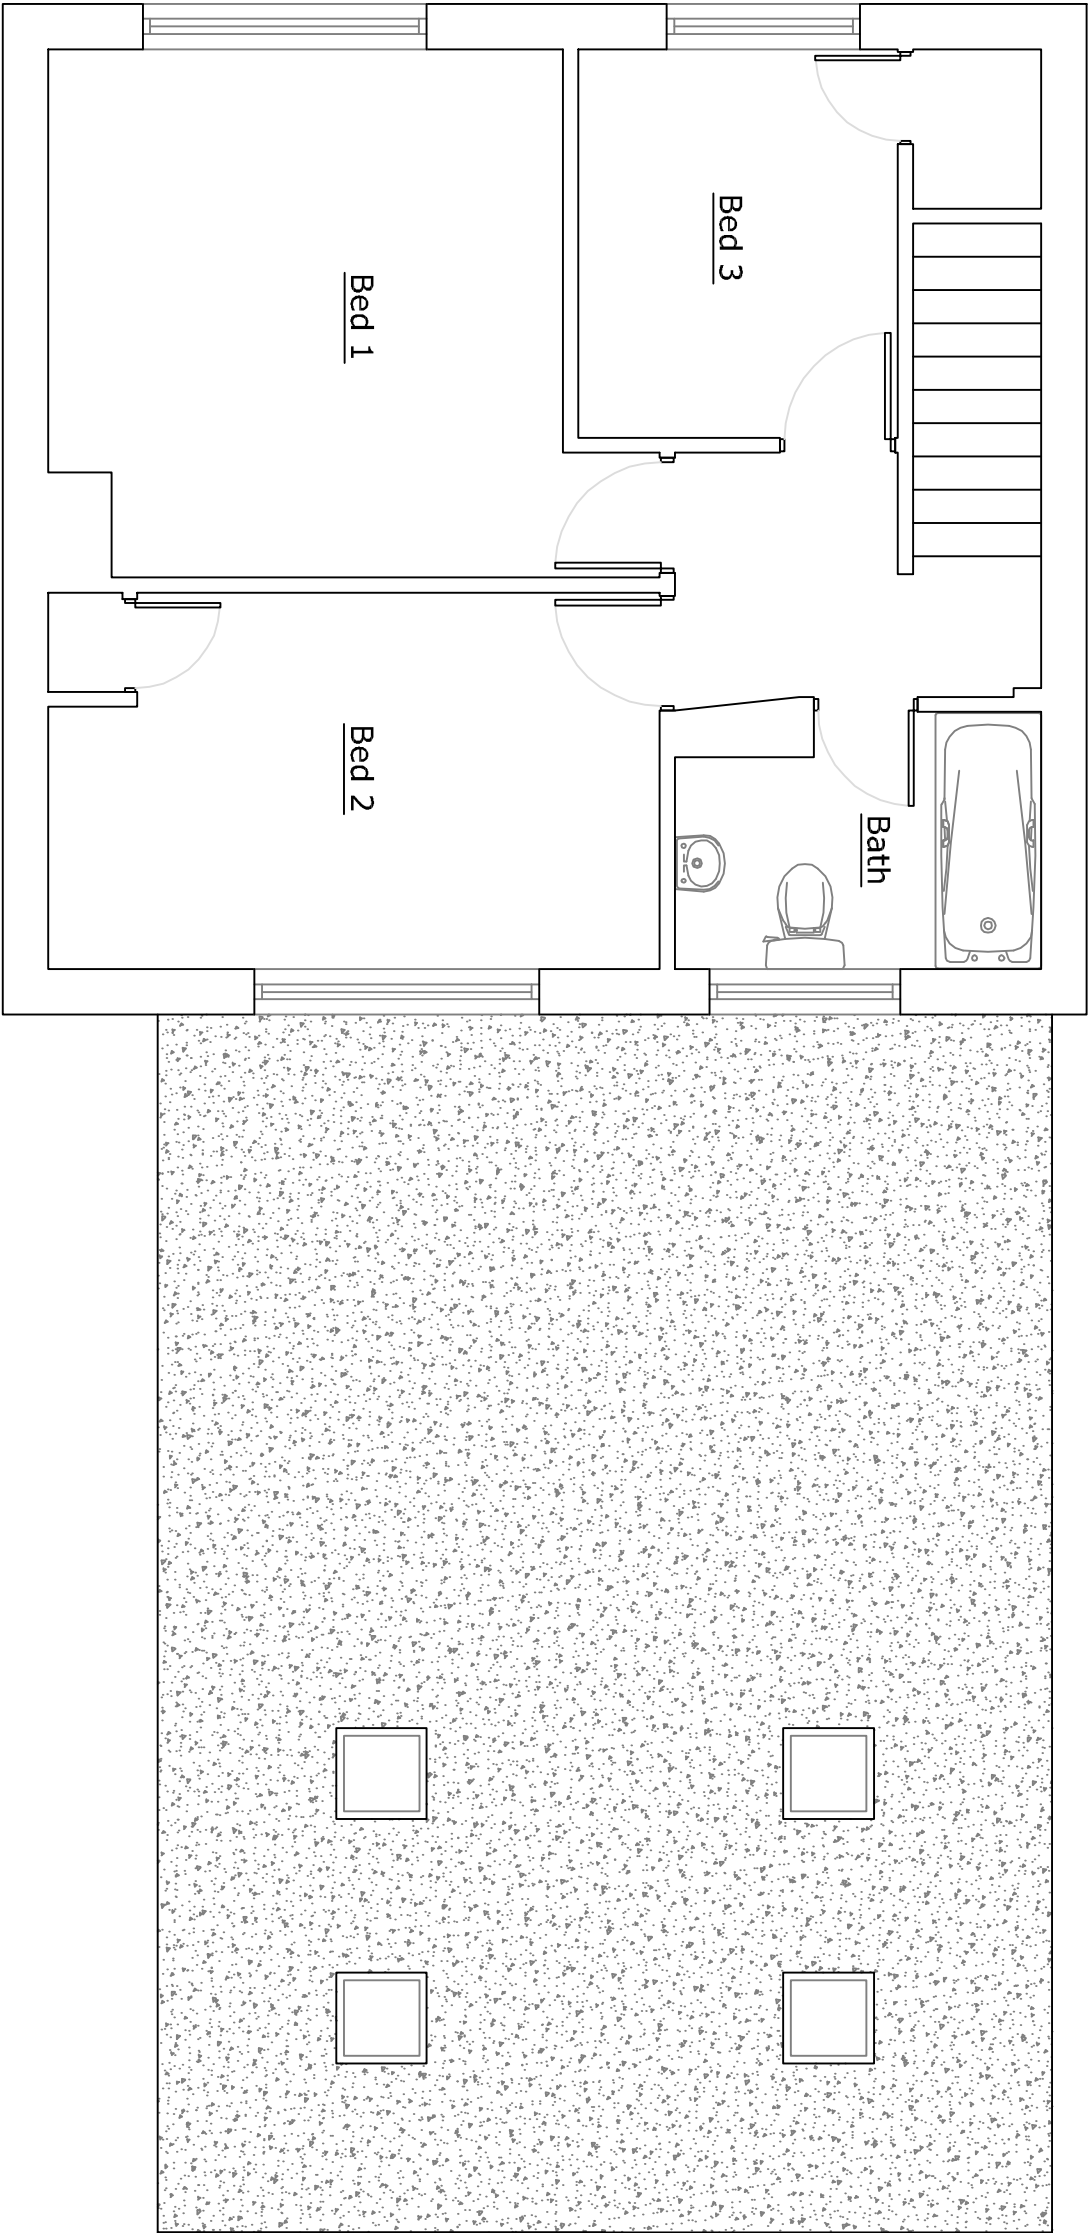

Proposed First Floor Plan

Itemref	Quantity	Title/Name, designation, material, dimension etc			Article No./Reference	
Designed by		Checked by	Approved by - date	File name	Date	Scale
JD					April 2012	1:50
18 Whiteways				Rear Extension		
				04	Edition 0	Sheet