




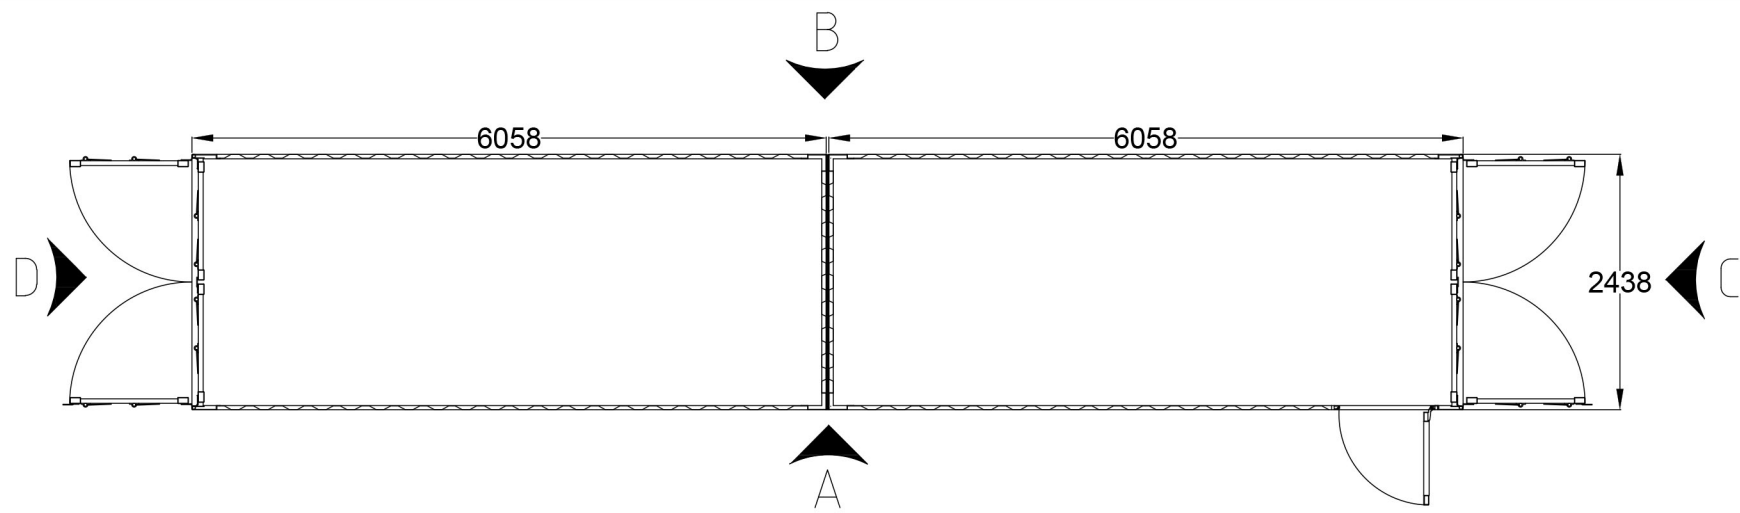


PLAN VIEW

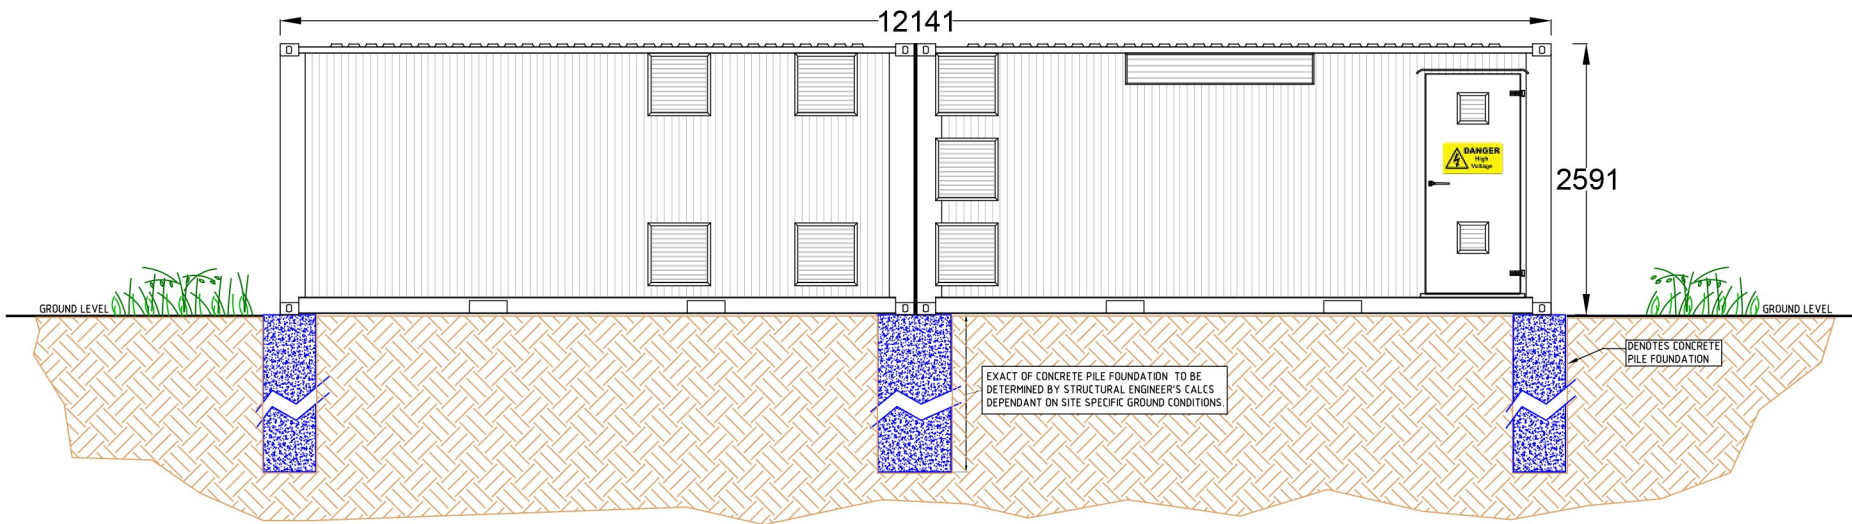


SIDE ELEVATION VIEW - A

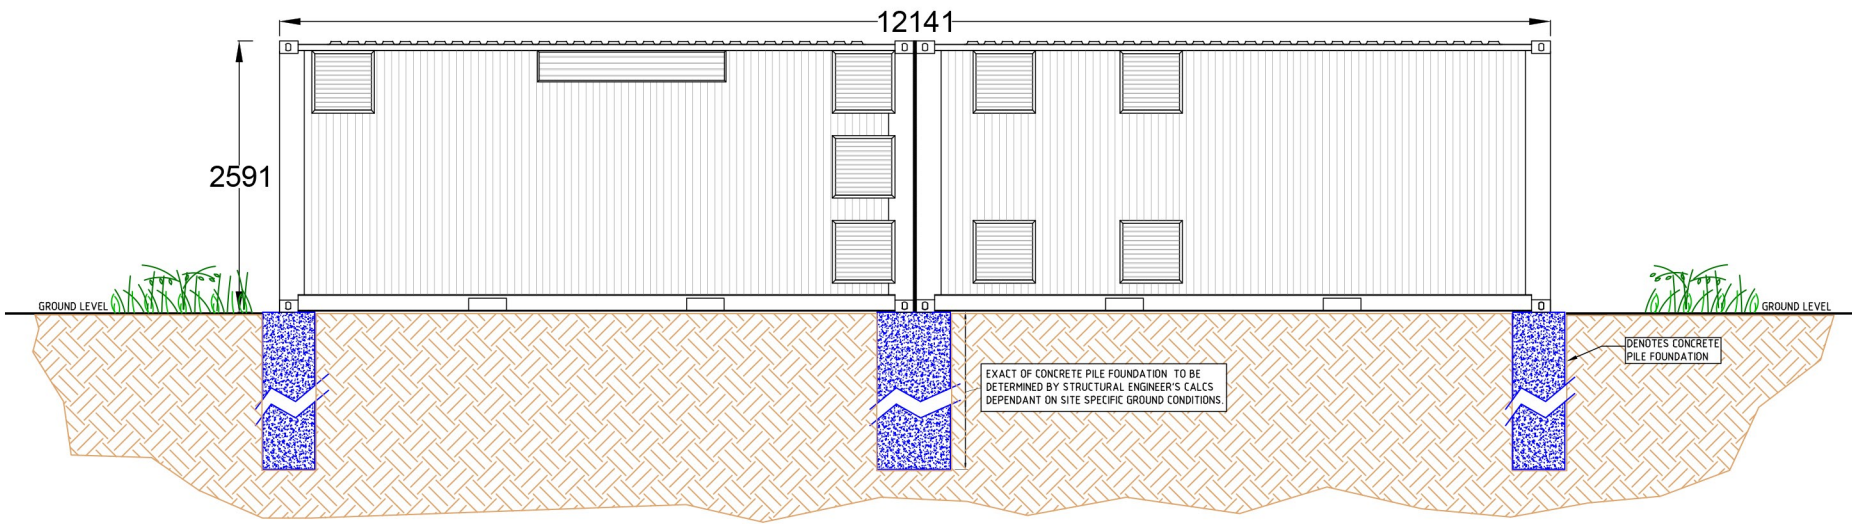

SIDE ELEVATION VIEW - B

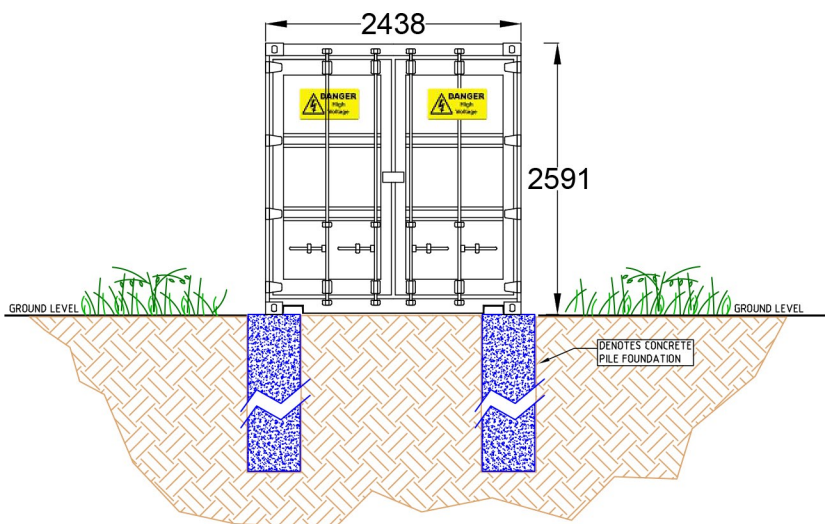

END ELEVATION VIEW - C

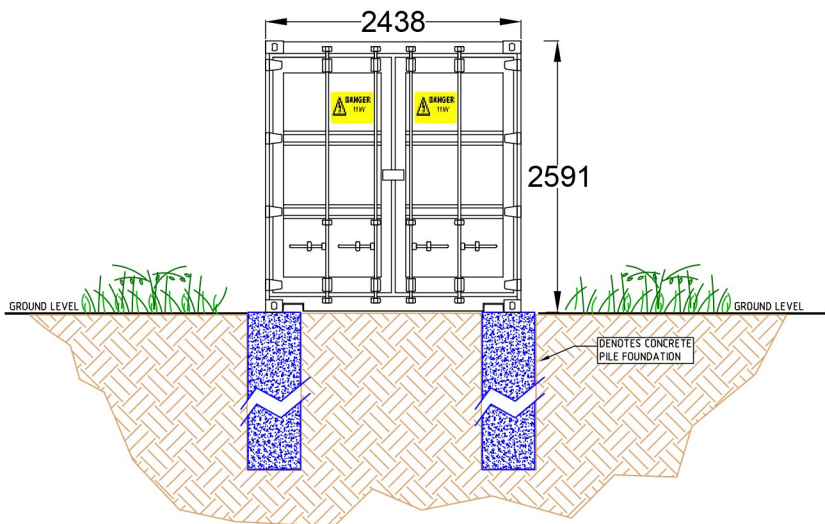

END ELEVATION VIEW - D

IMPORTANT NOTE.
Patent Pending on the containerised arrangement of all equipment and ancillary items shown upon this drawing.

THIS DRAWING IS CONFIDENTIAL AND IS THE PROPERTY OF BARRATT ENERGY. IT MUST NOT BE DISCLOSED TO A THIRD PARTY, COPIED OR LENT WITHOUT THEIR WRITTEN CONSENT

P1	PLANNING APPROVAL ISSUE	14/02/14	AM	AM	AM
REV	DESCRIPTION	DATE	DRN	CHD	APPD
STATUS					
Planning					
CONTRACT					
CLIENT					
BNRG					
DATE	14/02/2014	SCALE	Not to Scale		
DRAWN	A.McKay	JOB No.	DRG No.	REV	
CHECKED	A.McKay	1858	(69) 901	P1	
APPROVED	M.J. Middleton				
TITLE					
Typical E + I House Arrangement					

barratt
CAMELLIA HOUSE, 78 WATER LANE
WILMSLOW, CHESHIRE, SK9 5BB
TEL: 01625 537394