


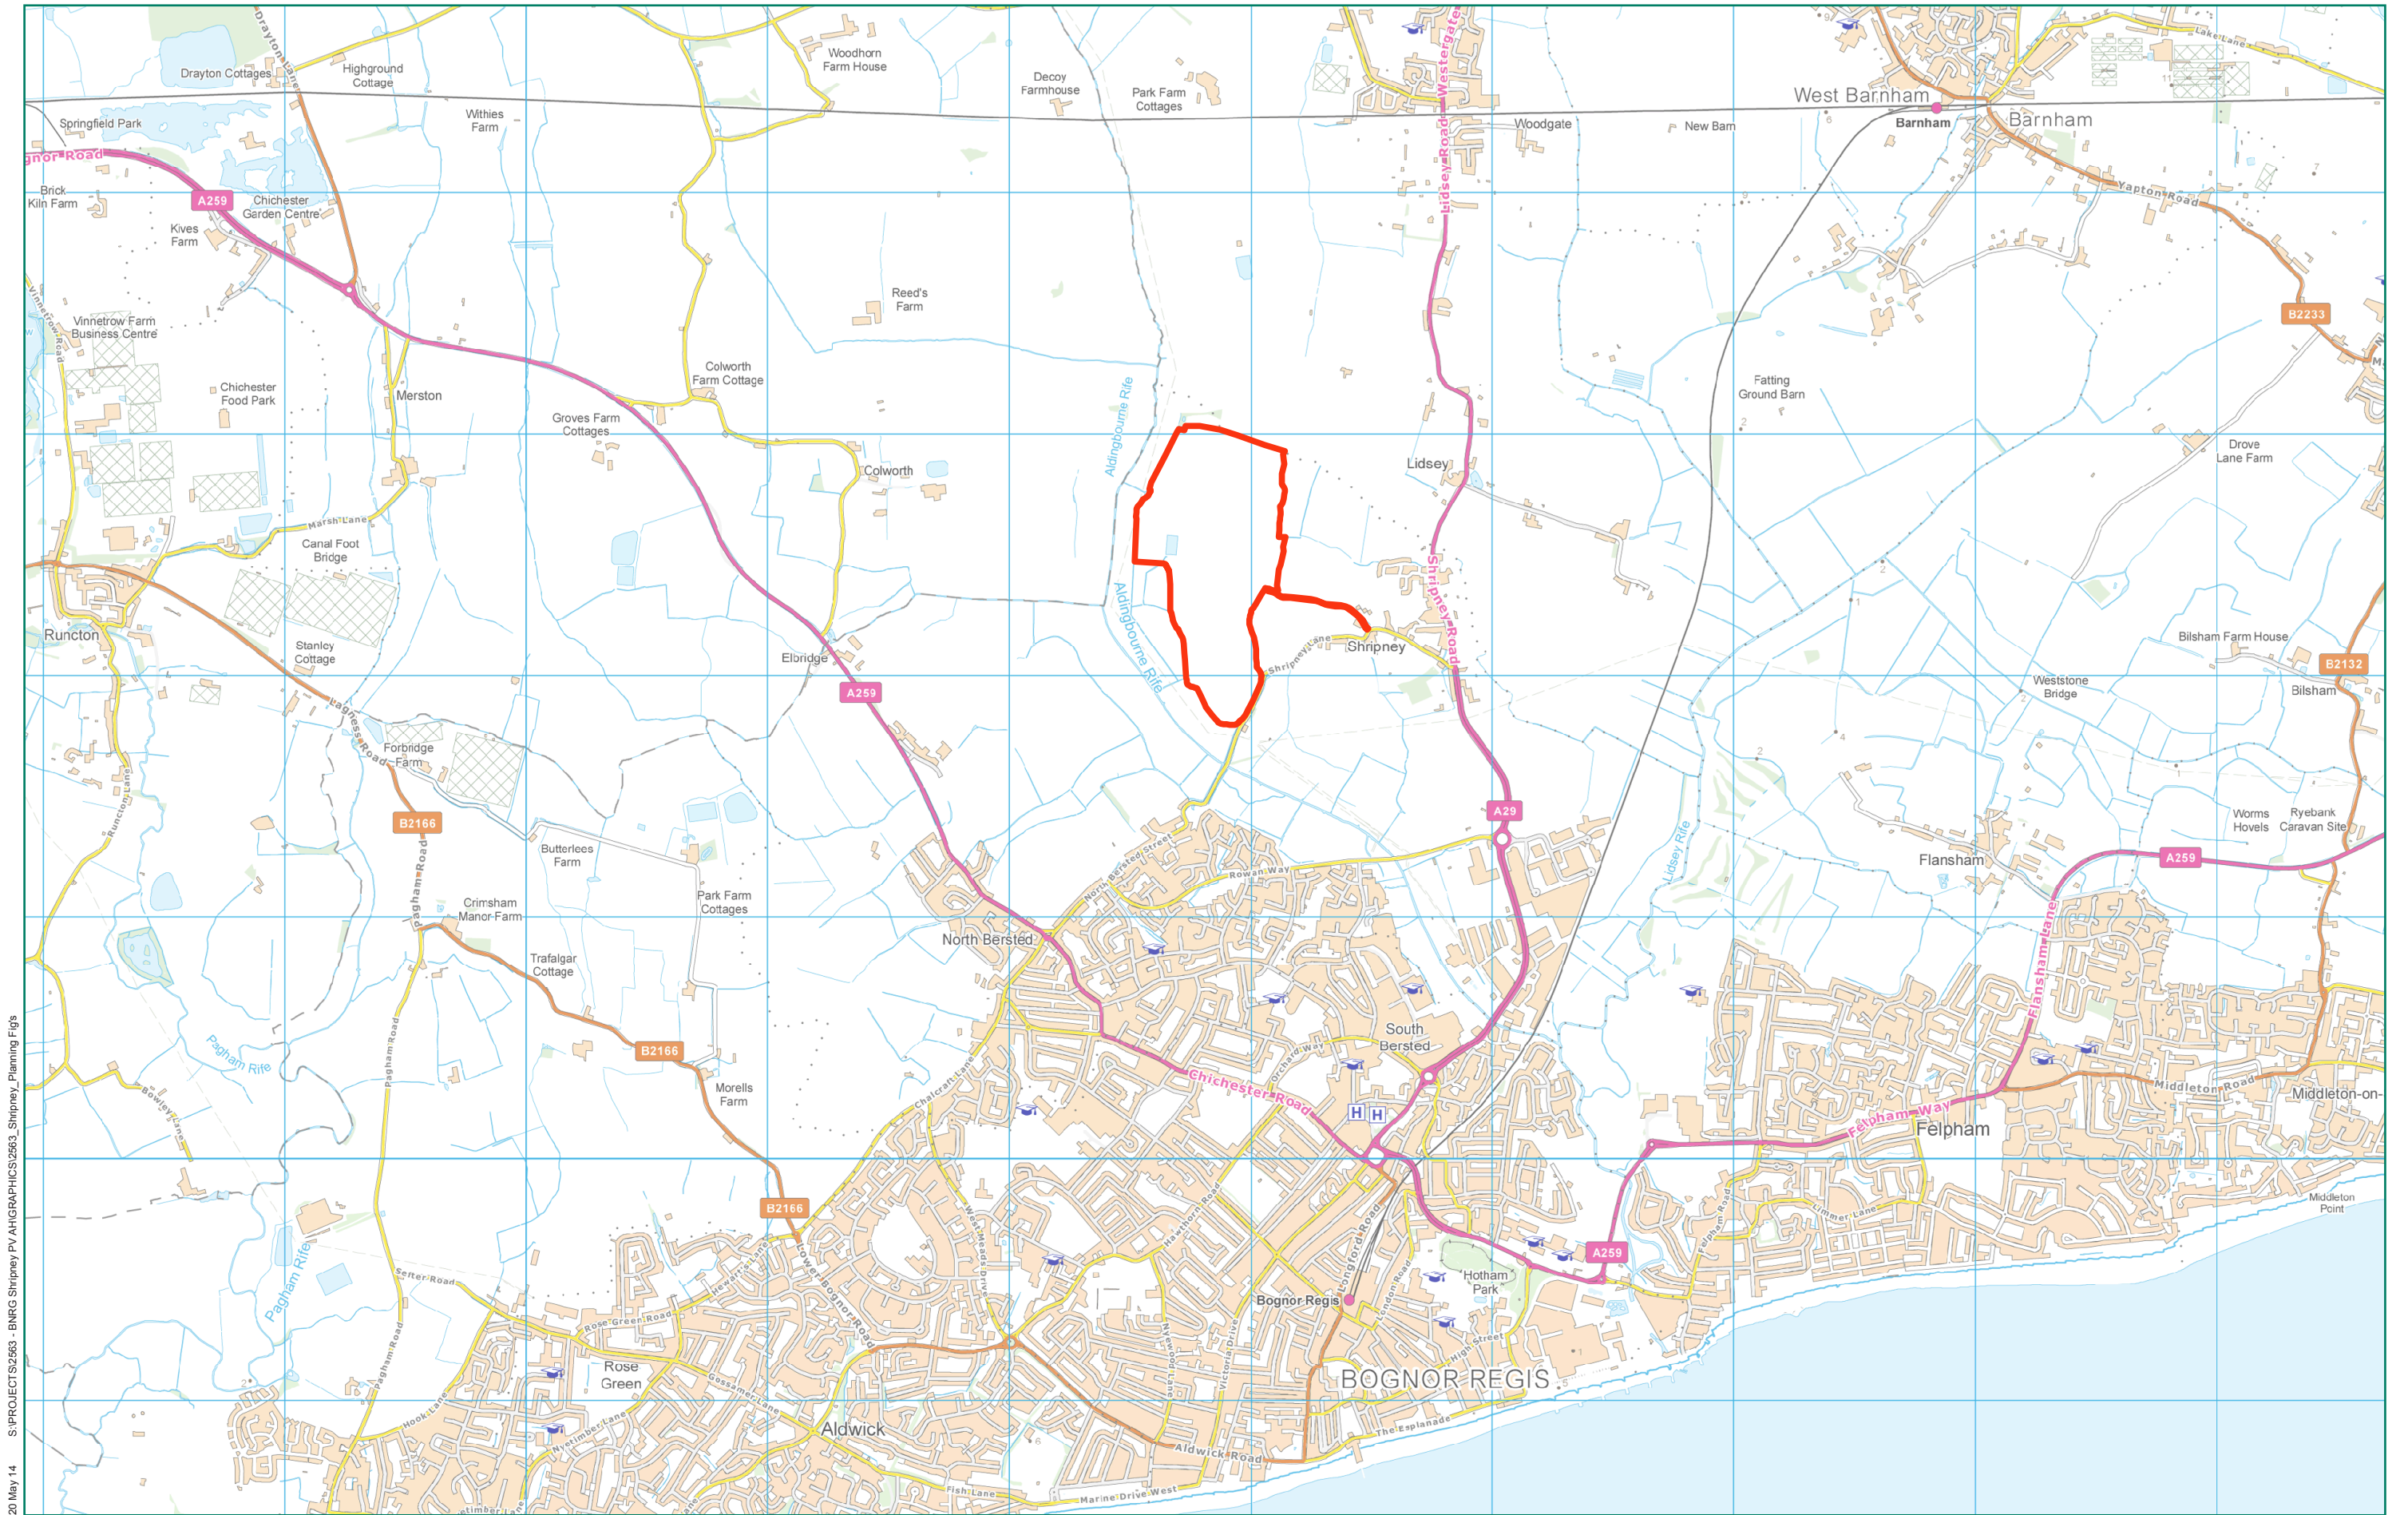

20 May 14 S:\PROJECTS\2563 - BNRG Shripney PV AH\GRAPHICS\2563_Shrpney_Planning Figs

Scale 1 : 25,000 @ A3

SHRIPNEY PV PARK

2605-1
Site location plan

