


hotel car park

This drawing is the copyright of MHD Architects. It is for planning application purposes only & may not be reproduced in whole or in part without permission. Drawings lodged for planning approval may be reproduced by the Planning Authority in accordance with the 'Copyright (Material Open to Public Inspection)' (Marking of Copies of Plans and Drawings) Order 1990' and must carry the relevant copyright restriction note.

Notes:

ACCOMMODATION SCHEDULE gross internal areas

TOTAL SITE AREA : 8945m2 0.89ha	
2 x 1 bed flats, approx. 58.0 M2	Affordable Housing
4 x 2 bed flats, approx. 73.0 M2	Affordable Housing
2 x 2 bed houses, approx. 87.0 M2	Market Housing
4 x 3 bed houses, approx. 100.0 M2	Market Housing
4 x 3 bed houses, approx. 105.0 M2	Market Housing
2 x 4 bed houses, approx. 120.0 M2	Market Housing
2 x 4 bed houses, approx. 145.0 M2	Market Housing
1 x 3 bed house, approx. 162.0 M2	Market Housing
Total 21 housing units.	
41 parking spaces	

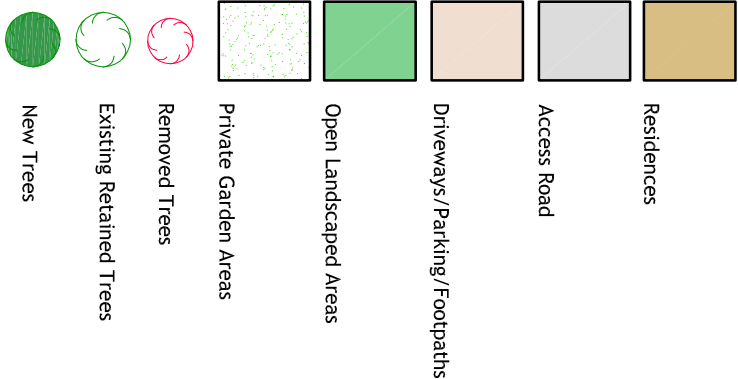

Job Title :
SITE AT 'THE COTTAGE'
SRIPNEY ROAD, BOGNOR,
WEST SUSSEX, PO22 9PA

Drawing Title :
PROPOSED LAYOUT

Drawn : TCD
Scale : 1:500@A3
Date : April 2016
Drq No. 334/P/03
Rev. _

MHD Architects
Downholm studio,
Lewes Road, Ringmer, East Sussex, BN8 5QB.
Tel:01273 814851 Fax:01273 814884 Email: mhdarchitects@aol.com