

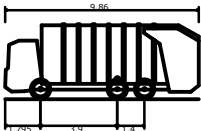


N:\Projects\cpbog2 160818\Drawings\160818-TK02A.dwg

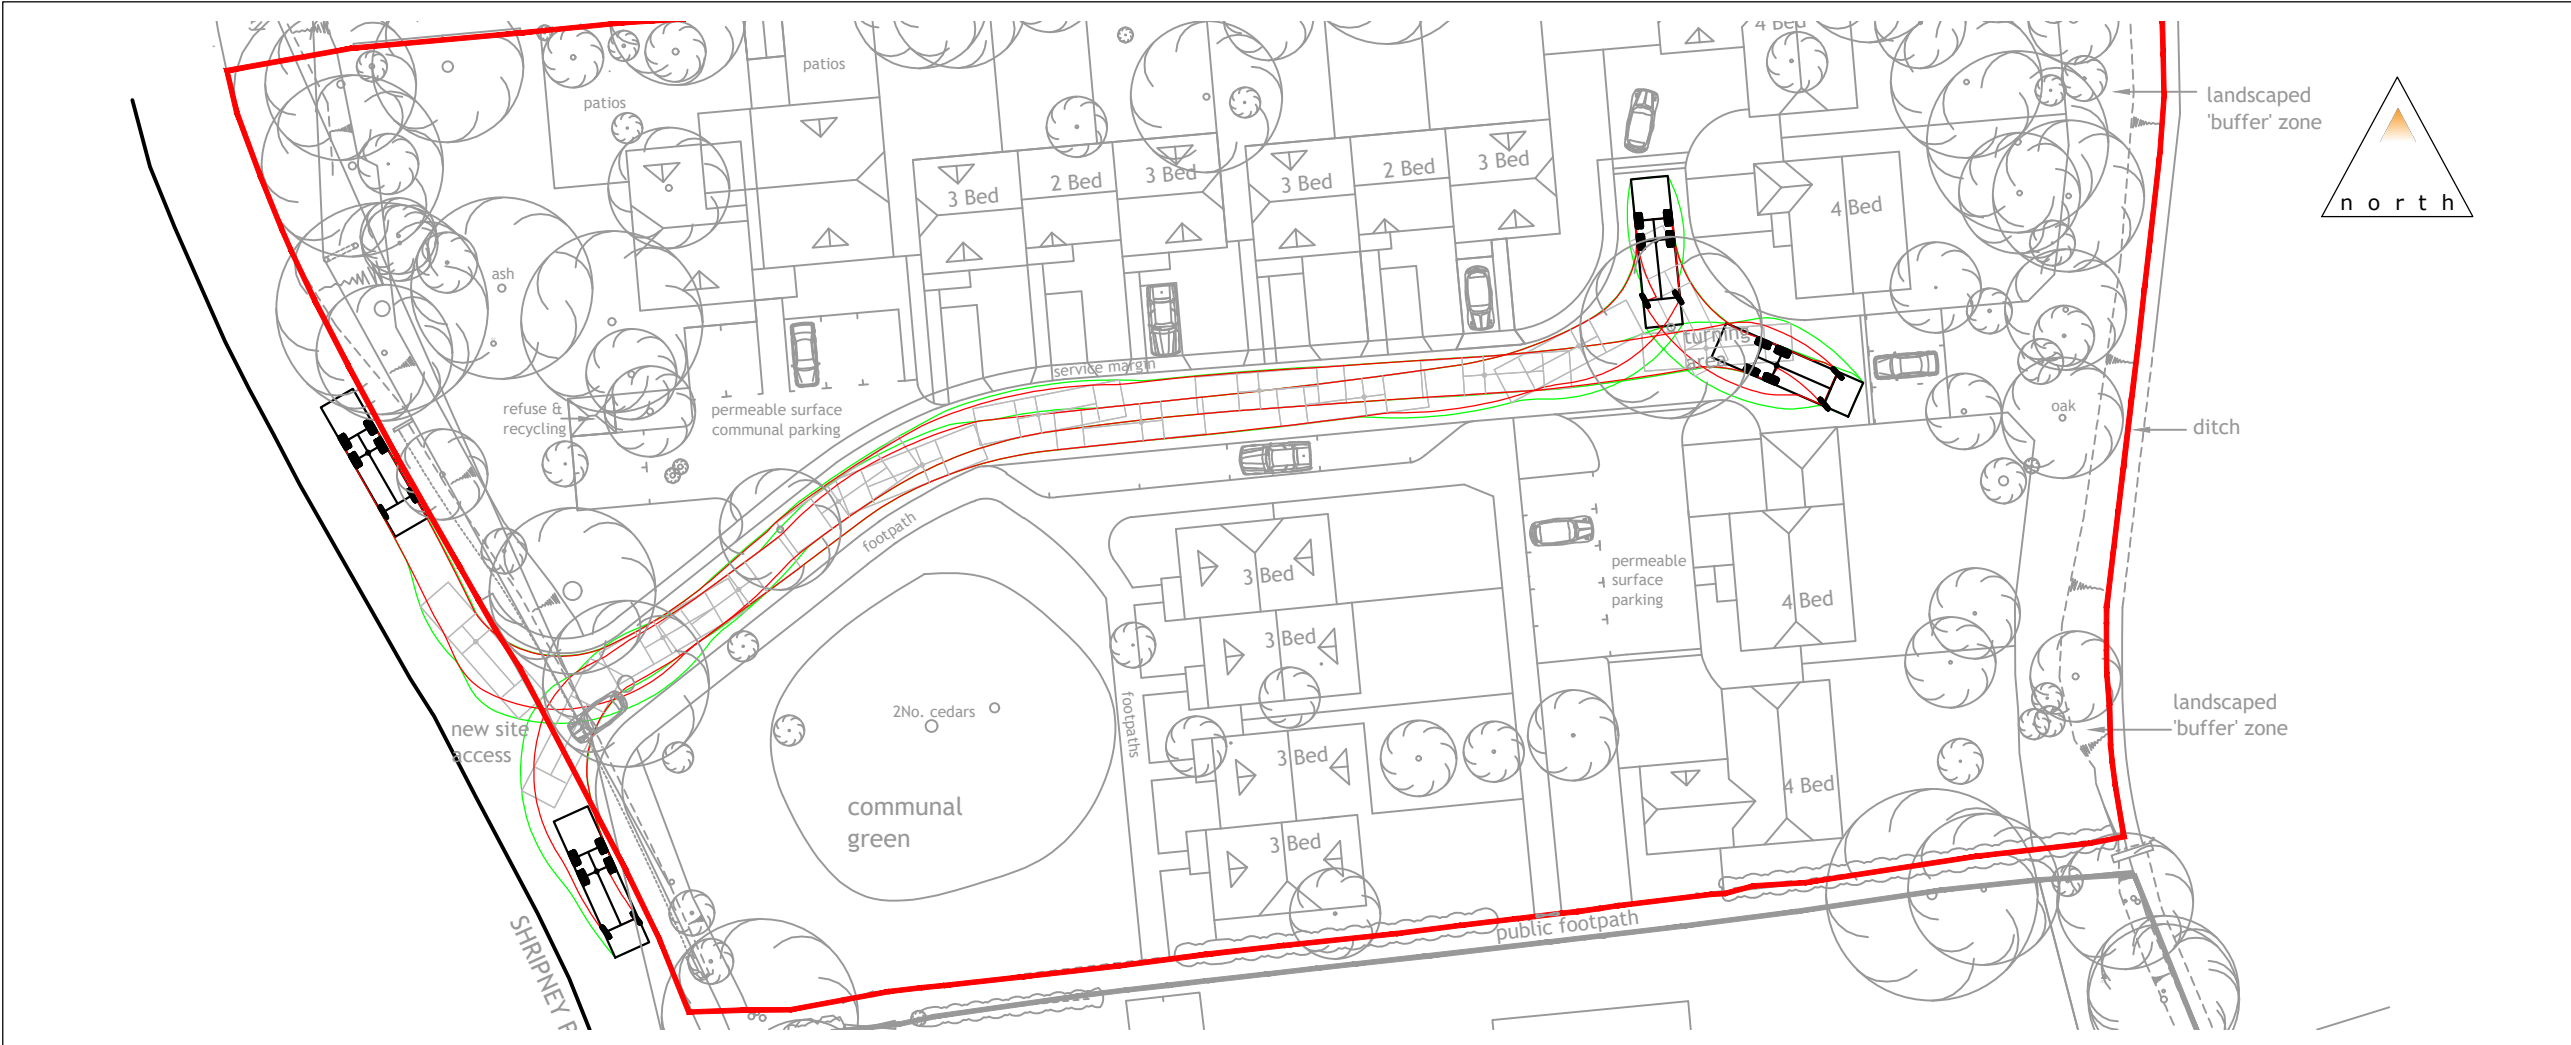


Large Refuse Vehicle (3 axle)
Overall Length
Overall Width
Overall Body Height
Min Body Ground Clearance
Track Width
Lock-to-lock time
Curb to Curb Turning Radius

9.860m
2.450m
3.814m
0.366m
2.450m
4.00s
9.500m

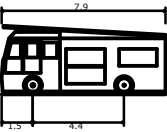

Pumping Appliance
Overall Length
Overall Width
Overall Body Height
Min Body Ground Clearance
Track Width
Lock-to-lock time
Curb to Curb Turning Radius

7.900m
2.500m
3.300m
0.140m
2.500m
4.00s
7.750m

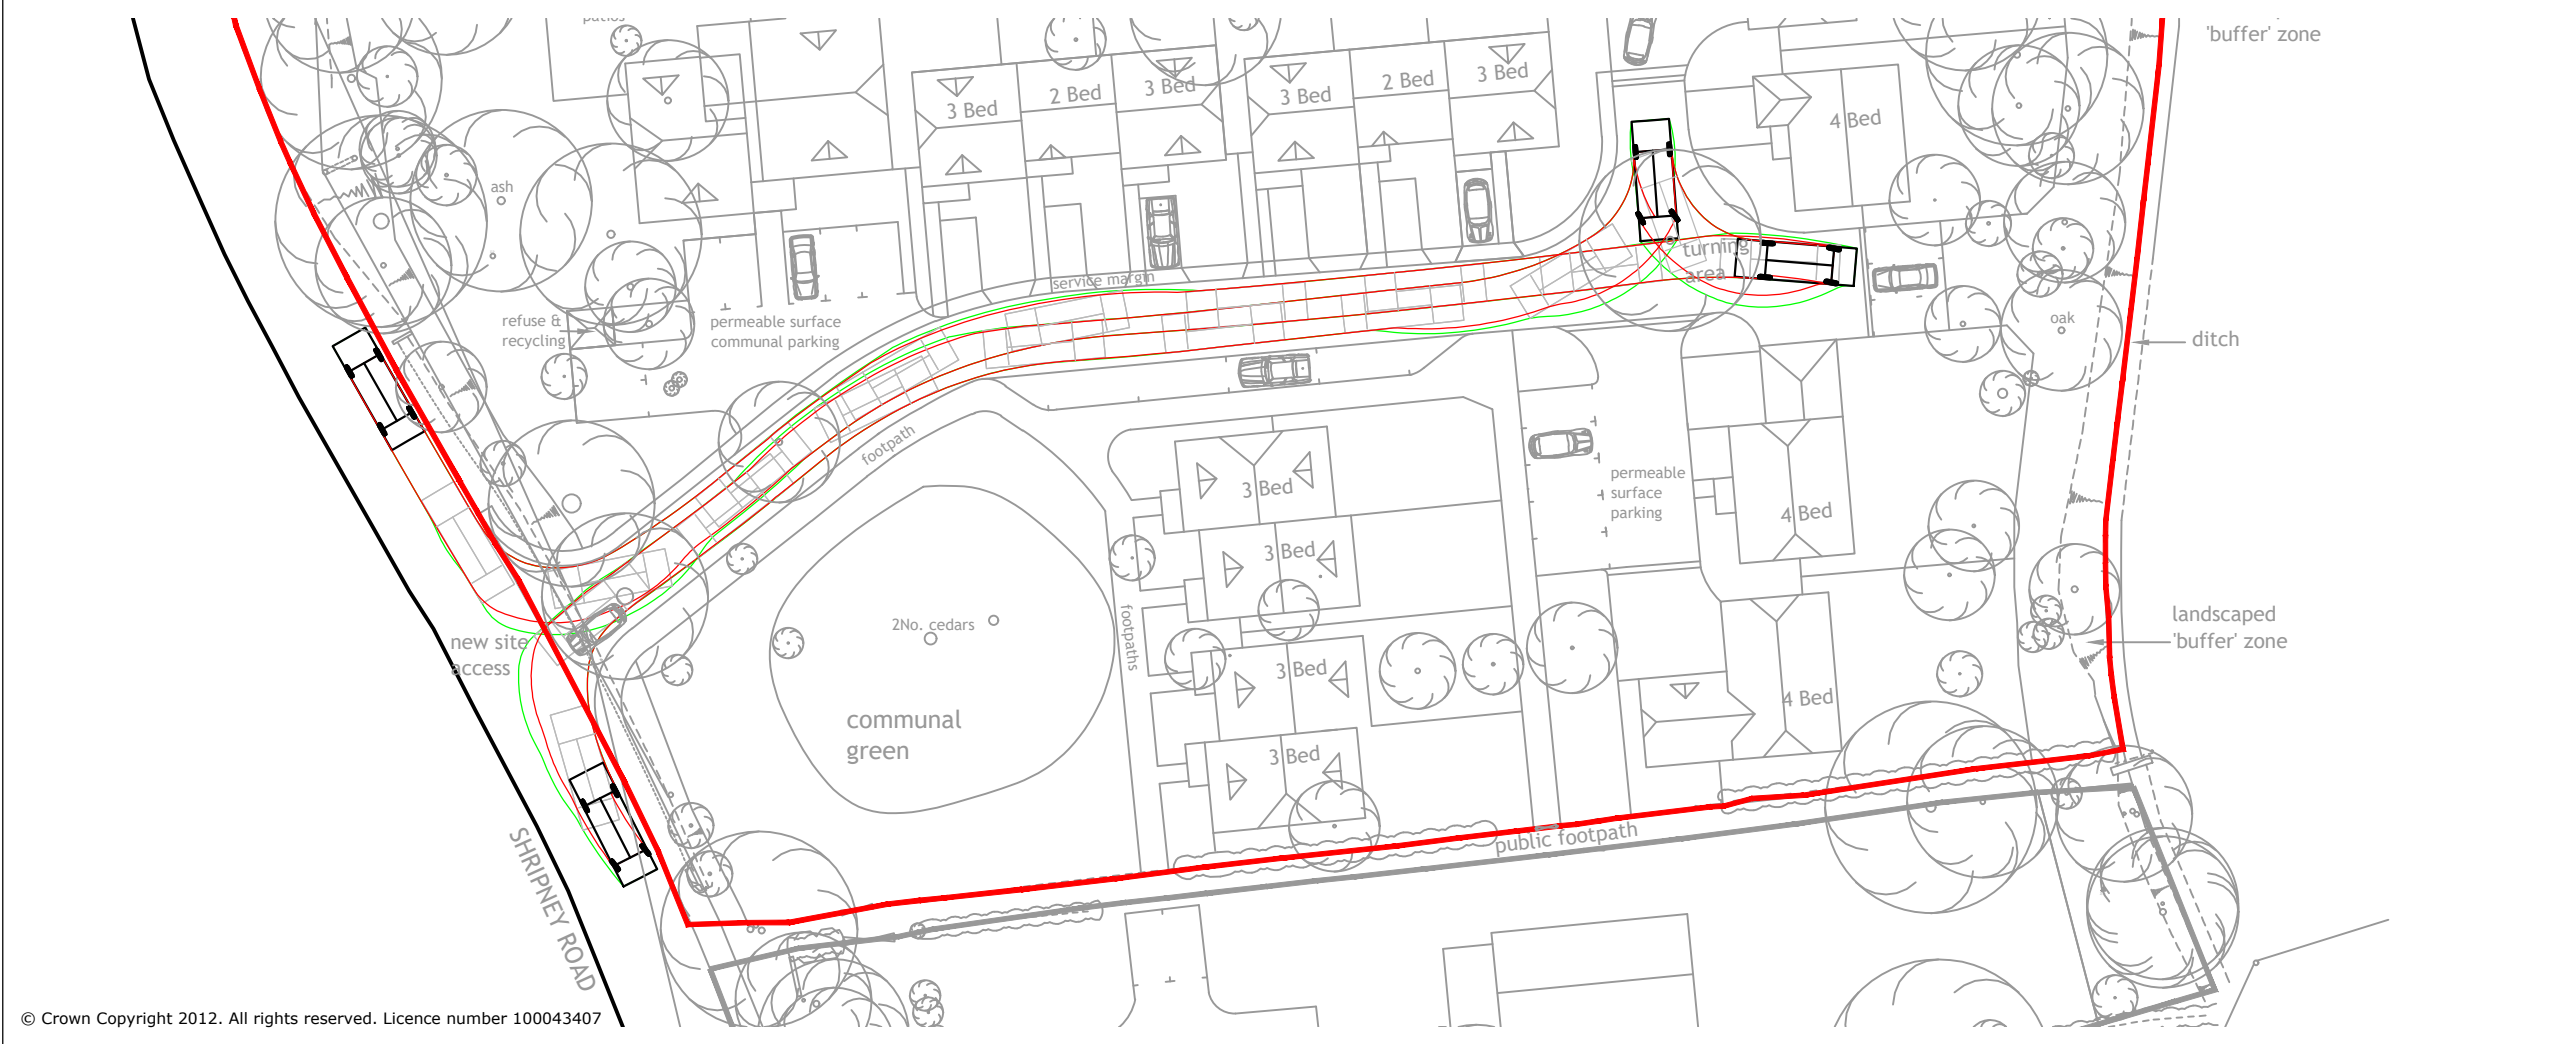

84 North Street
Guildford
Surrey
GU1 4AU

Golden Cross House
8 Duncannon Street
London
WC2N 4JF

T: 01483 531 300 T: 020 7031 8141

www.motion.co.uk

Project:
Shripney Road, Bognor

Title:
Site Layout
Swept Path Analysis

Scale: 1:500 (@ A3)

Drawing:
160818-TK02

Revision:
A