


This drawing is the copyright of MHD Architects. It is for planning application purposes only & may not be reproduced in whole or in part without permission. Drawings lodged for planning approval may be reproduced by the Planning Authority in accordance with the 'Copyright (Material Open to Public Inspection) (Marking of Copies of Plans and Drawings) Order 1990' and must carry the relevant copyright restriction note.

Notes:

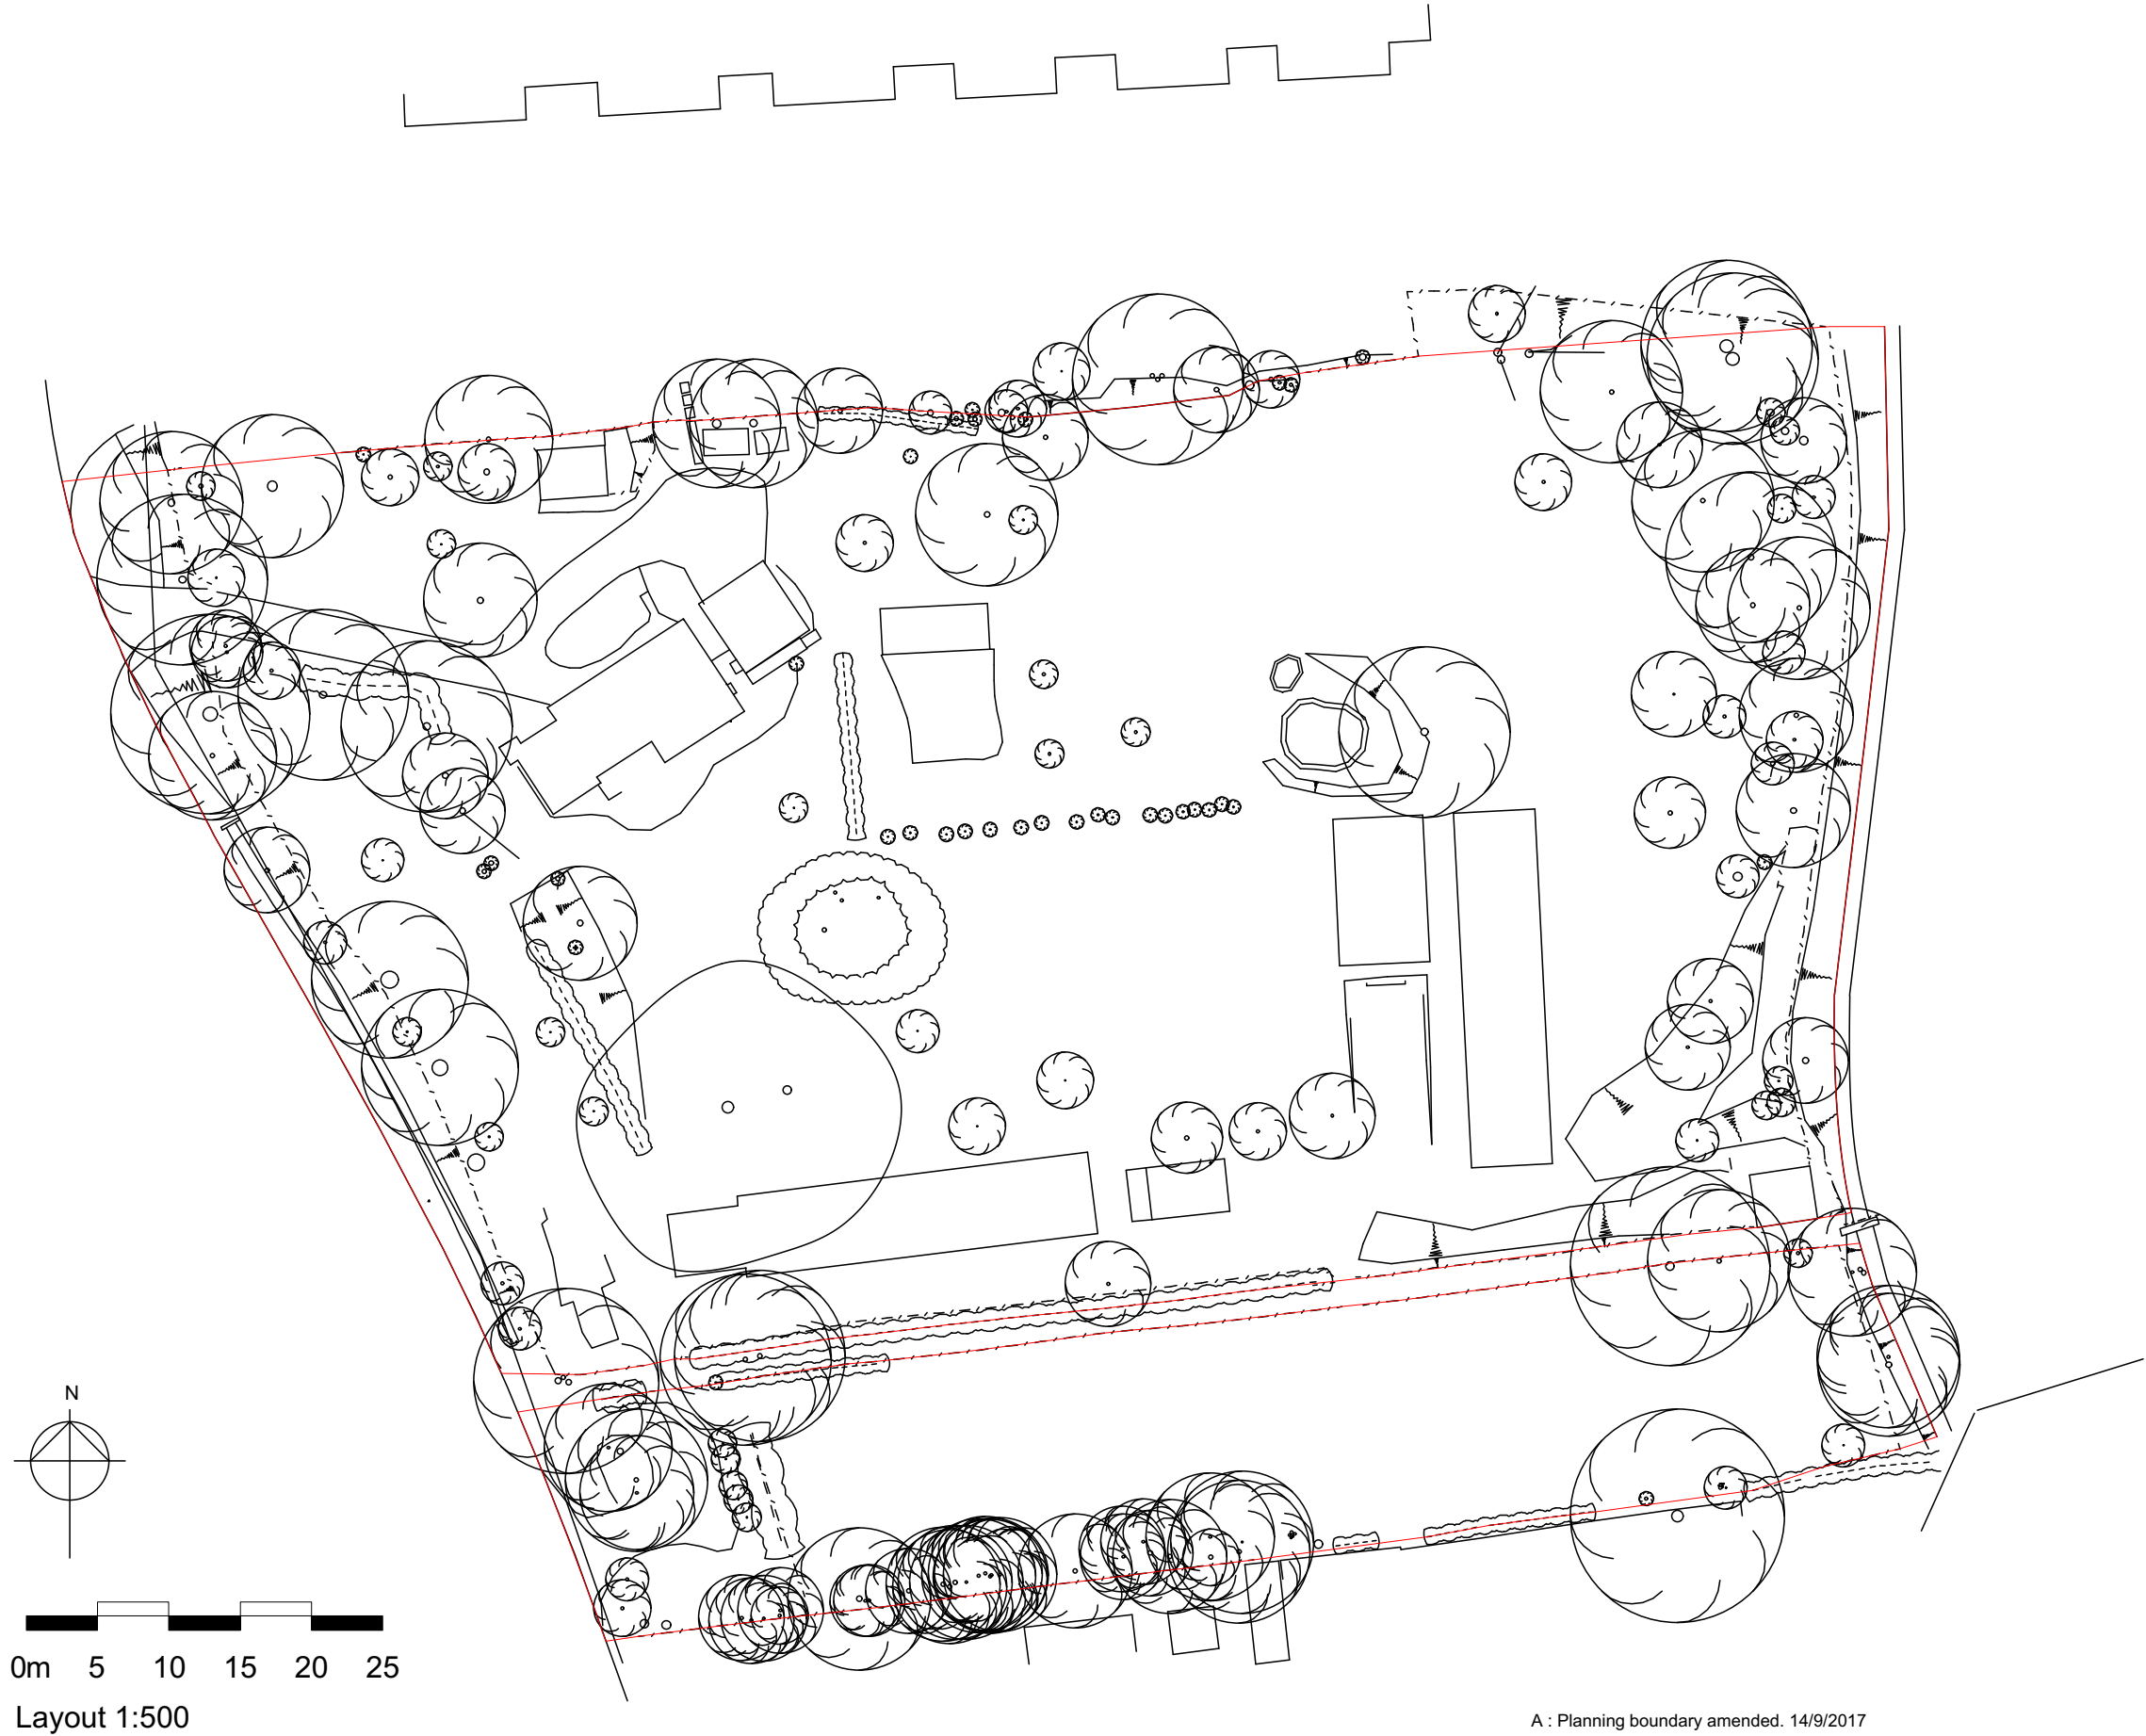

A : Planning boundary amended. 14/9/2017

Job Title :

SITE AT 'THE COTTAGE'
SHRIPNEY ROAD, BOGNOR,
WEST SUSSEX, PO22 9PA

Drawing Title :

EXISTING SITE LAYOUT / BLOCK PLAN

Drawn : ot

Scale : 1:500 @ A3

Date : April 2017

Drg No. 334/P/02

A

MHD Architects

Downholm studio, Lewes Road, Ringmer, East Sussex, BN8 5QB.
Tel:01273 814851 Fax:01273 814884 Email: mhdarchitects@aol.com