


N:\Projects\cpbog2 160818\Drawings\160818-09 [Alternative Access].dwg

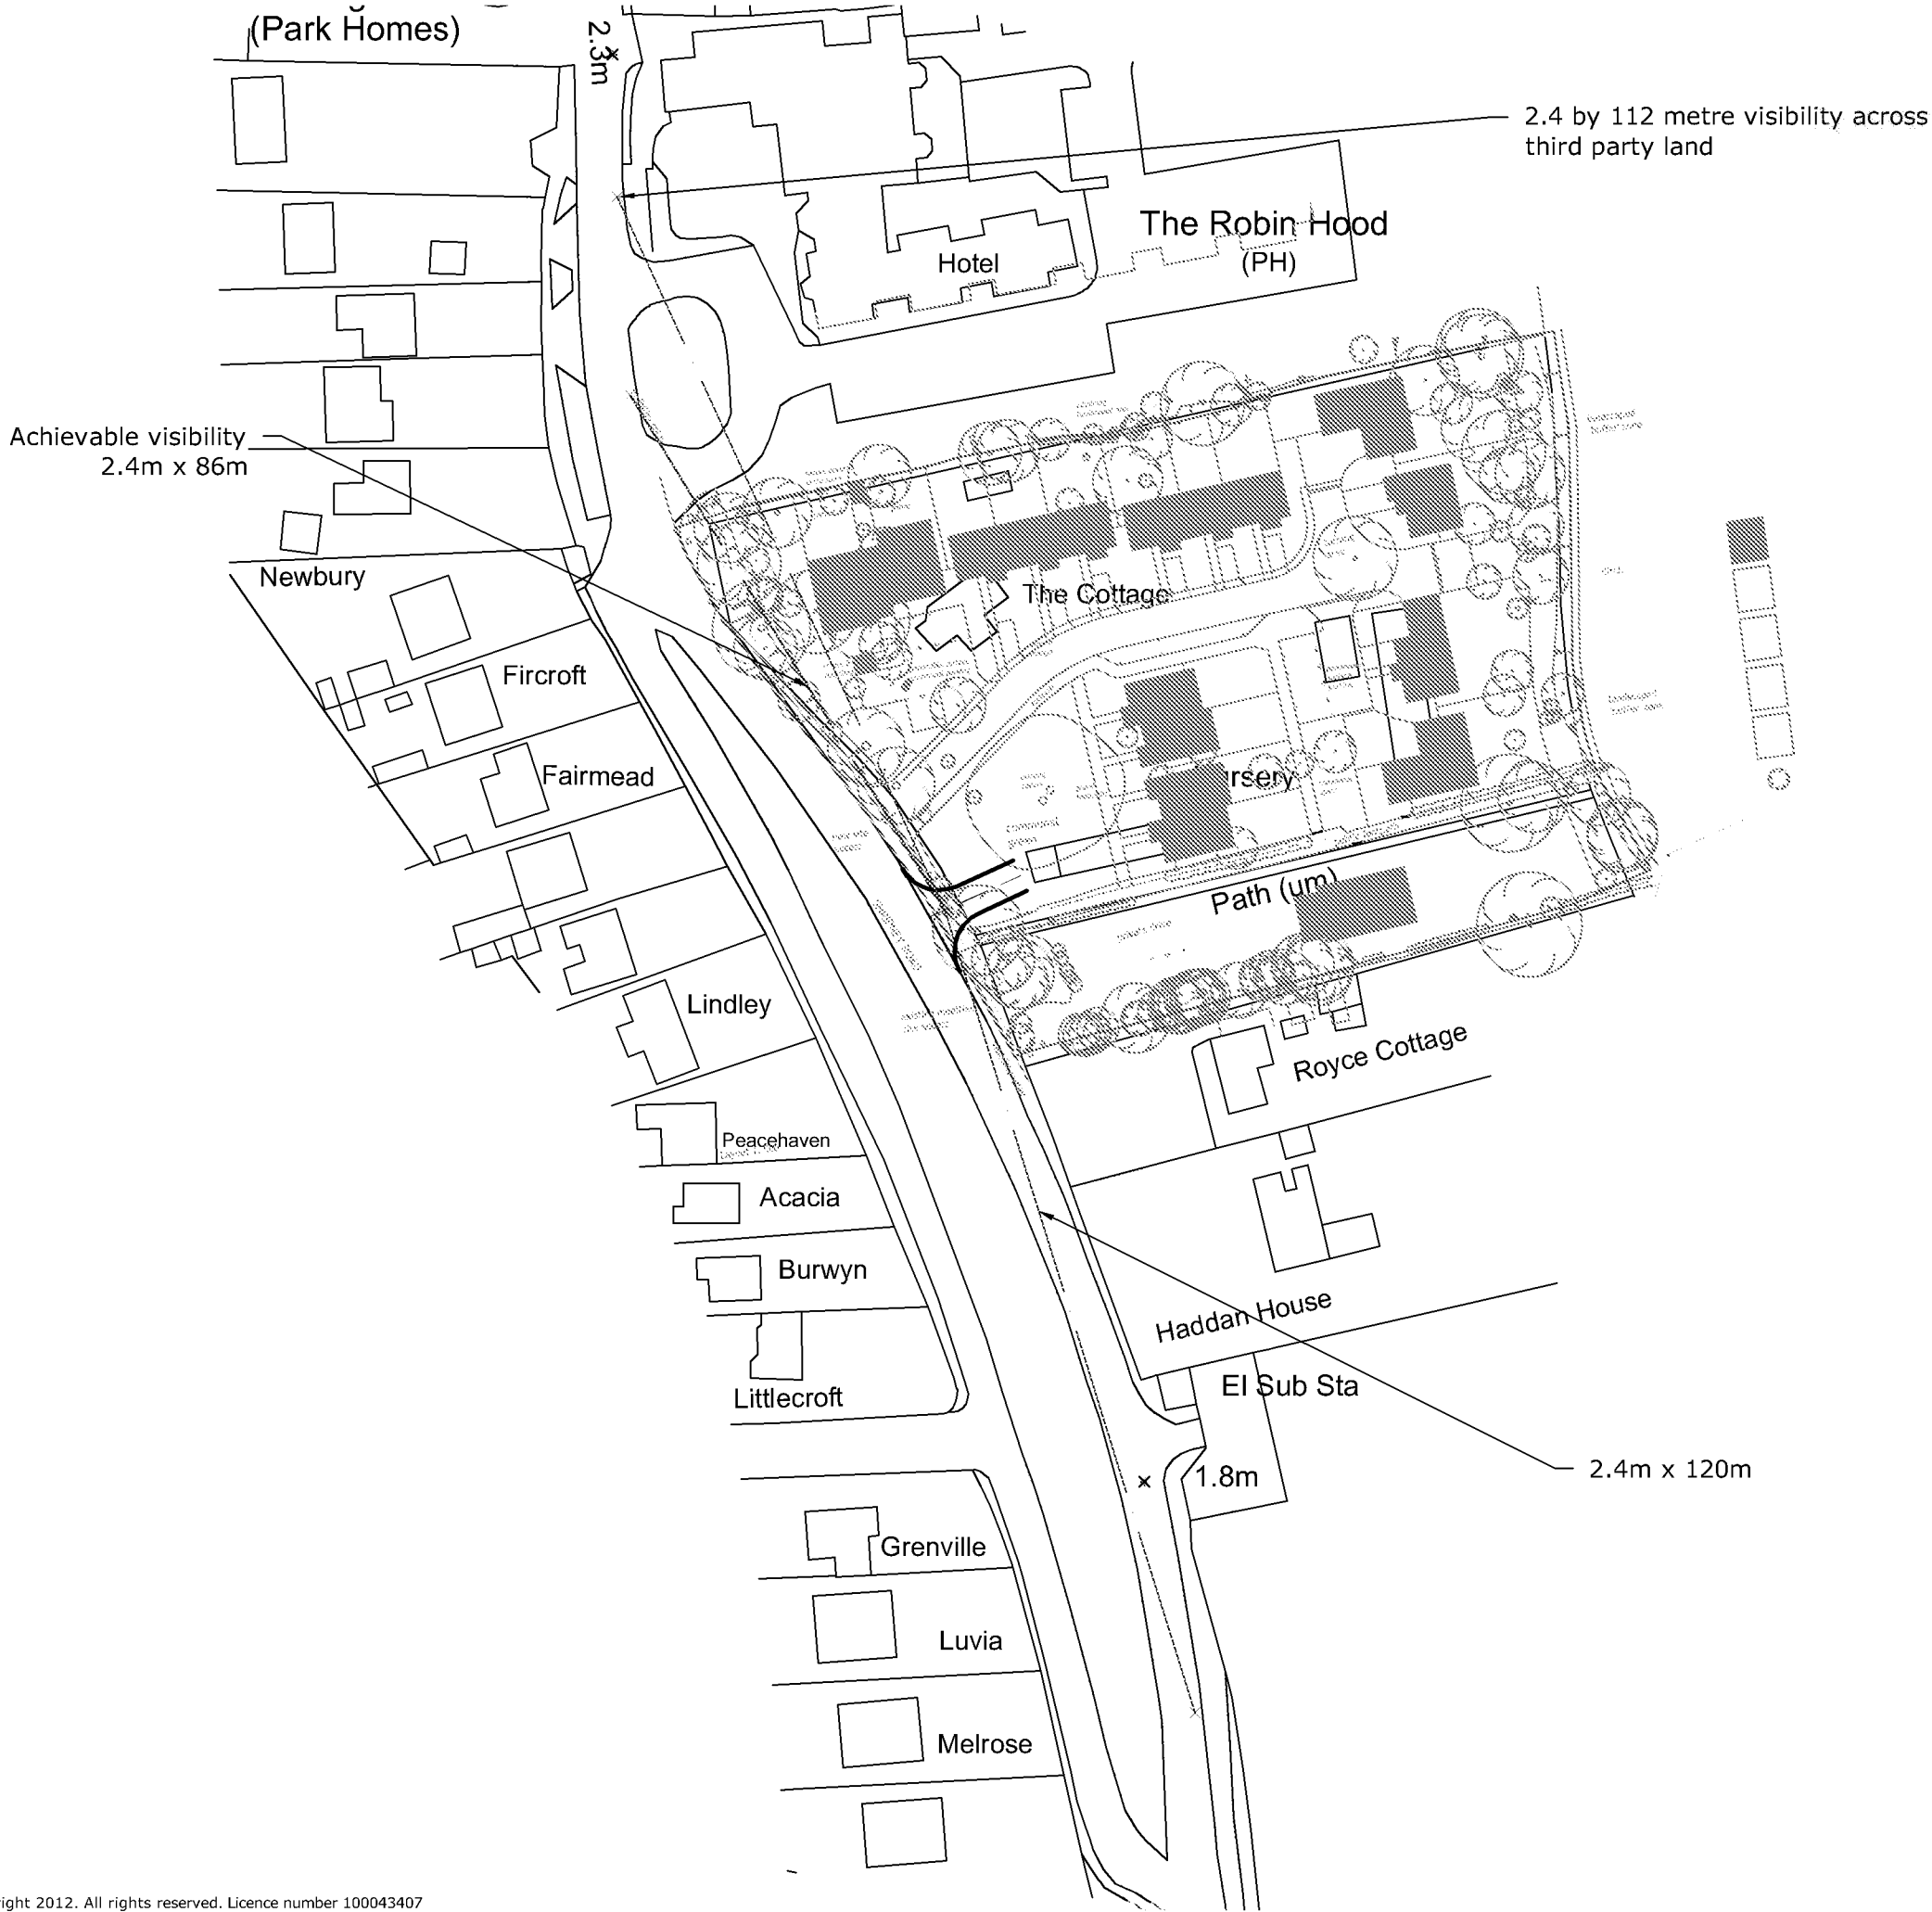

Legend:
Highway Boundary



84 North Street
Guildford
Surrey
GU1 4AU

Golden Cross House
8 Duncannon Street
London
WC2N 4JF

www.motion.co.uk

Project:
Shripney Road, Bognor Regis

Title:
Alternative Access Arrangement

Scale: 1:1000 (@ A3)

Drawing:
160818-09

Revision:

-