


REF: SKETCH 1

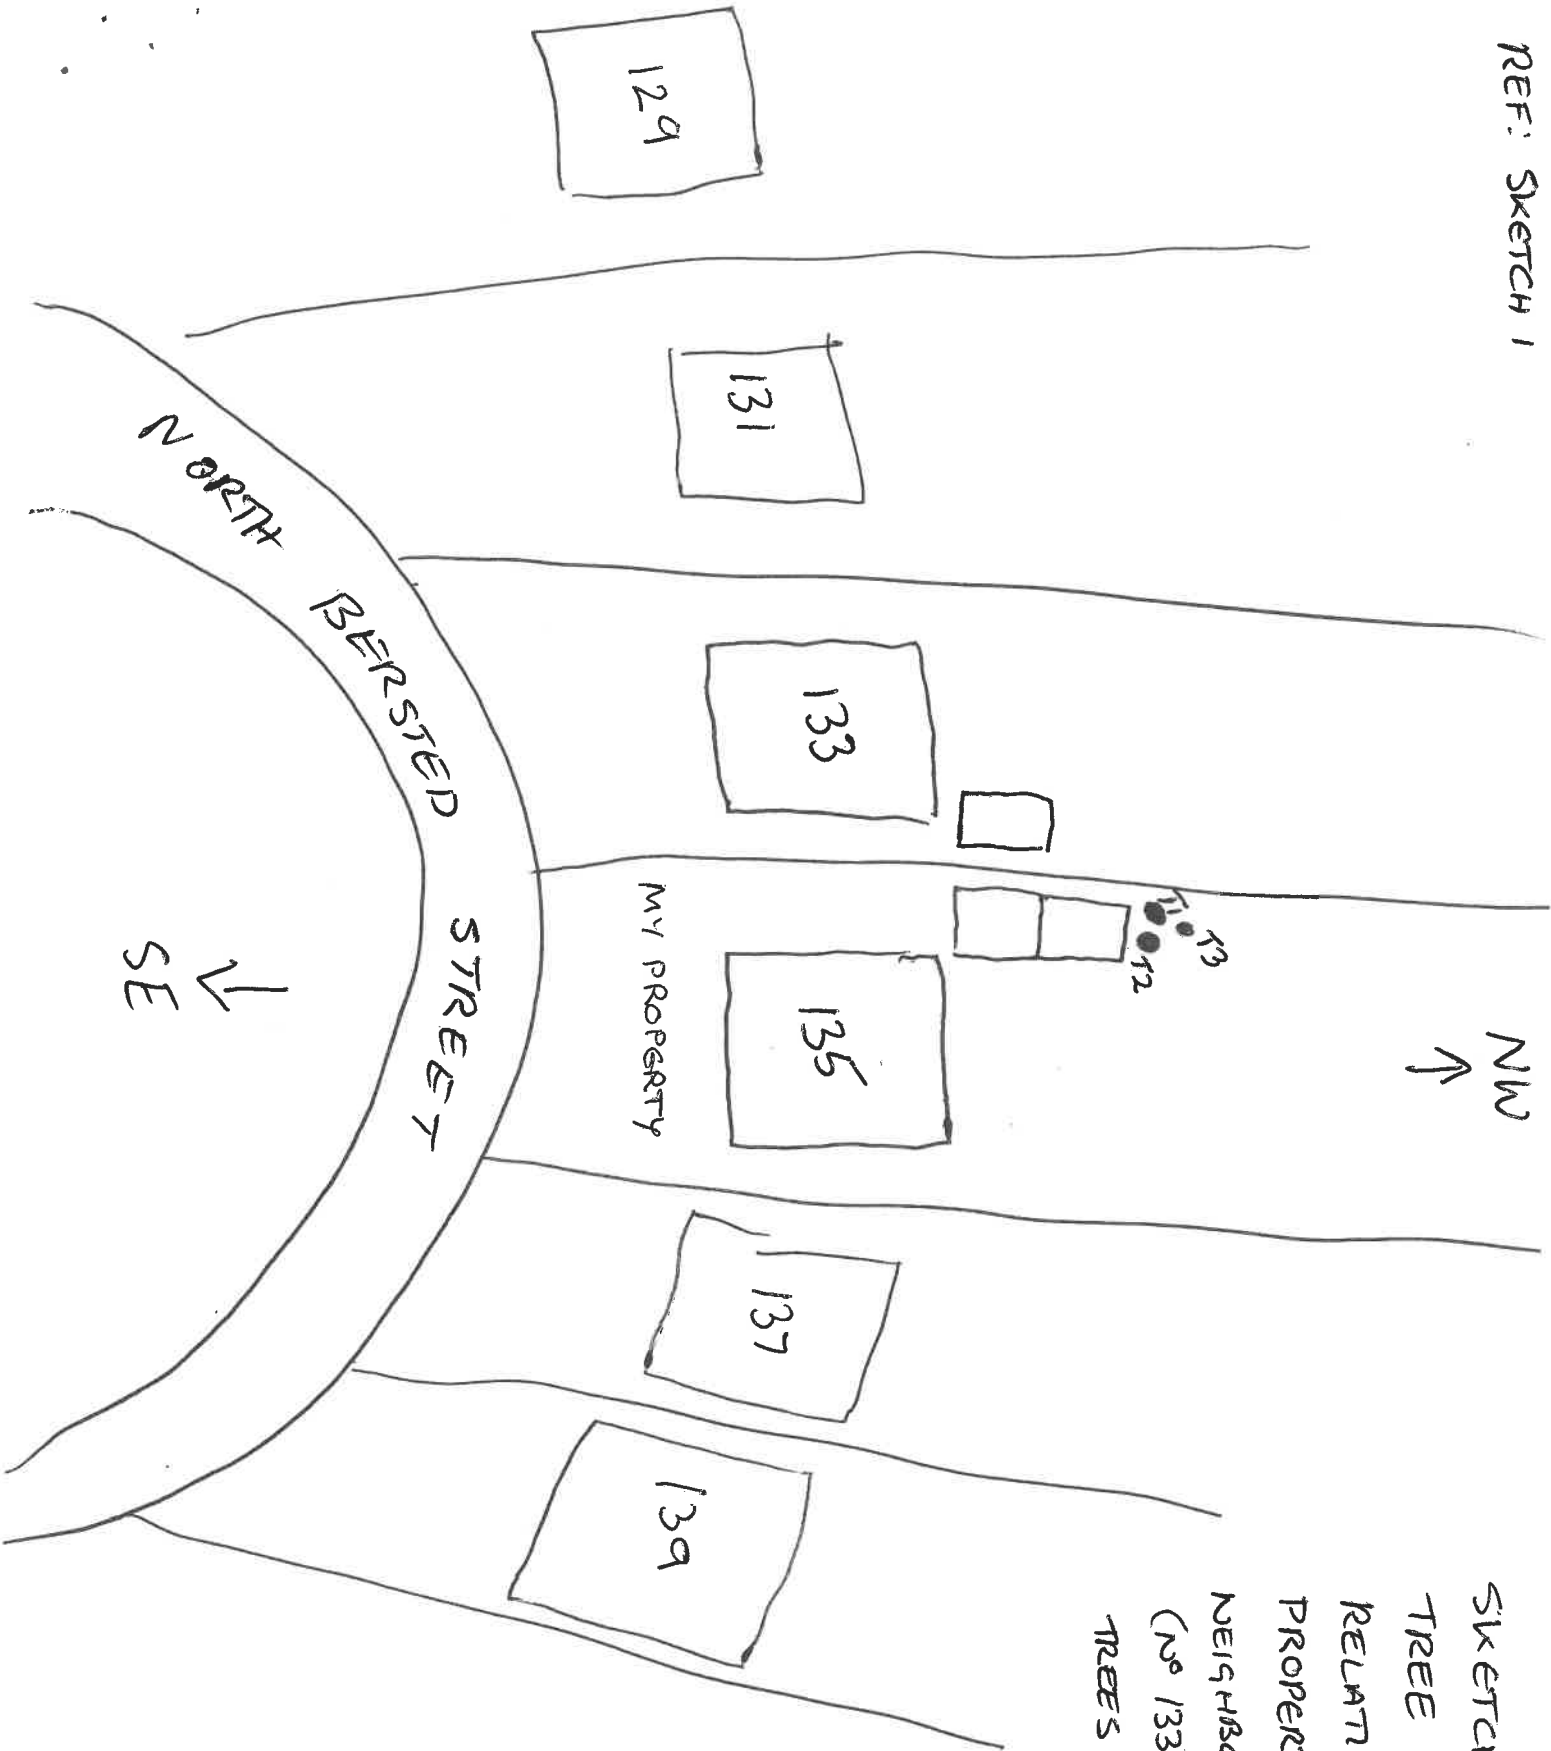

SKETCH PLAN OF
TREE (T1) IN
RELATION TO MY
PROPERTY (Nº 135) &
NEIGHBOURS PROPERTY
(Nº 133) & OTHER
TREES (T2 & T3)