


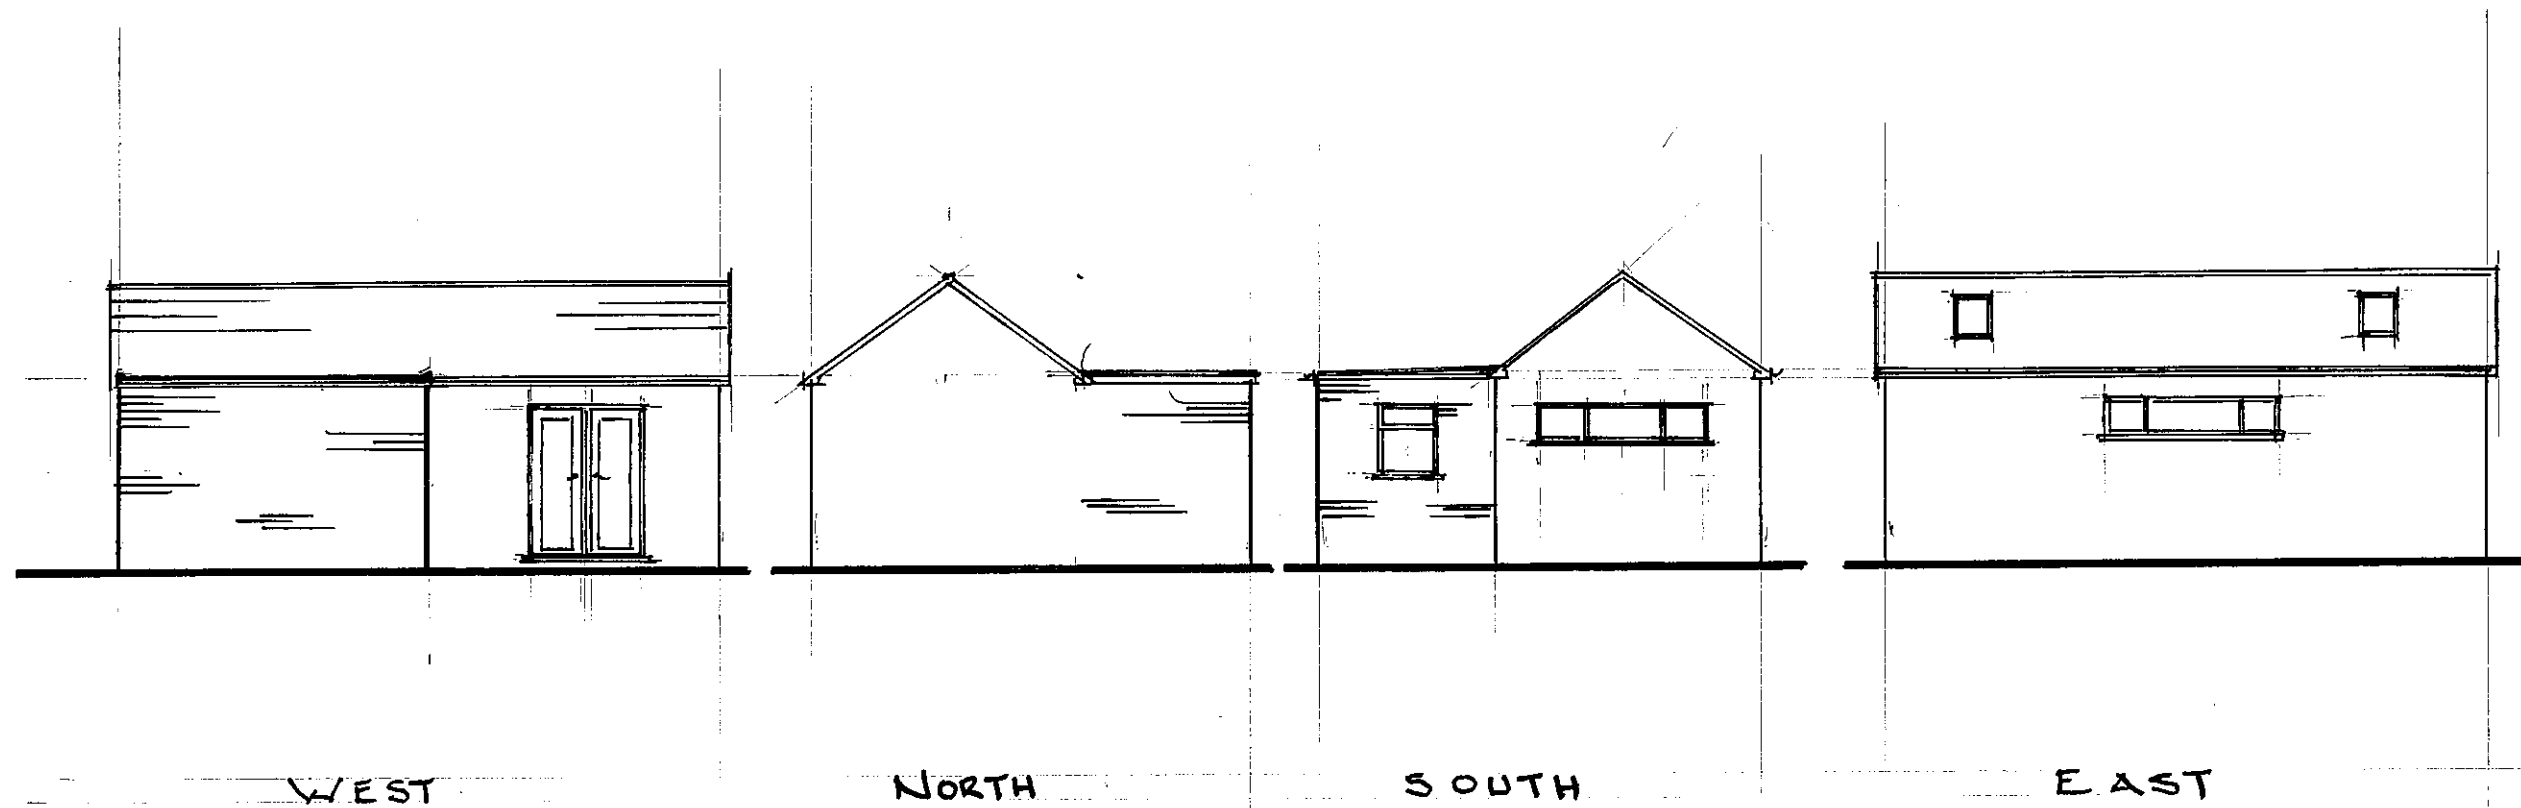

ELEVATIONS [AS PROPOSED.]
[1:100]

GARAGE CONVERSION - 414 CHICHESTER ROAD, BOGNOR REGIS.