


NOT TO SCALE

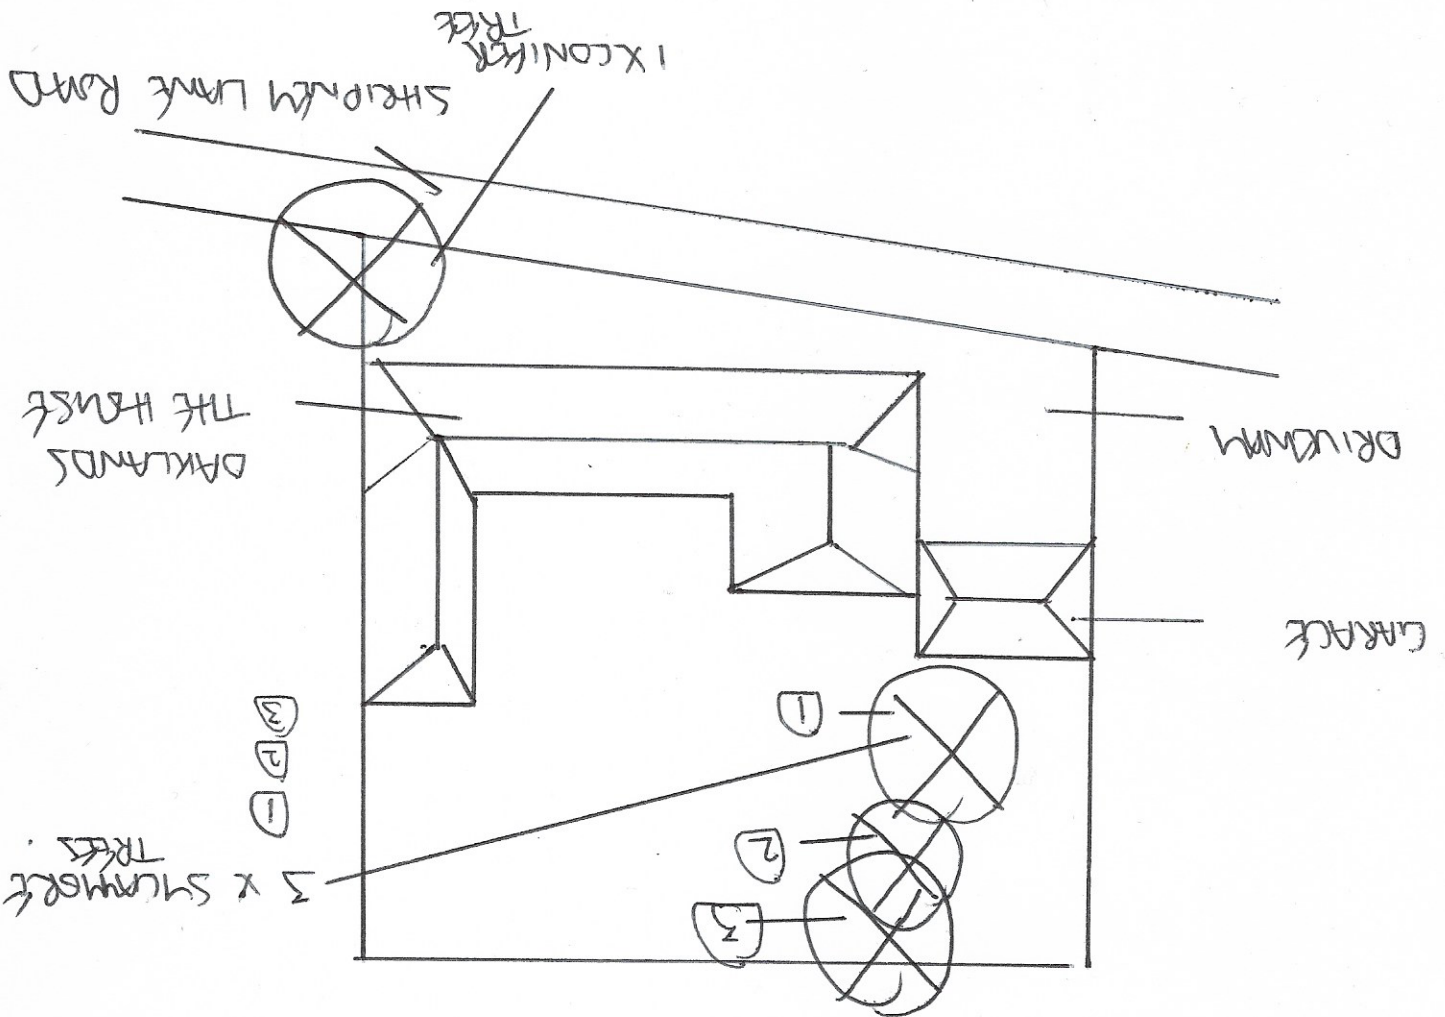

1. TO REDUCE 1 X CONIFER TREE BY 6 METRES
OFF THE HEIGHT TO LEAVE 6 METRES

2. 3 X SHAMPORF TREES

1. TO REDUCE BACK TO ORIGINAL FOLLOWED UP TO 5 METRES.

2. d3. TO REDUCE BACK TO ORIGINAL FOLLOWED UP TO 4 METRES.