


REF 1

OAKLANDS - SHIRPLEY LANE

NOT TO SCALE

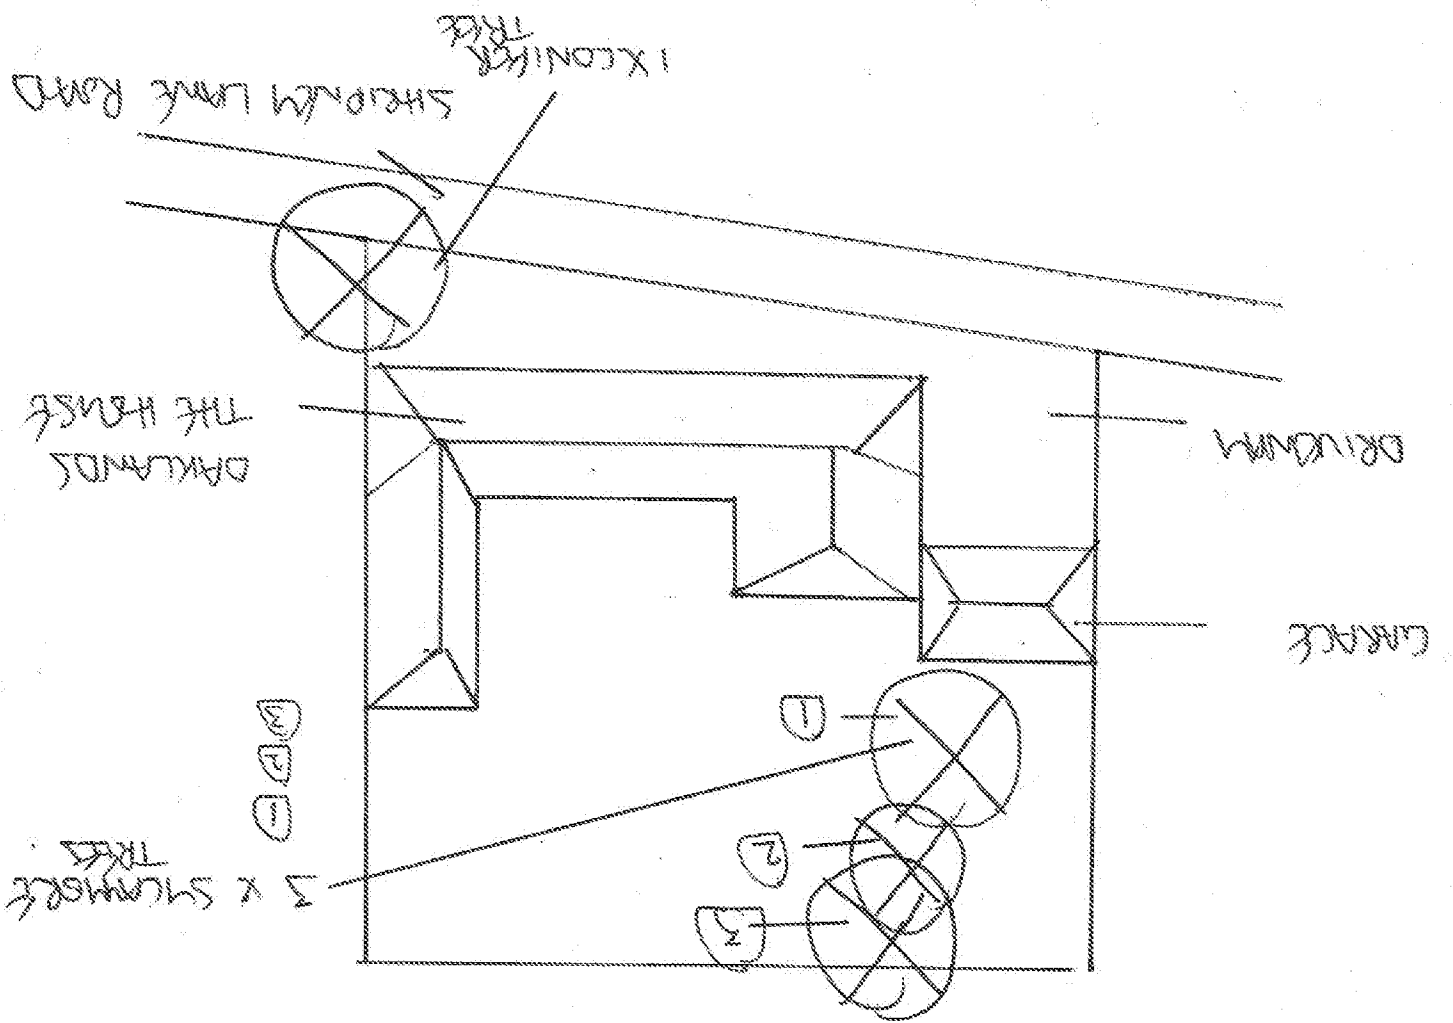

1. TO REDUCE 1 X CONIFER TREE BY 6 METRES
OFF THE HEIGHT TO LEAVE 6 METRES
2. 3 X SHIRPLEY TREES
1. TO REDUCE BACK TO ORIGINAL FOLLOWED UP TO
5 METRES
2. 2.3 TO REDUCE BACK TO ORIGINAL FOLLOWED
UP TO 4 METRES