



A horizontal number line is shown with tick marks at 1, 2, 3, 4, and 5. The word "metres" is written at the left end. Two white rectangular bars are drawn on the line: one from 1 to 2, and another from 3 to 4.

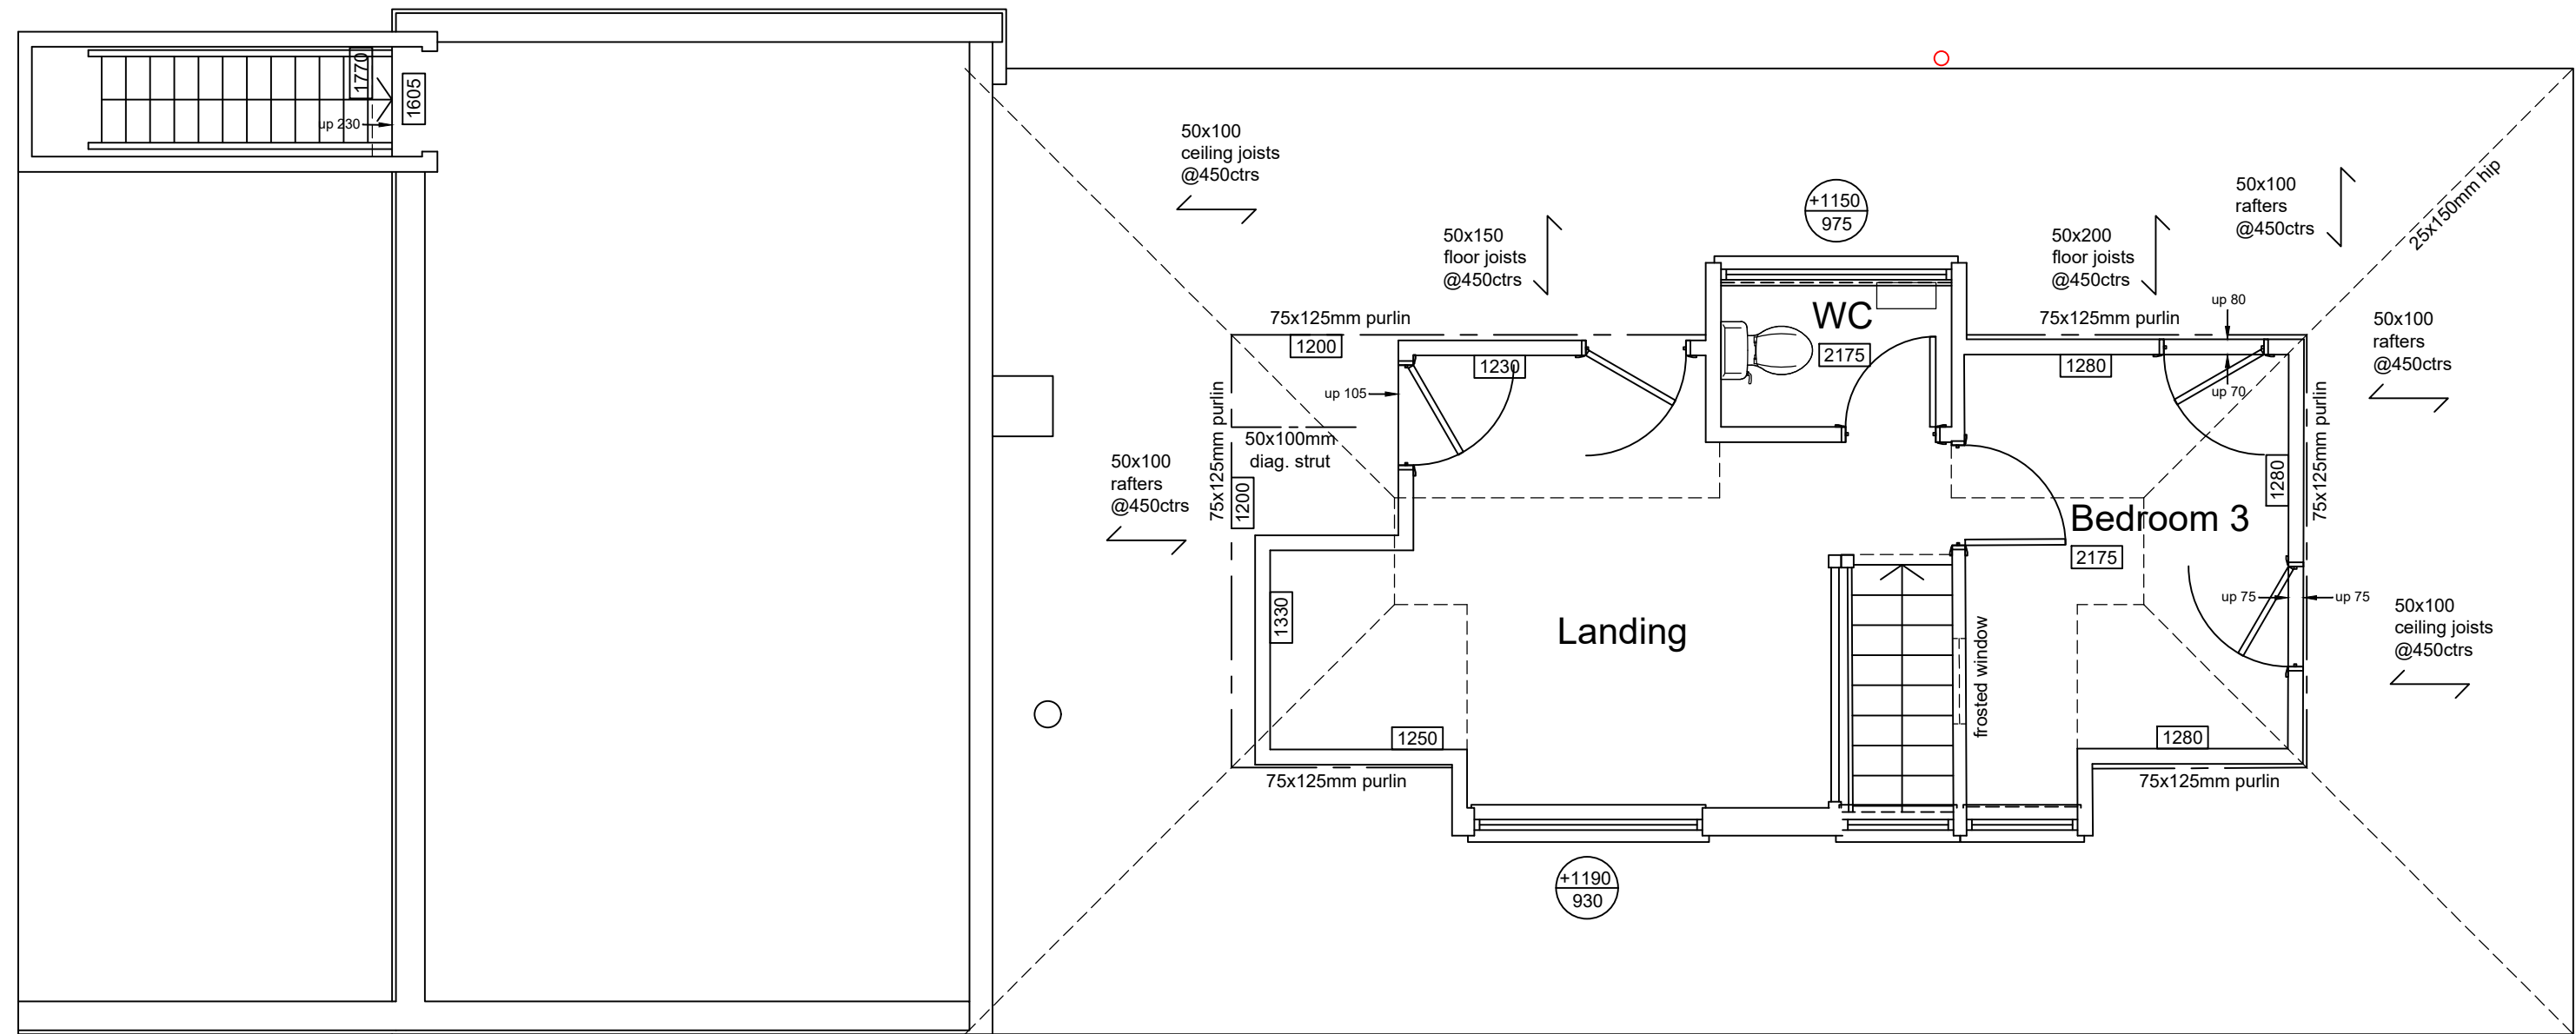

First Floor

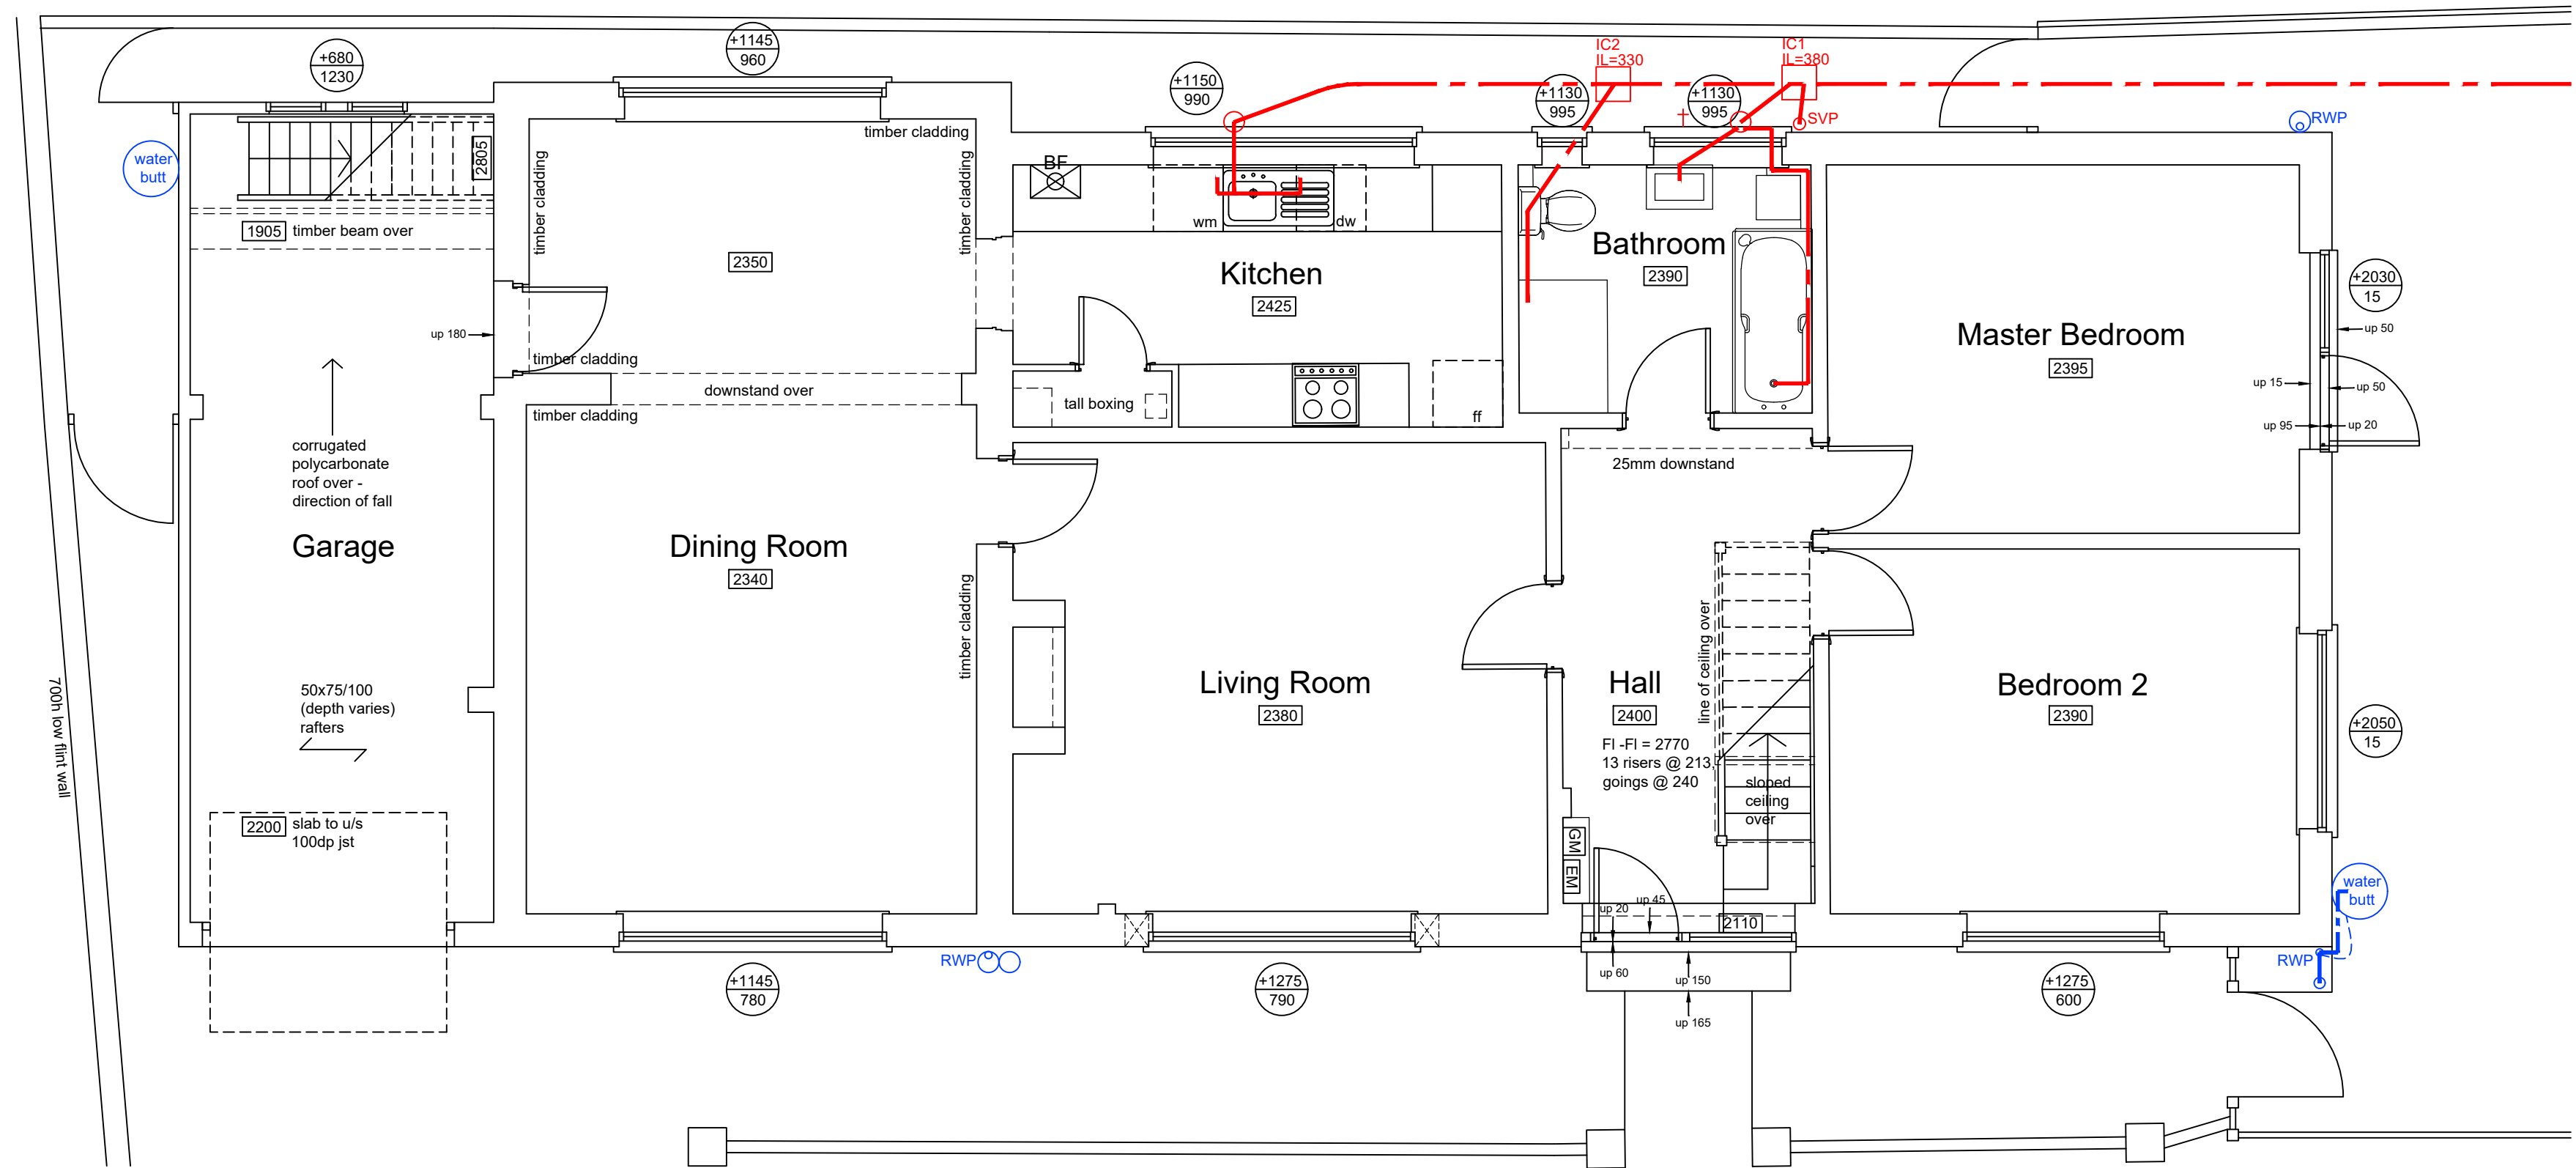

Ground Floor

C	03.09.26	Scale bar added	EP	GP
B	01.05.26	Stairs amended	EP	GP
A	11.08.23	Room labels amended	EP	GP
Rev	Date	Revision Details	Dr	Ch

Emma Pinder Architects Ltd	Client's Name	Job Title	Drawing Title	Scale	Drawn	Checked	Date	Status	Job No	Drawing No	Rev
2 Oak Tree Lane, Chichester West Sussex, PO20 3GU T 07809 621606 E epinder@epinderarchitects.co.uk	Mr & Mrs Taylor	Barn End, Barn Lane, Shripney	Existing Plans	1:50@A1	EP	GP	03.08.23	APPROVAL	0070	01	C