



Scale - 1:50@A1 / 1:100@A3

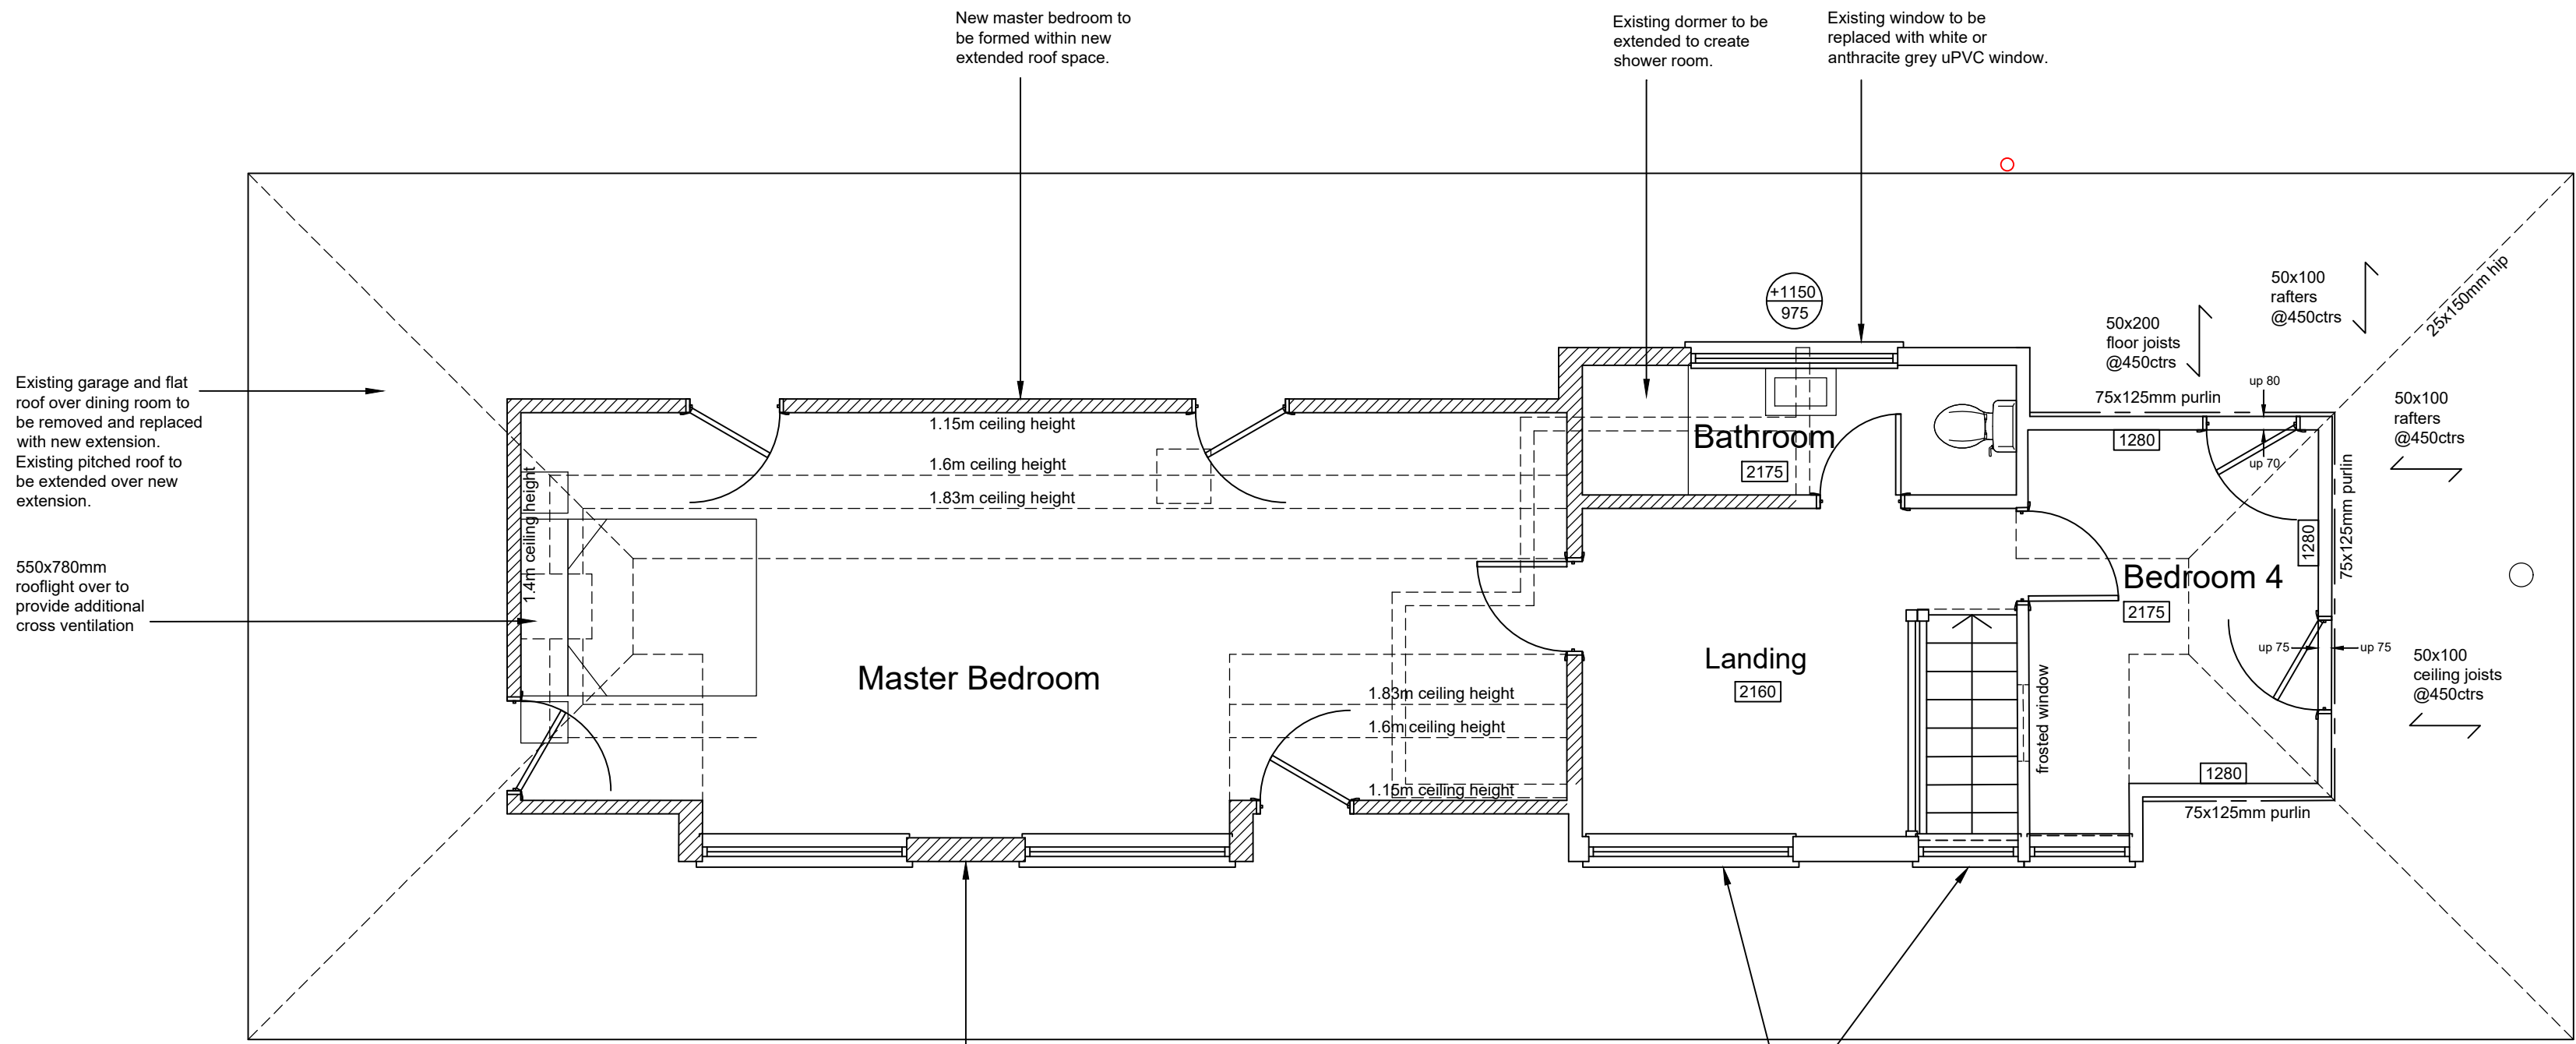

First Floor

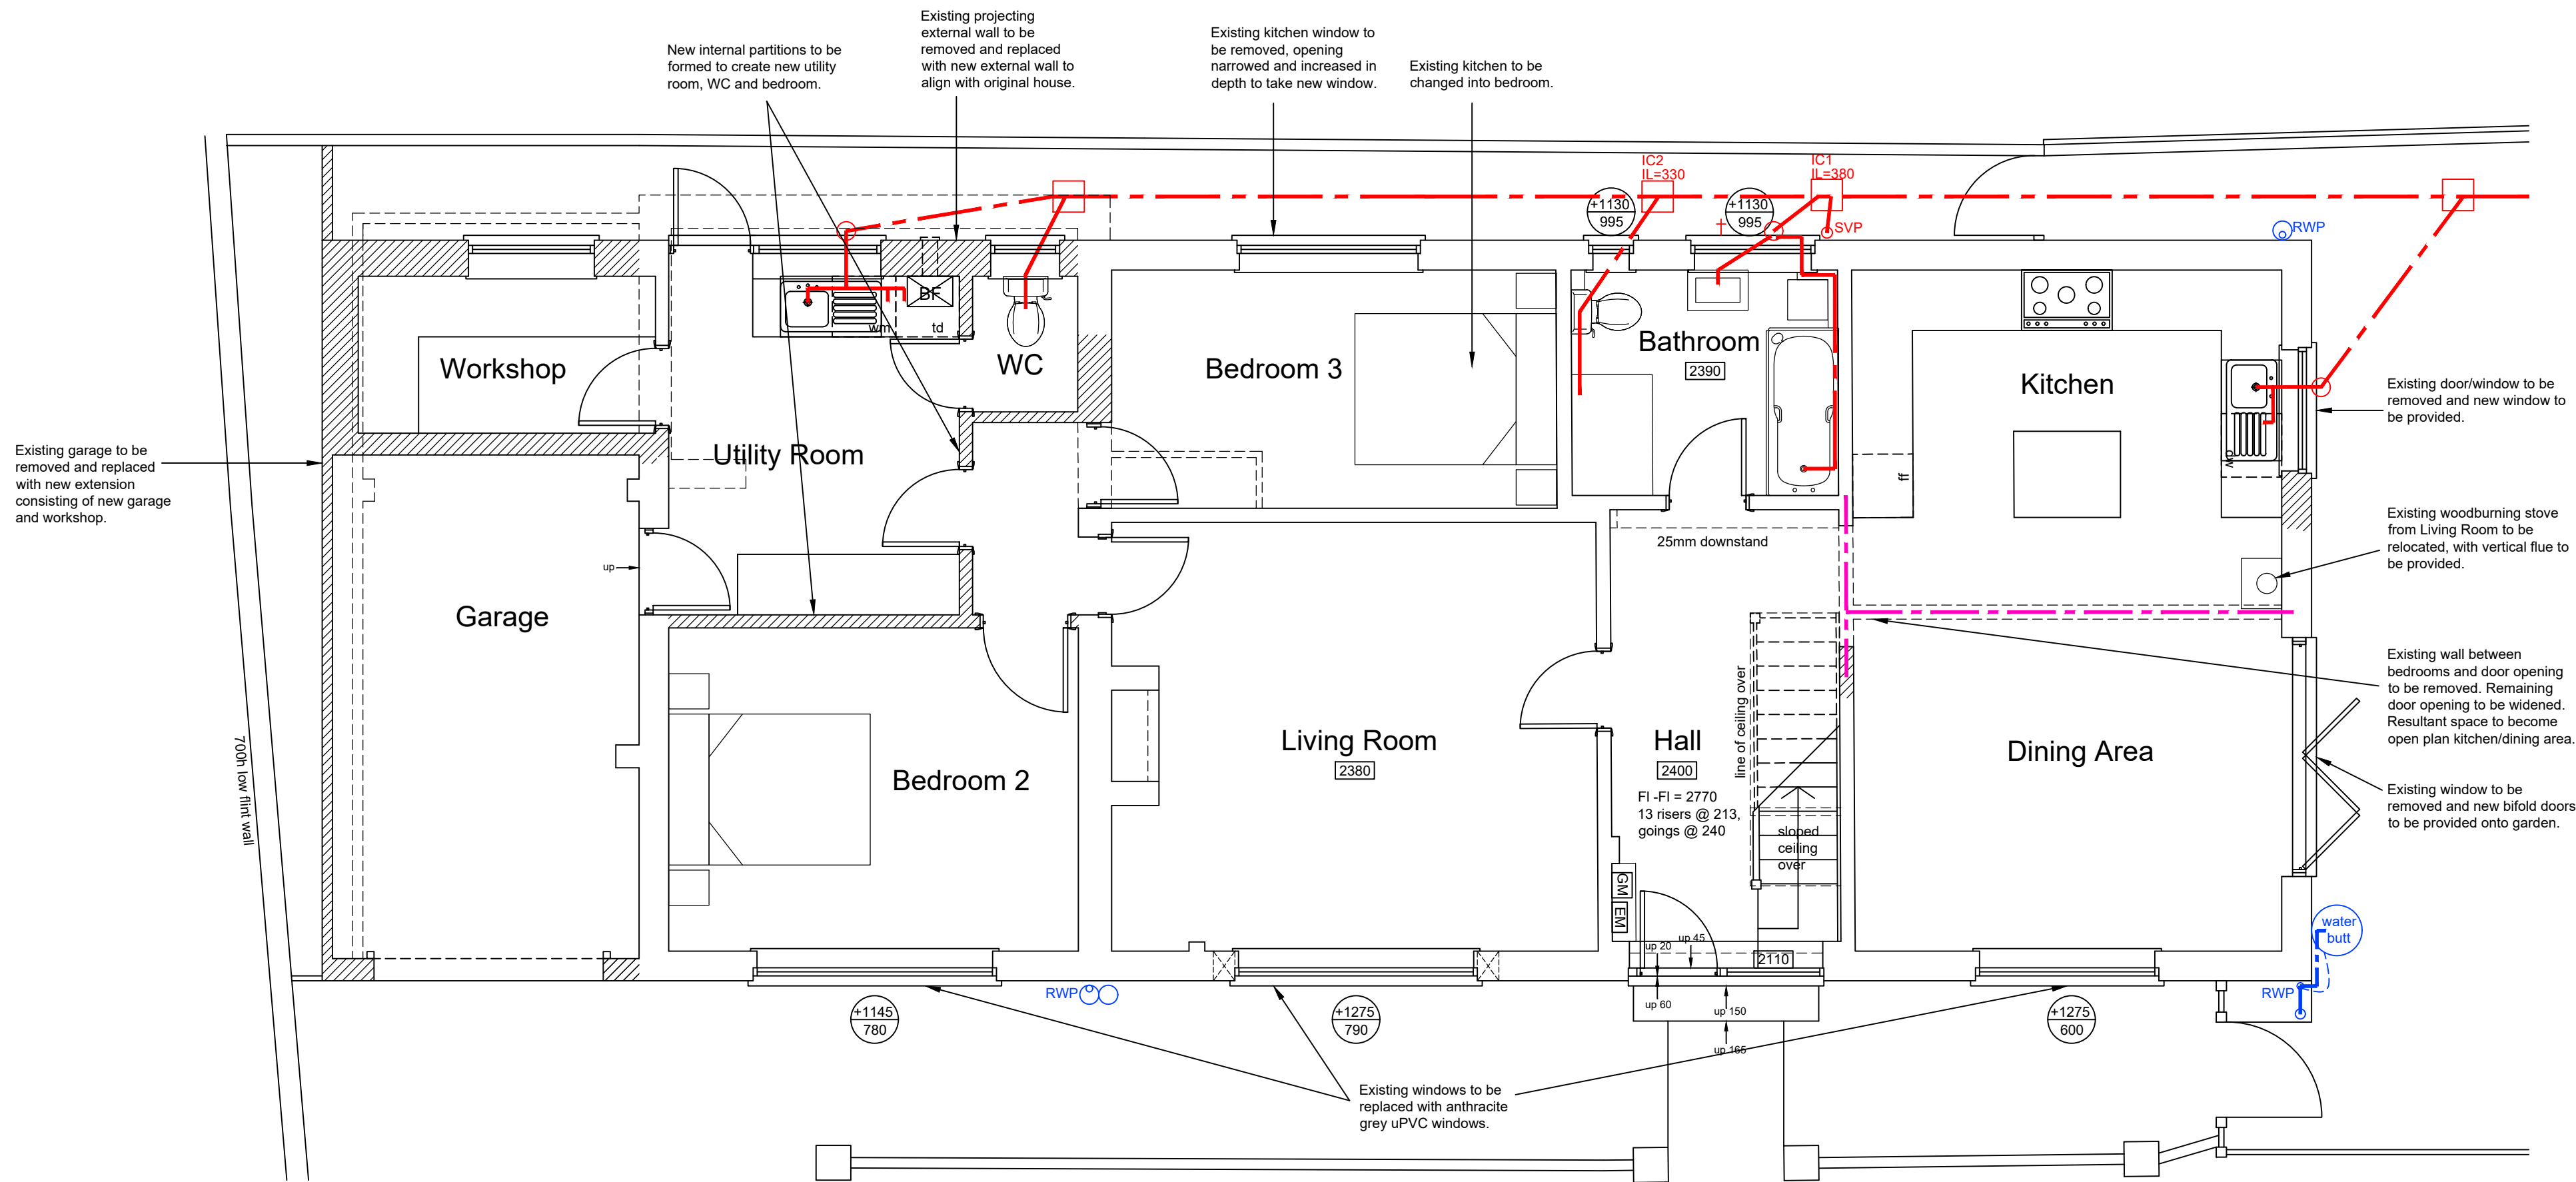

Ground Floor

C	03.09.26	Scale bar added	EP	GP
B	01.05.26	Various amendments	EP	GP
A	16.04.26	Various amendments	EP	GP
Rev	Date	Revision Details	Dr	Ch

Emma Pinder Architects Ltd	Client's Name	Job Title	Drawing Title	Scale	Drawn	Checked	Date	Status	Job No	Drawing No	Rev
2 Oak Tree Lane, Chichester West Sussex, PO20 3GU T 07809 621606 E epinder@epinderarchitects.co.uk	Mr & Mrs Taylor	Barn End, Barn Lane, Shripney	Proposed Plans	1:50@A1	EP	GP	12.03.24	APPROVAL	0070	07	C