
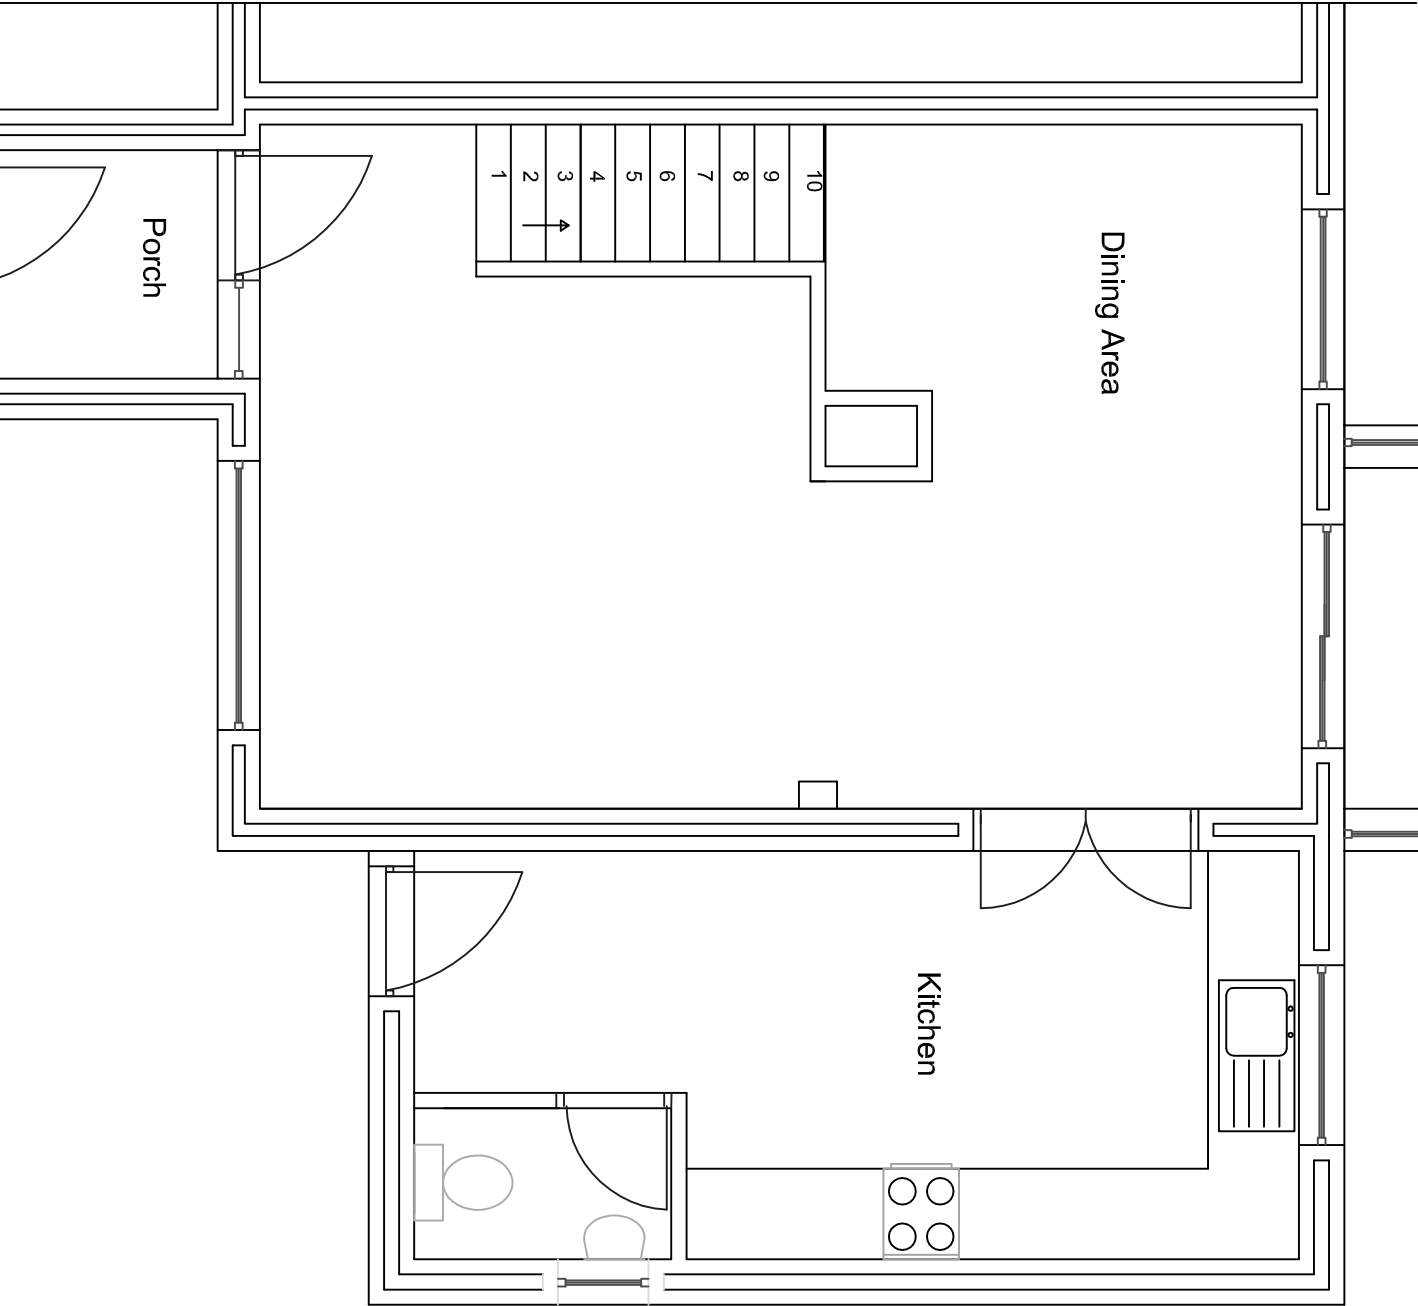


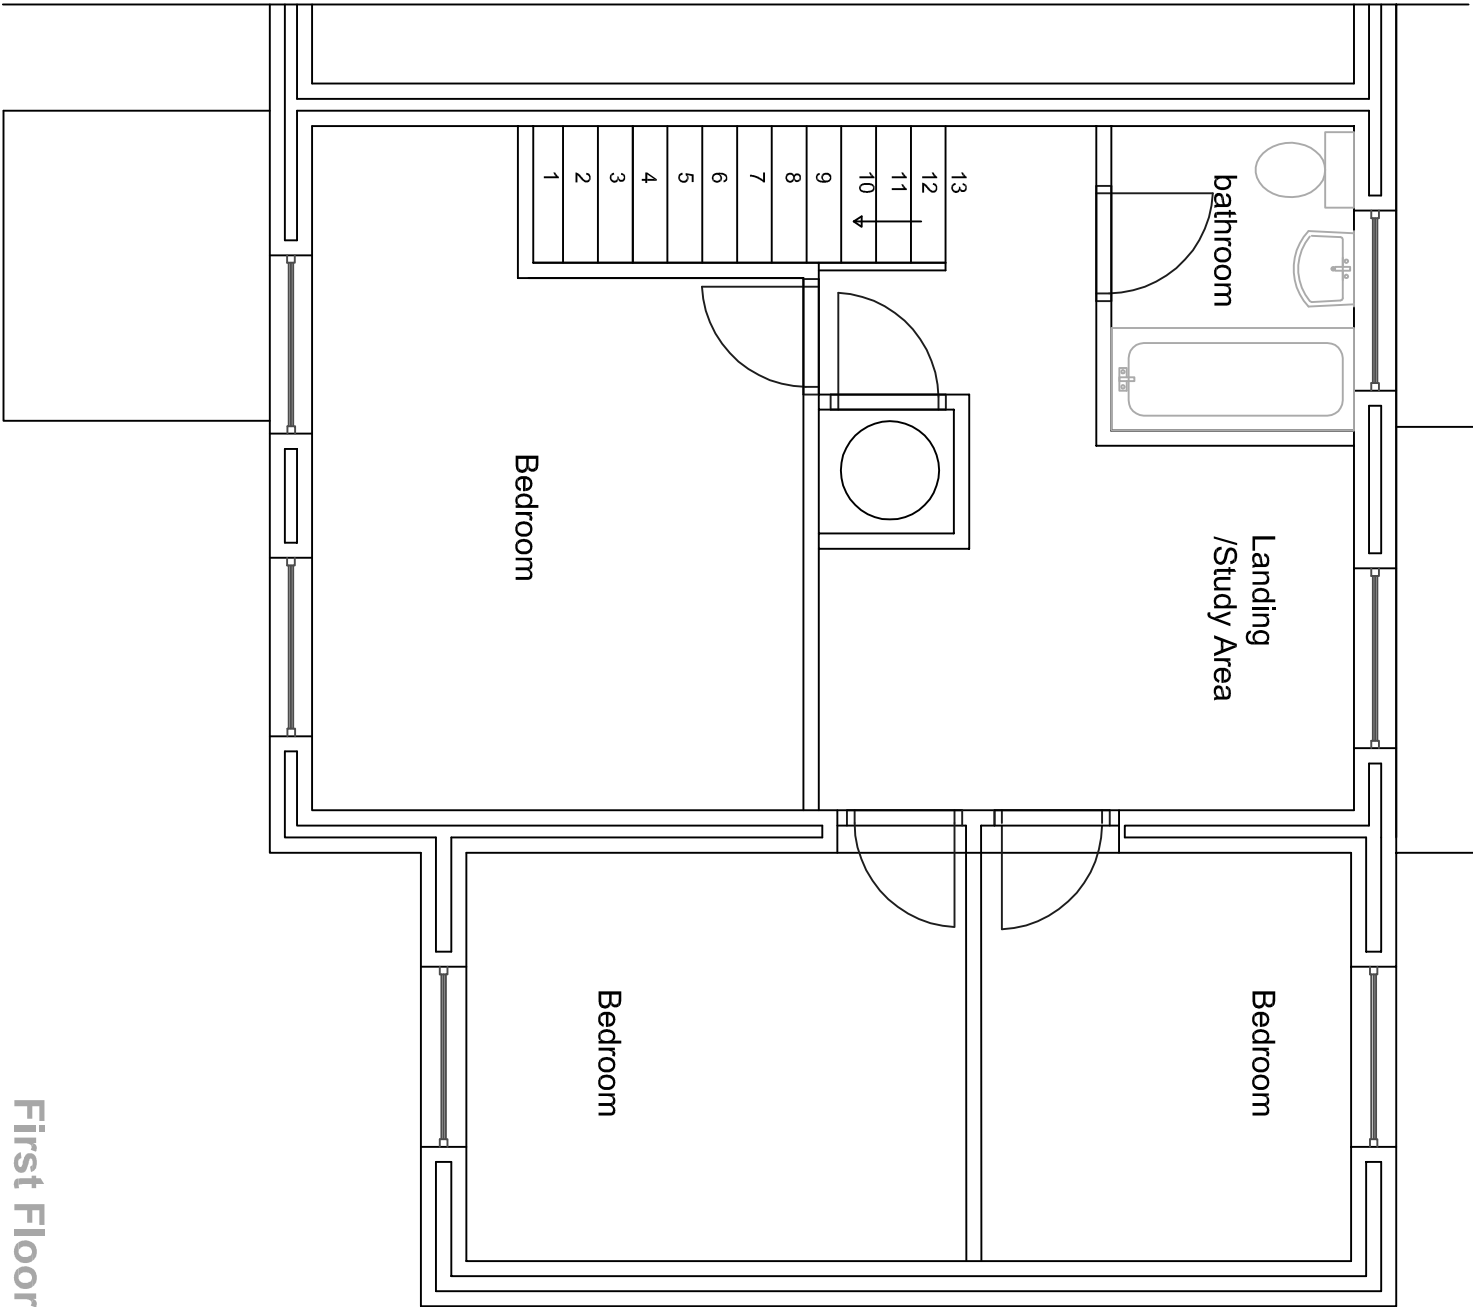

First Floor Layout

Ground Floor Layout

Rev	By	Description	Date	Client	Status	Approval
				Mr S Tideswell		
AJS DESIGN SOLUTIONS 80 Whyke Lane Chichester West Sussex PO19 7PD T: 07834 316 010 E: enquiries@ajsdesignsolutions.co.uk				Project 78 Addison Way North Bersted Bognor Regis West Sussex	Scale 1:50 Job No. Jan-21-18	Date 27th Feb 18 Drawn By AJS
				Drawing Title Proposed Layout	Drawing No. 1	Revision
THIS DRAWING IS SUBJECT TO COPYRIGHT AND SHOULD THEREFORE NOT BE REPRODUCED WITHOUT PRIOR CONSENT OF AJS DESIGN SOLUTIONS.						