


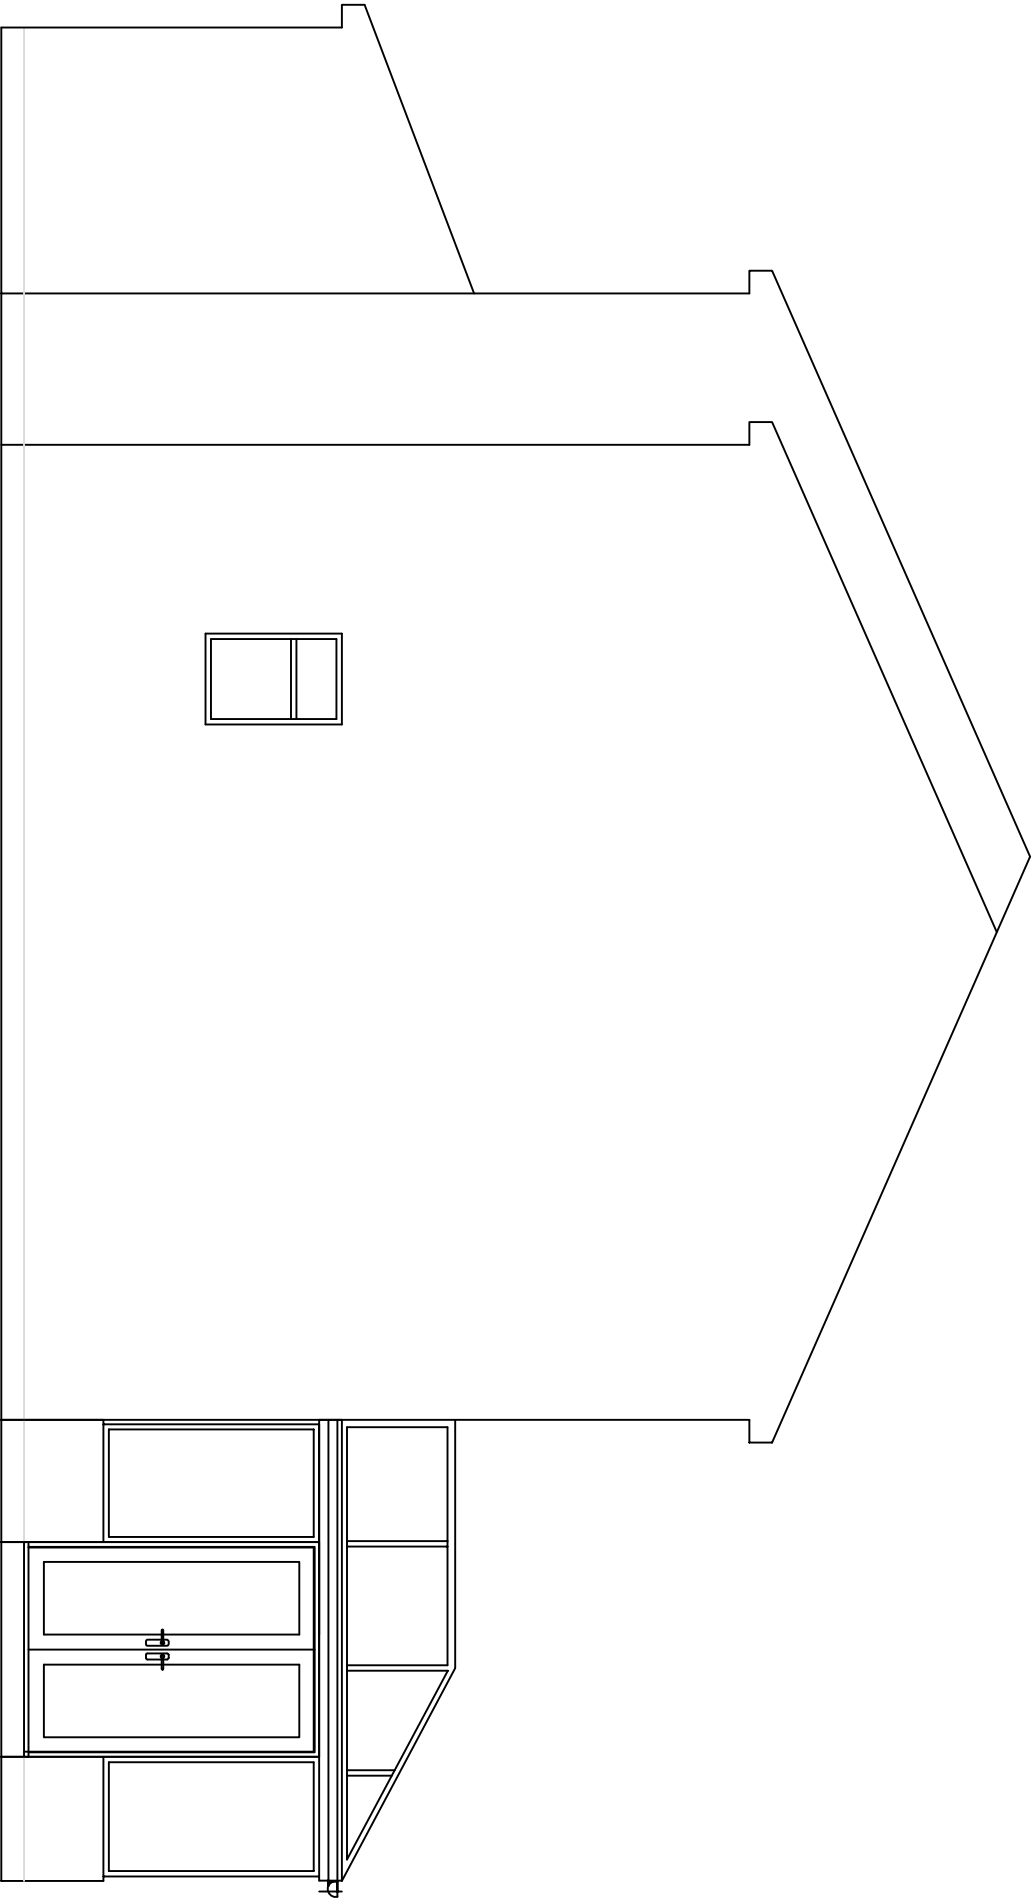

Side Elevation

Rev			By	Description	Date
AJS DESIGN SOLUTIONS 80 Whyke Lane Chichester West Sussex PO19 7PD T: 07834 316 010 E: enquiries@ajsdesignsolutions.co.uk			Client Mr S Tideswell		
			Status Approval		
Project 78 Addison Way North Bersted Bognor Regis West Sussex			Scale 1:50	Date 27th Feb 18	
Drawing Title Proposed Side Elevation			Job No. Jan-21-18	Drawn By AJS	
			Drawing No. 4	Revision	
THIS DRAWING IS SUBJECT TO COPYRIGHT AND SHOULD THEREFORE NOT BE REPRODUCED WITHOUT PRIOR CONSENT OF AJS DESIGN SOLUTIONS.					